


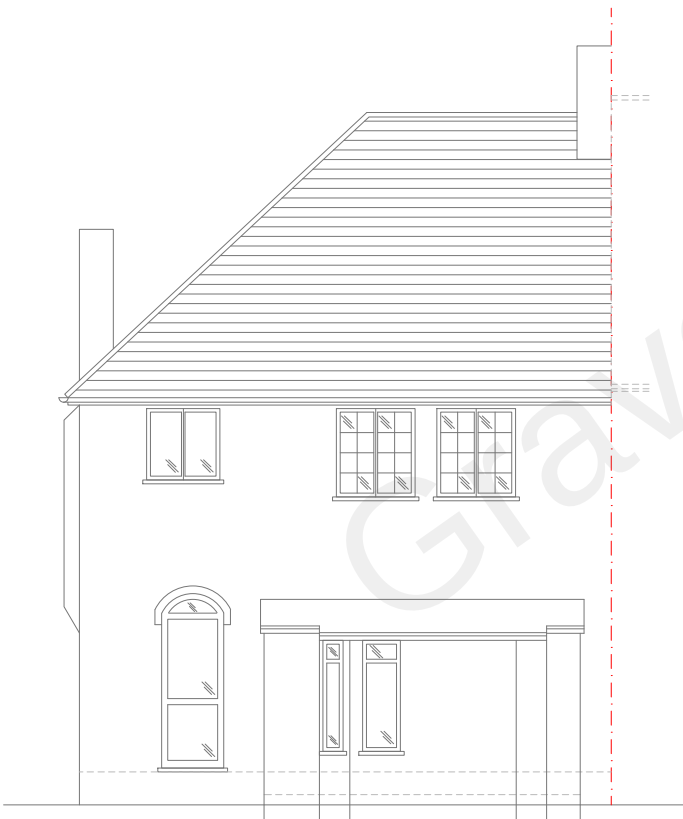


EXISTING FRONT ELEVATION (1:100)




EXISTING NORTH ELEVATION (1:100)



EXISTING REAR ELEVATION (1:100)

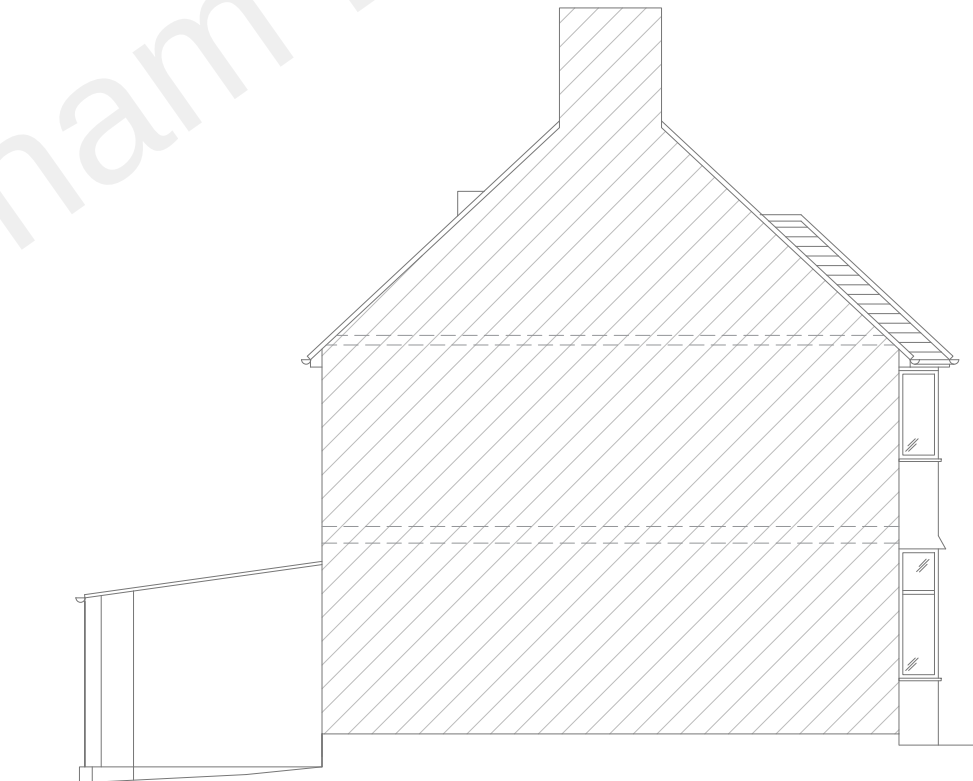

EXISTING SOUTH ELEVATION (1:100)

 

- General Notes:
1. This drawing is copyright of **House G Design Ltd.** Reproduction is only to take place with written authority.
 2. This drawing is subject to Planning Approval or any statue in law before building work commences.
 3. This drawing is a part only of the overall application.
 4. Do not scale dimensions from the drawing.
 5. The map information and imagery is supplied by ReQuestaPlan and we cannot be held responsible for any discrepancy or inaccuracy in those maps or images.
 6. This drawing is to be read in conjunction with all relevant documents.
 7. **All levels and dimensions to be checked on site by the contractor and such levels and dimensions to be their responsibility.**

Subject to

Photo / Map / Situation Plan

KEY:	
	NEW WALLS
	EXISTING WALLS
	WALLS TO BE DEMOLISHED
	ASSUMED BOUNDARY LINES
	NEW ROOF LIGHT ABOVE

Address

88 Central Avenue,
Gravesend DA12 5BH

Drawing title

EXISTING ELEVATIONS

Rev.	Description	Date

Drawing number

21023-PD-101

Revision

-

Drawn by EG	Issue date 12.05.2022	Scale 1:100	Sheet A3
Checked by KG			

house **G** design

info@housegdesign.co.uk

0793 438 2724 0793 438 2725