


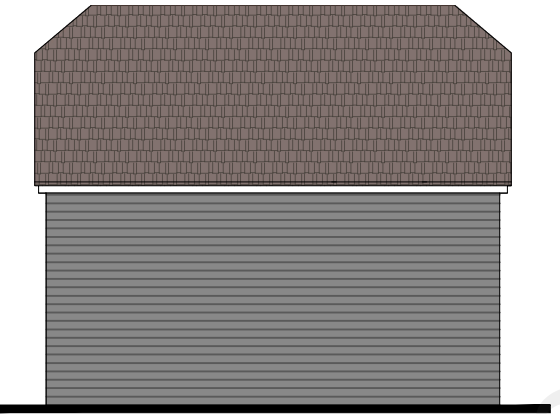


East Elevation




North Elevation




West Elevation

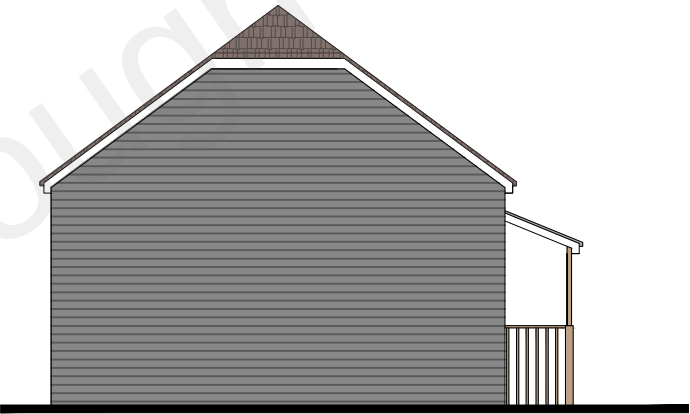

South Elevation

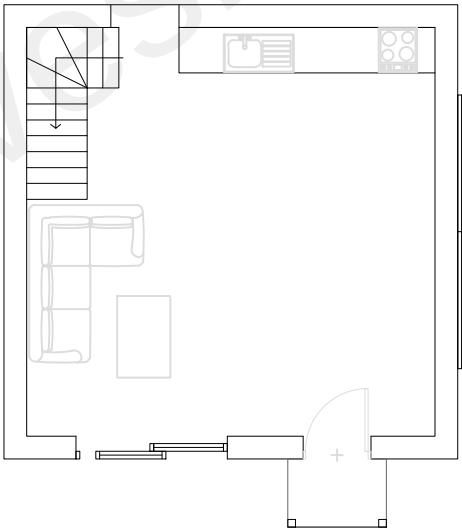

Ground Floor Plan

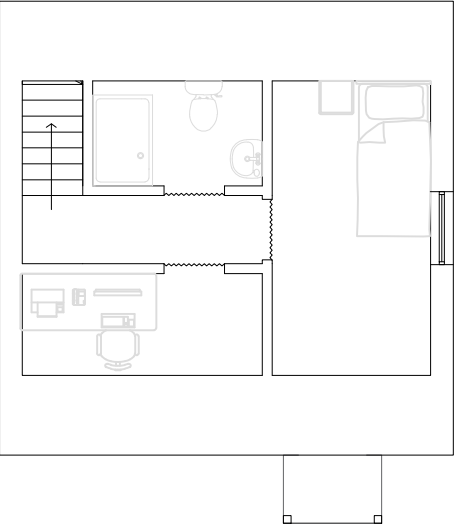

First Floor Plan

Notes:

- Do not scale from this drawing.
- All dimensions to be verified on site and is in mm.
- Builder to verify all dimensions, heights and levels prior to commencement of work.
- All documents shall be checked to ensure that they are compatible by the contractor before construction commences. In the event of apparent ambiguity or contradiction the engineer and/or architect shall be notified immediately.
- The contractor in preparing his estimate shall visit the site and acquaint himself with the problems involved.
- The contractor shall issue all statutory notices to the local Authority during progress and completion of works.



A	-	-	-	-	-
REV:	DESCRIPTION:	BY:	DATE:		
STATUS:					

PLANNING



Whitehall Place
47 The Terrace,
Gravesend, Kent
DA12 2DL
01474 247 787
info@barronedwards.co.uk
www.barronedwards.co.uk

SITE:	La Clef Valley Lane, Culverstone Gravesend DA13 0DG
TITLE:	Annex Plans and Elevations

SCALE AT A3:	DATE:	DRAWN:
----	16.05.22	SA
PROJECT NO:	DRAWING NO:	REVISION:
220101	004	A

Scale 1:100

