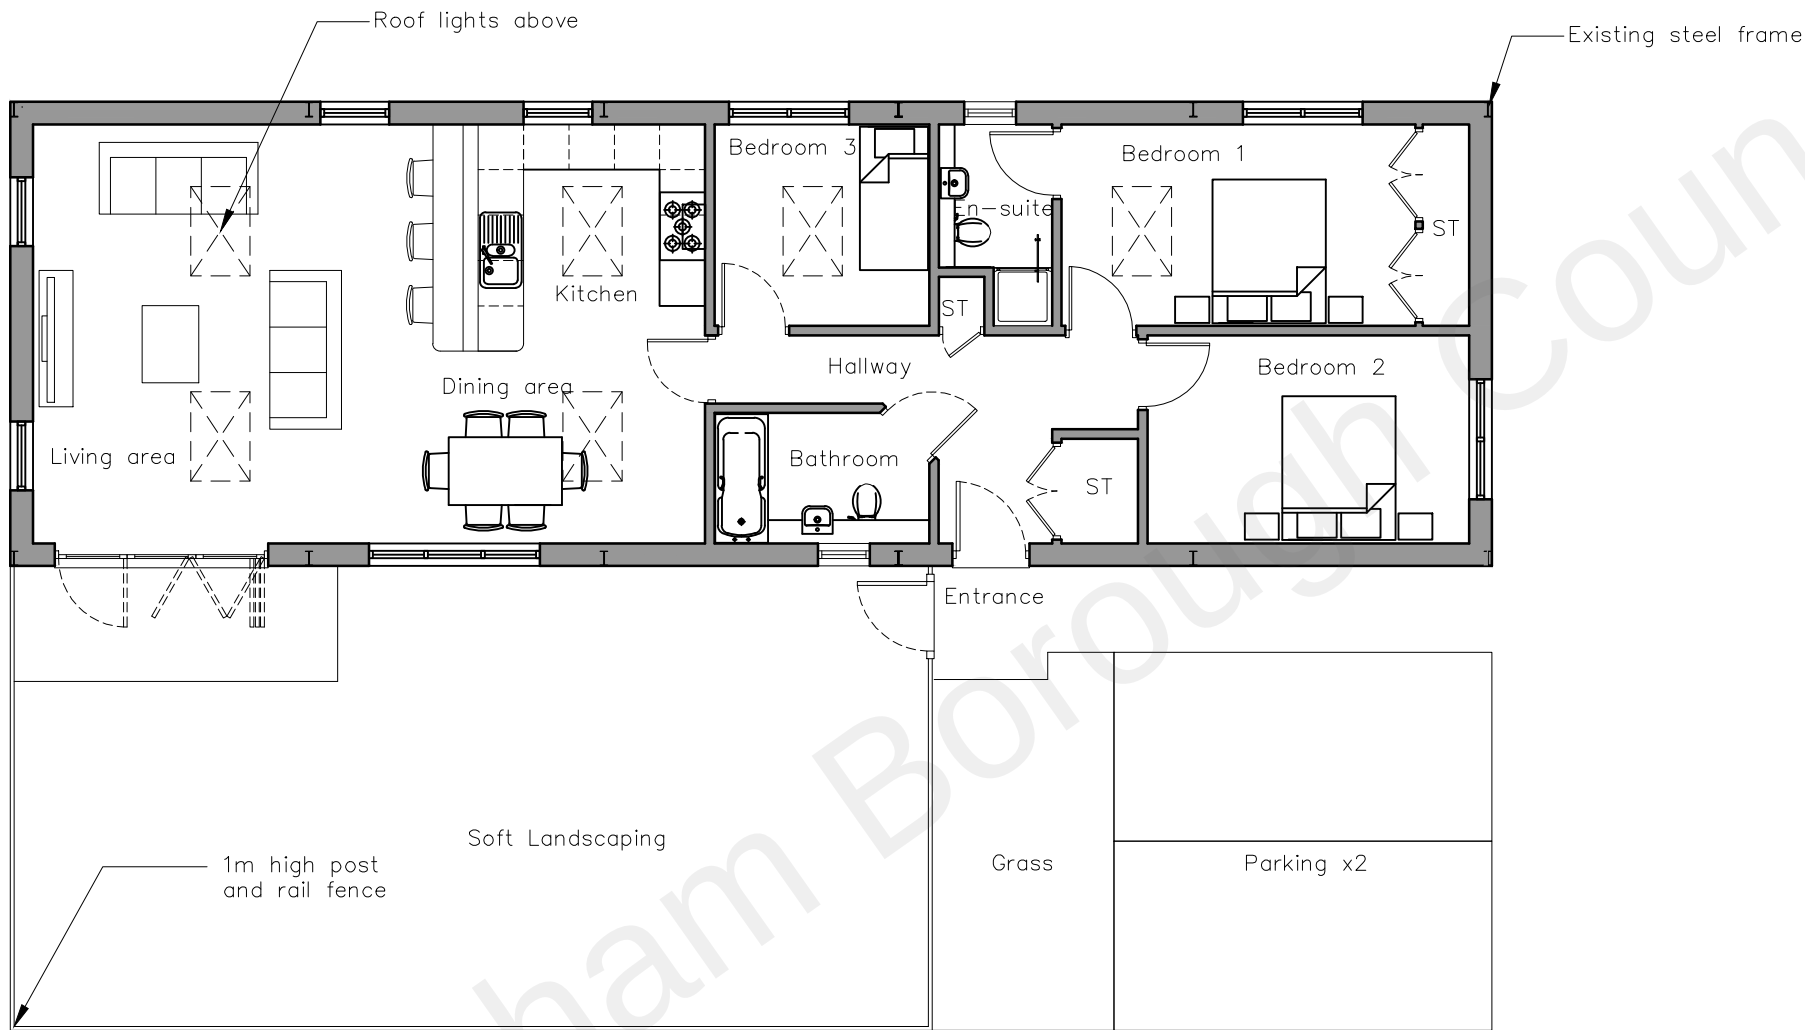



2 The Parade, Ash Road, Hartle:
Longfield, Kent DA3 8B

Tel: 01474 70370

www.grahamsimpkinplanning.co.u

Graham Simpkin Planning Email: webmail@grahamsimpkinplanning.co.u

Project Title Warren Farm, Swillers Lane, Shorne, DA12 3ED		Job No 3408
Drawing Title Proposed Floor Plan	Drawing No 05	Revision —
Date 22.10.2021	Drawn by MS	Checked by SC
Scale 1:100 @ A3	Note	

 

Proposed Floor Plan
1:100