



ALL DIMENSIONS TO BE VERIFIED BY THE CONTRACTOR ON SITE

Note:-



- All dimensions where indicated are approximate and are for guidance purposes only. Actual dimensions should be checked on site.
- For proposed floor plans see drawing 2020/099 - 003.
- Contractor to assume design responsibility under CDM2015.
- Note, all structural information noted should be checked against detailed structural engineers information / calculation sheets.

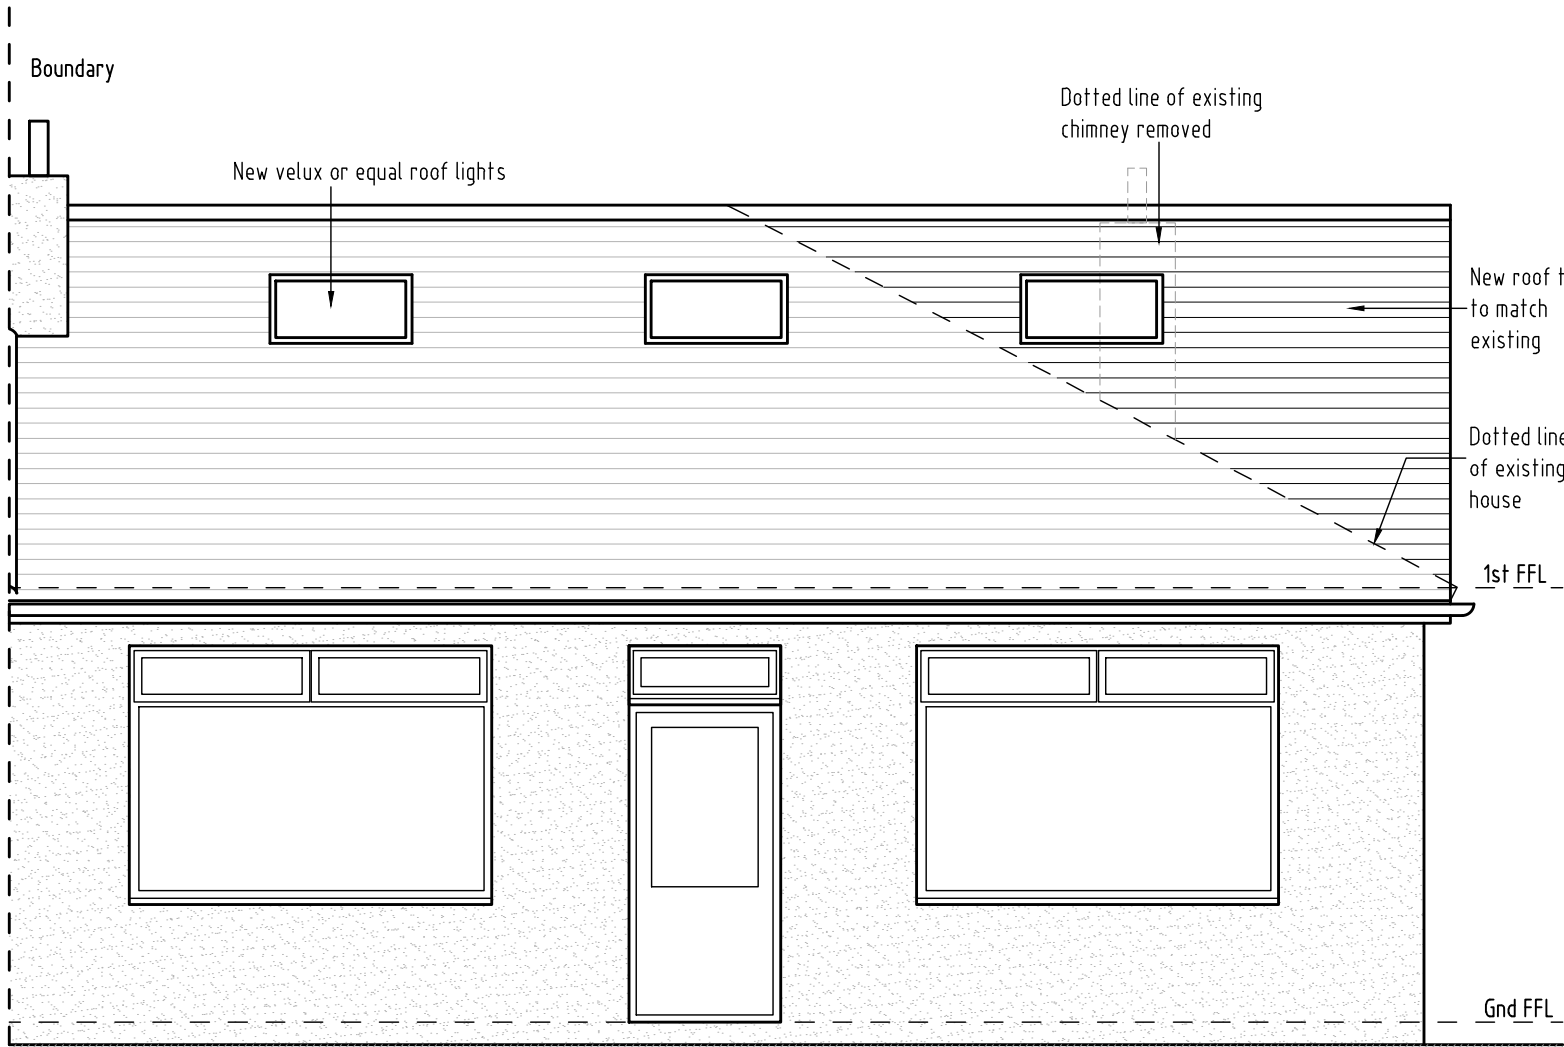


Front Elevation

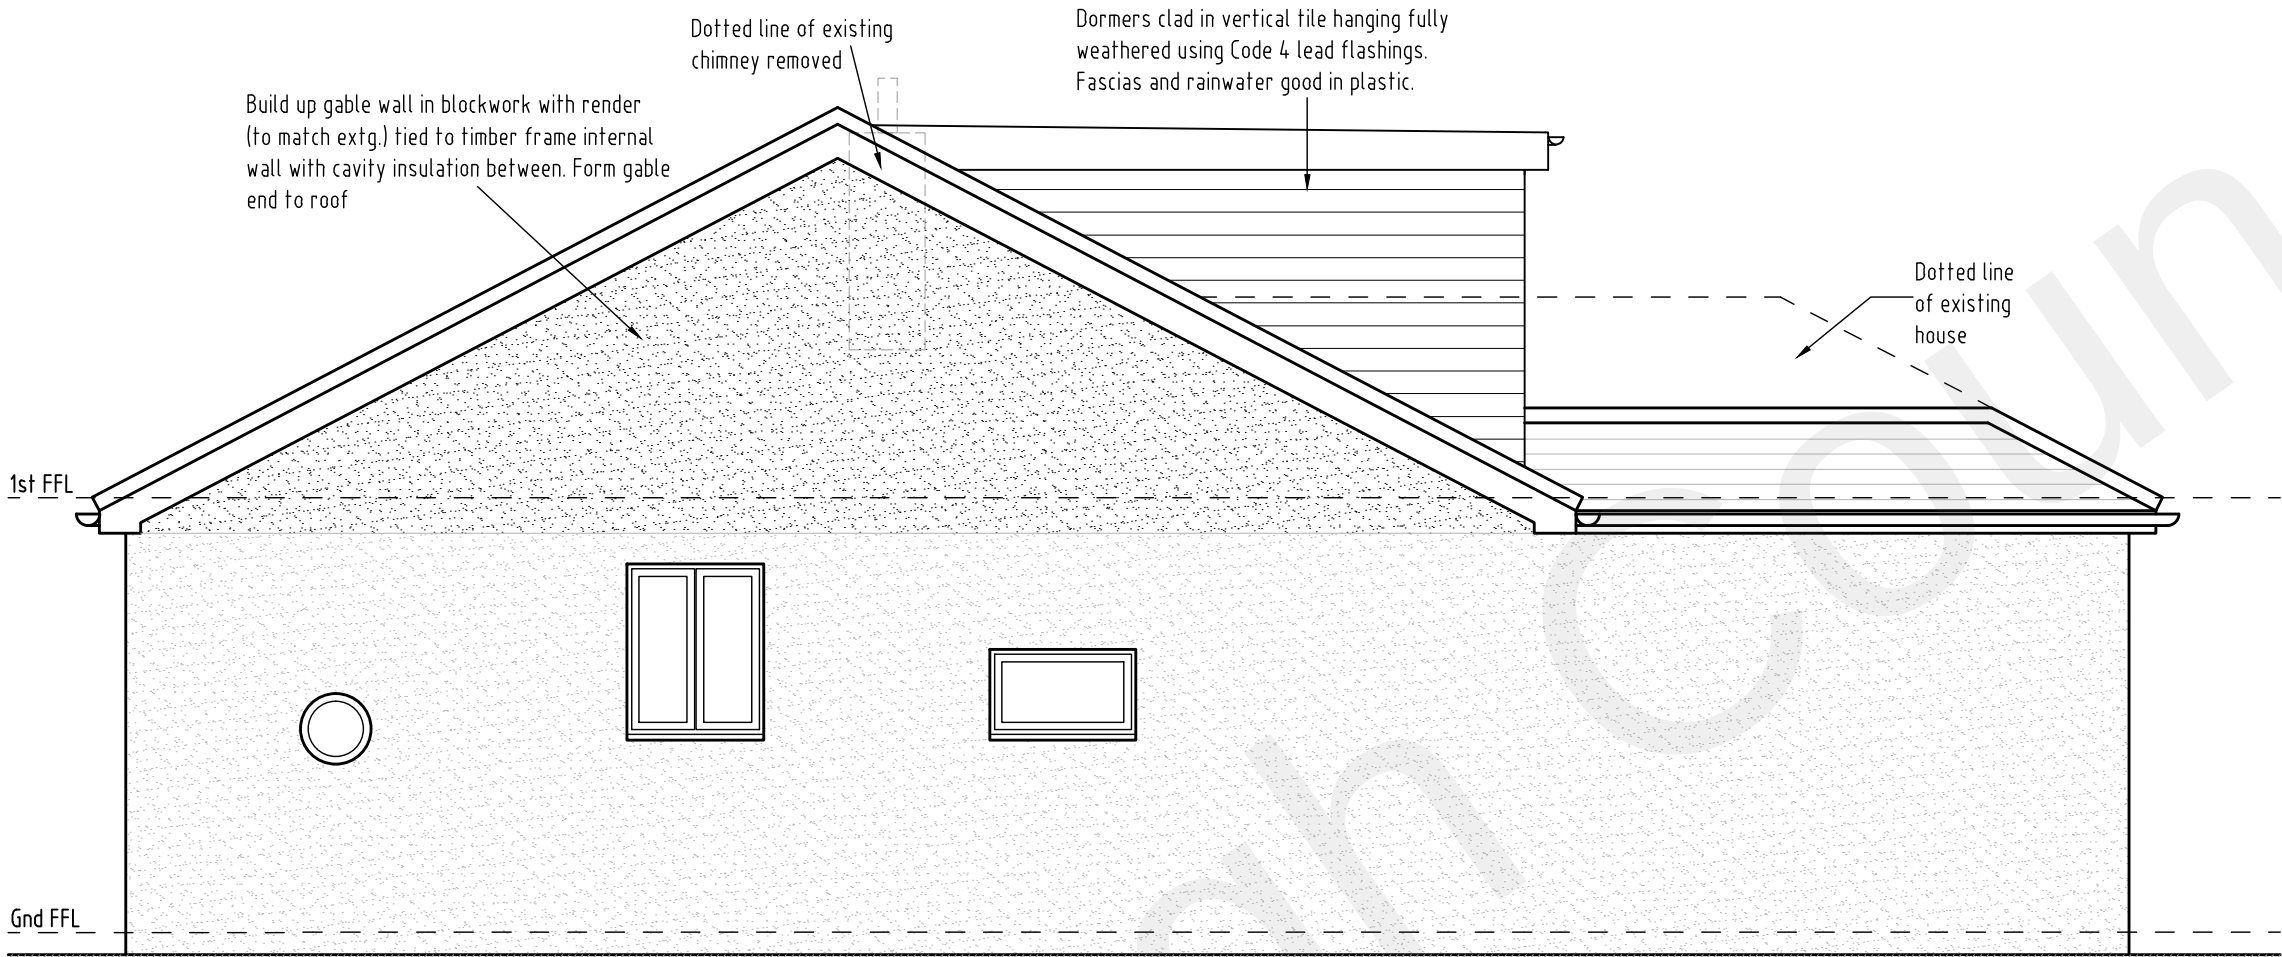

Side Elevation

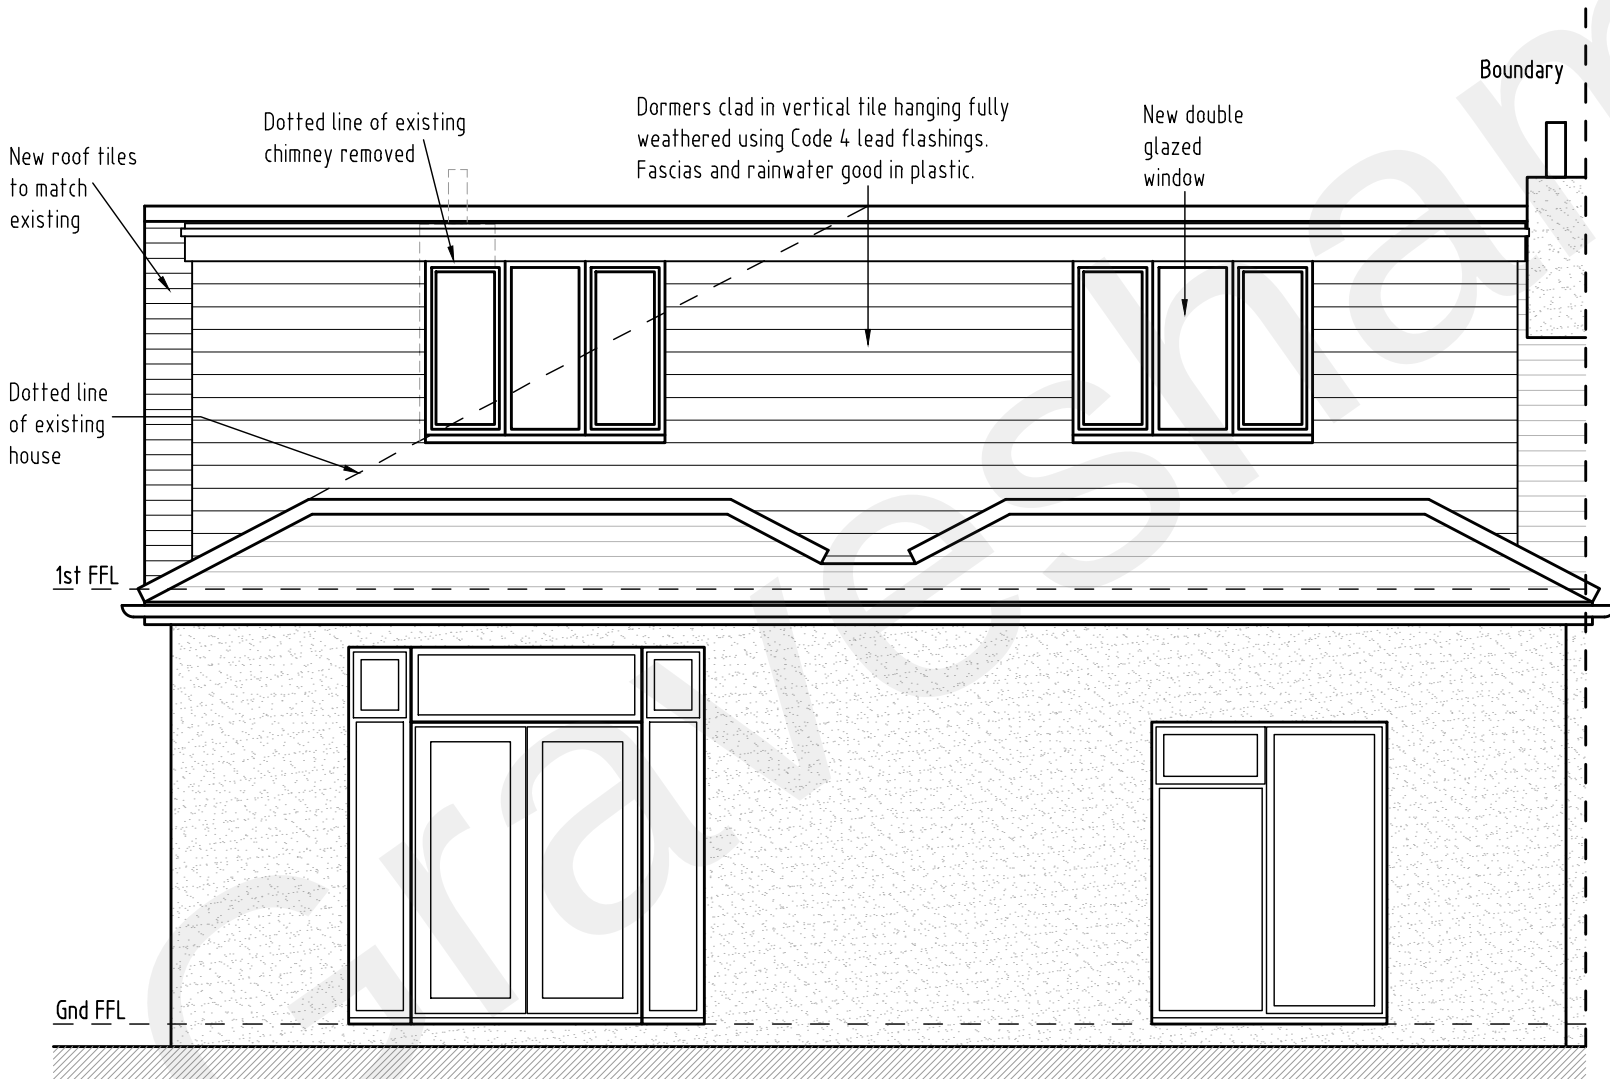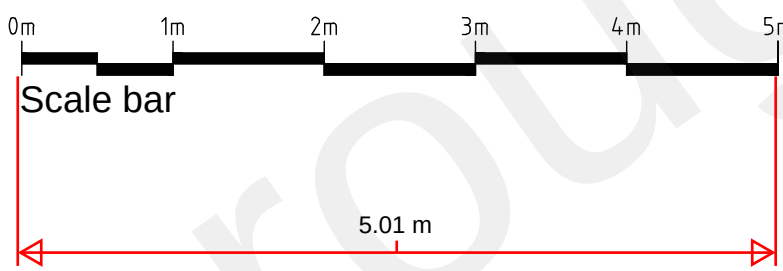

Rear Elevation

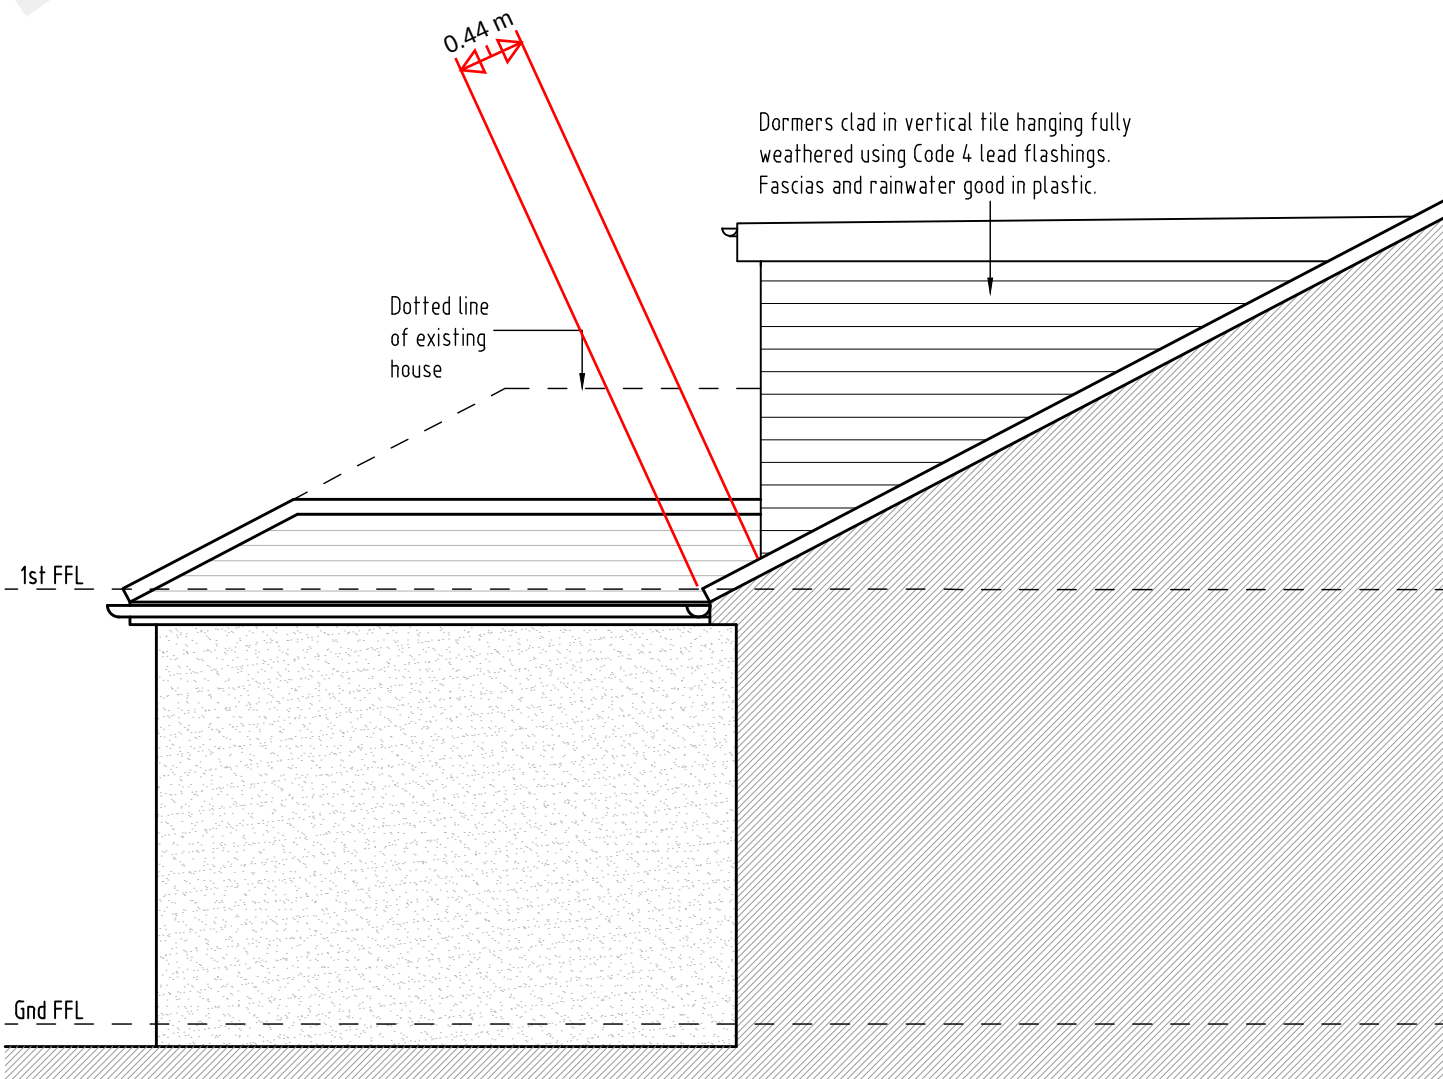

Side Elevation

REV	DESCRIPTION	DATE	INT	CHKD
STATUS	FOR INFORMATION			

Client
Mr & Mrs Jenns

Project
2 Spring Grove, Gravesend,
Kent. DA12 1LL

Title
Proposed Elevations

Scale 1:50@A1	Date 23.09.21	Drawn N/A	Checked N/A
Project No: 2020/099	Drawing No. 004	Revision ~	