




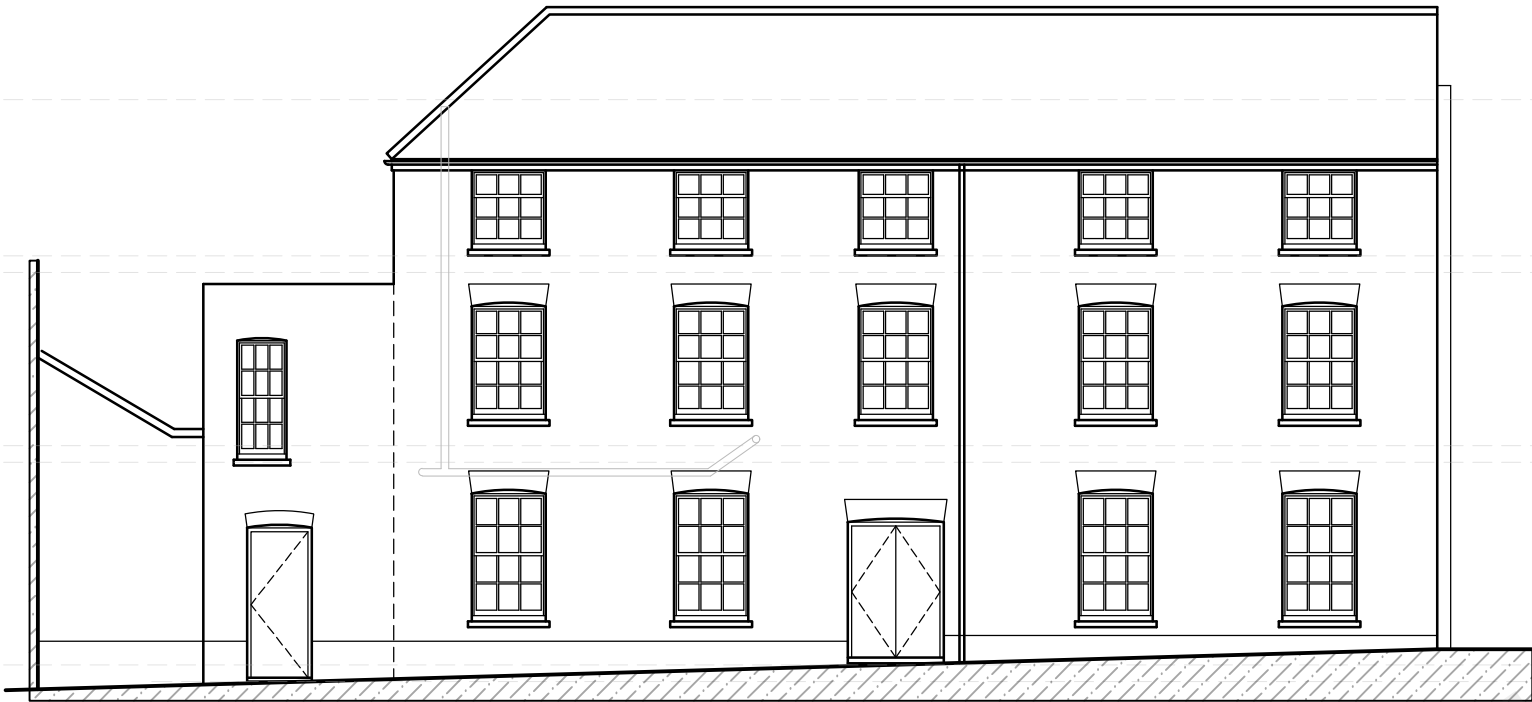


FRONT ELEVATION
(1:100)

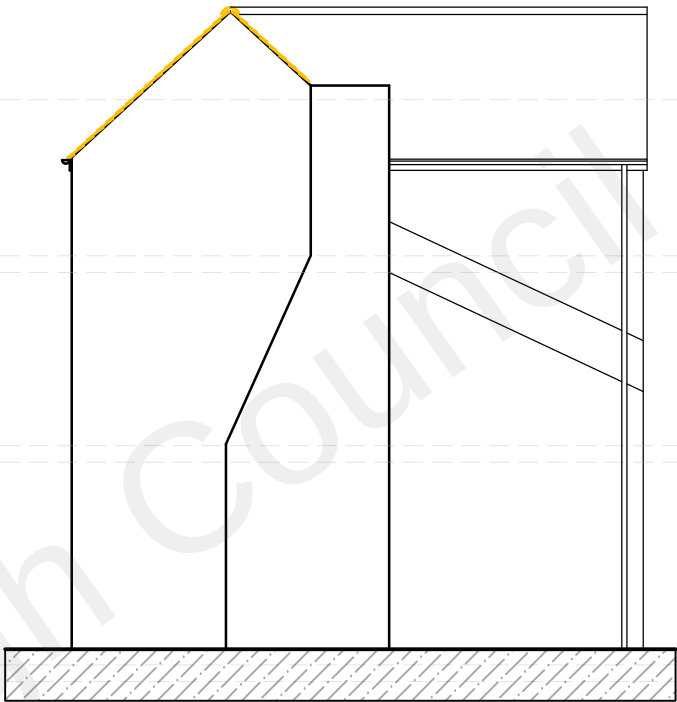


SIDE ELEVATION
(1:100)

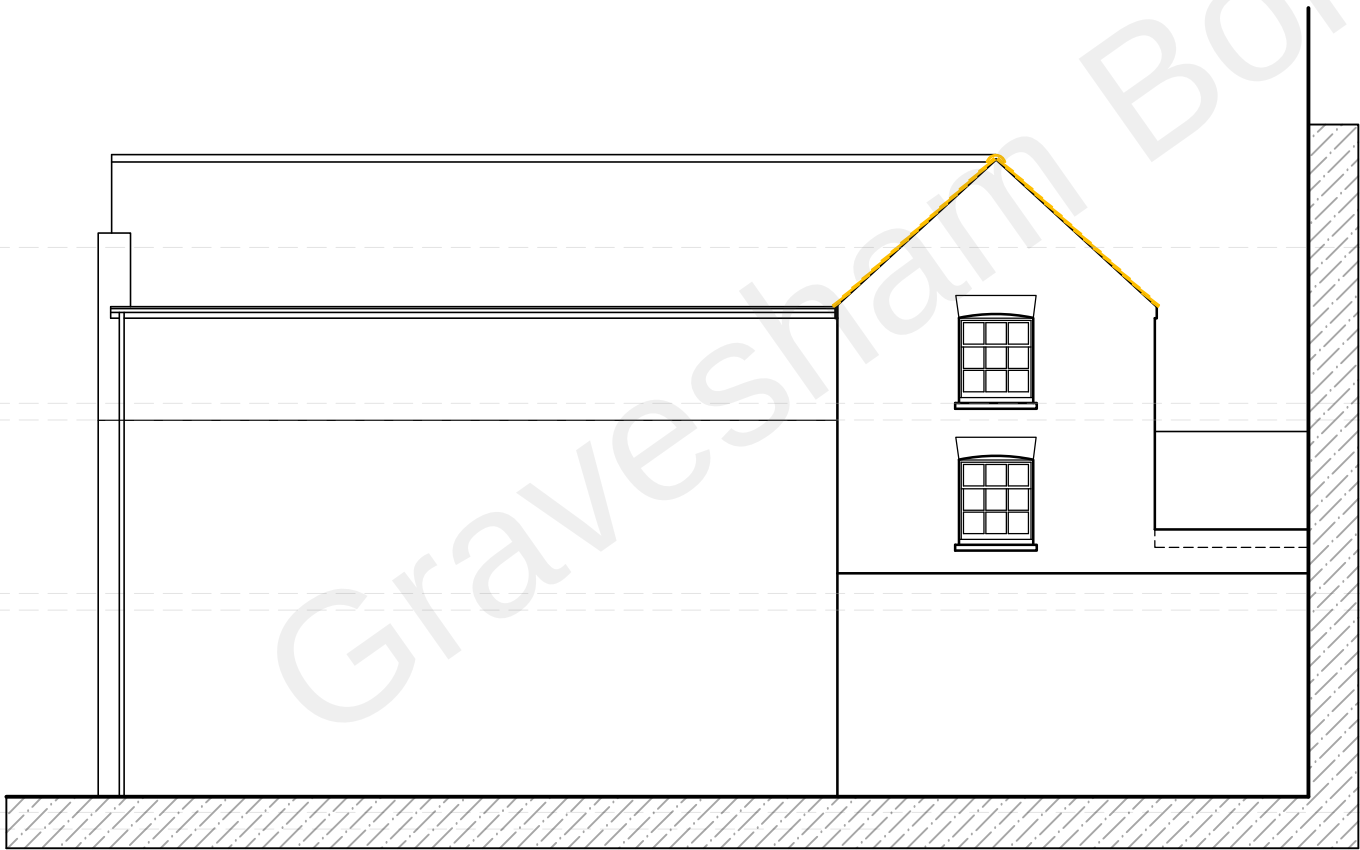

REAR ELEVATION
(1:100)

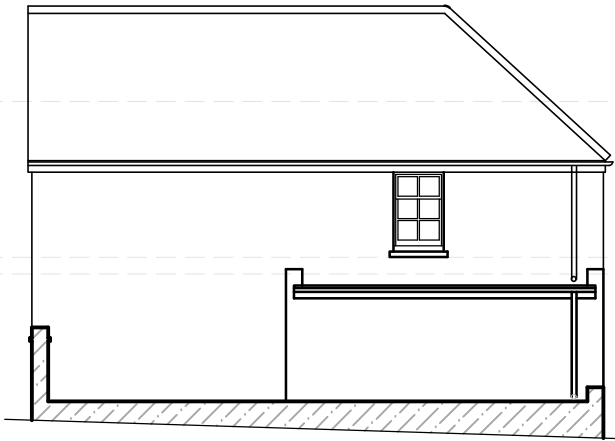

SIDE ELEVATION
(1:100)

 

SCALE BAR @ 1:100

Date	No	Revision
Penfold Project Services		
Epmarket, Wrotham Road, Meopham, Kent, DA13 0JH Telephone: 01474 816690 e-mail: apenfold448@btinternet.com		
Job Title:	22 A HIGH STREET GRAVESEND KENT DA11 0BA	
Dwg Title:	ELEVATIONS AS EXISTING	
Scale:	1:100 @ A3	
Dwg No.:	02	
Date:	May 2021	