

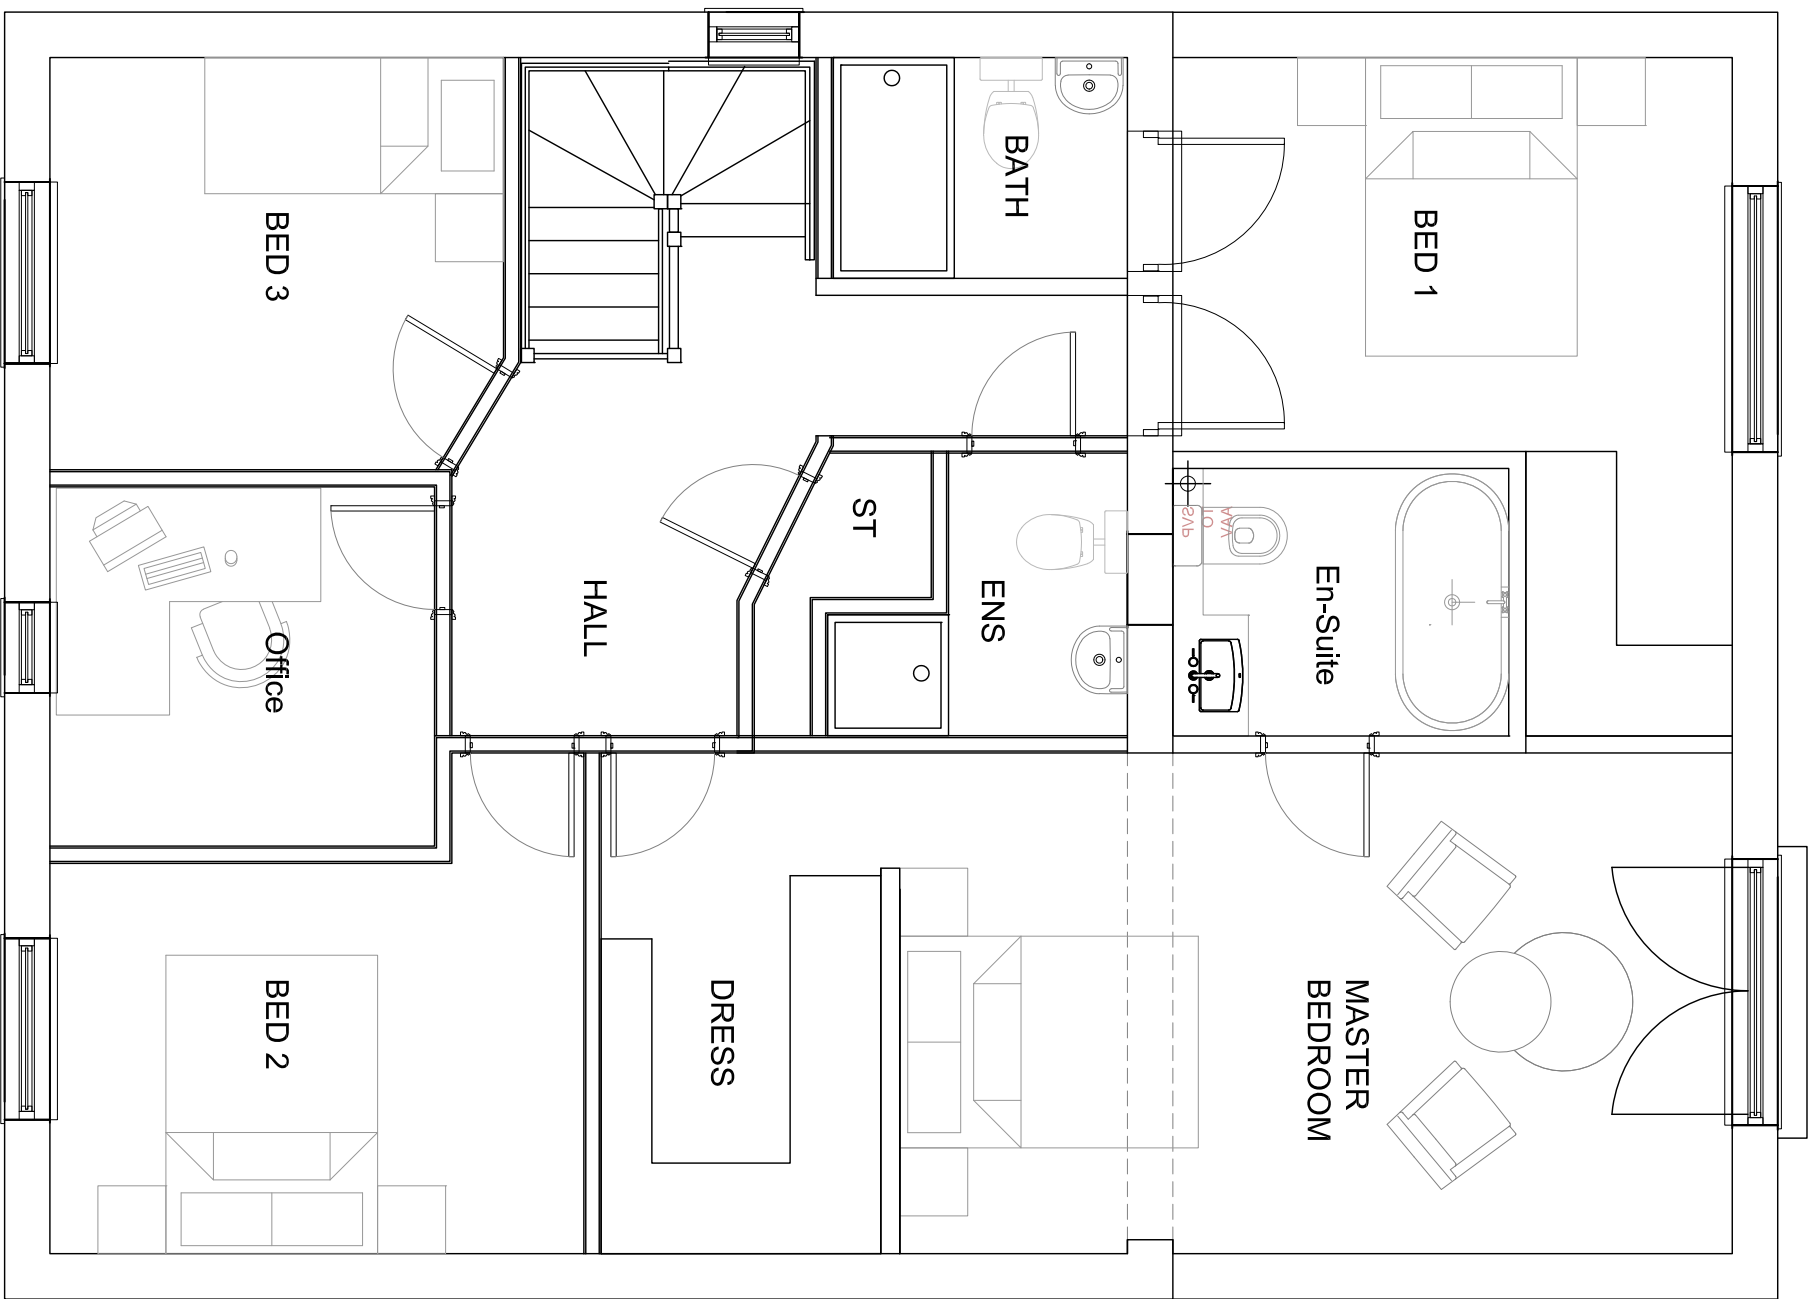
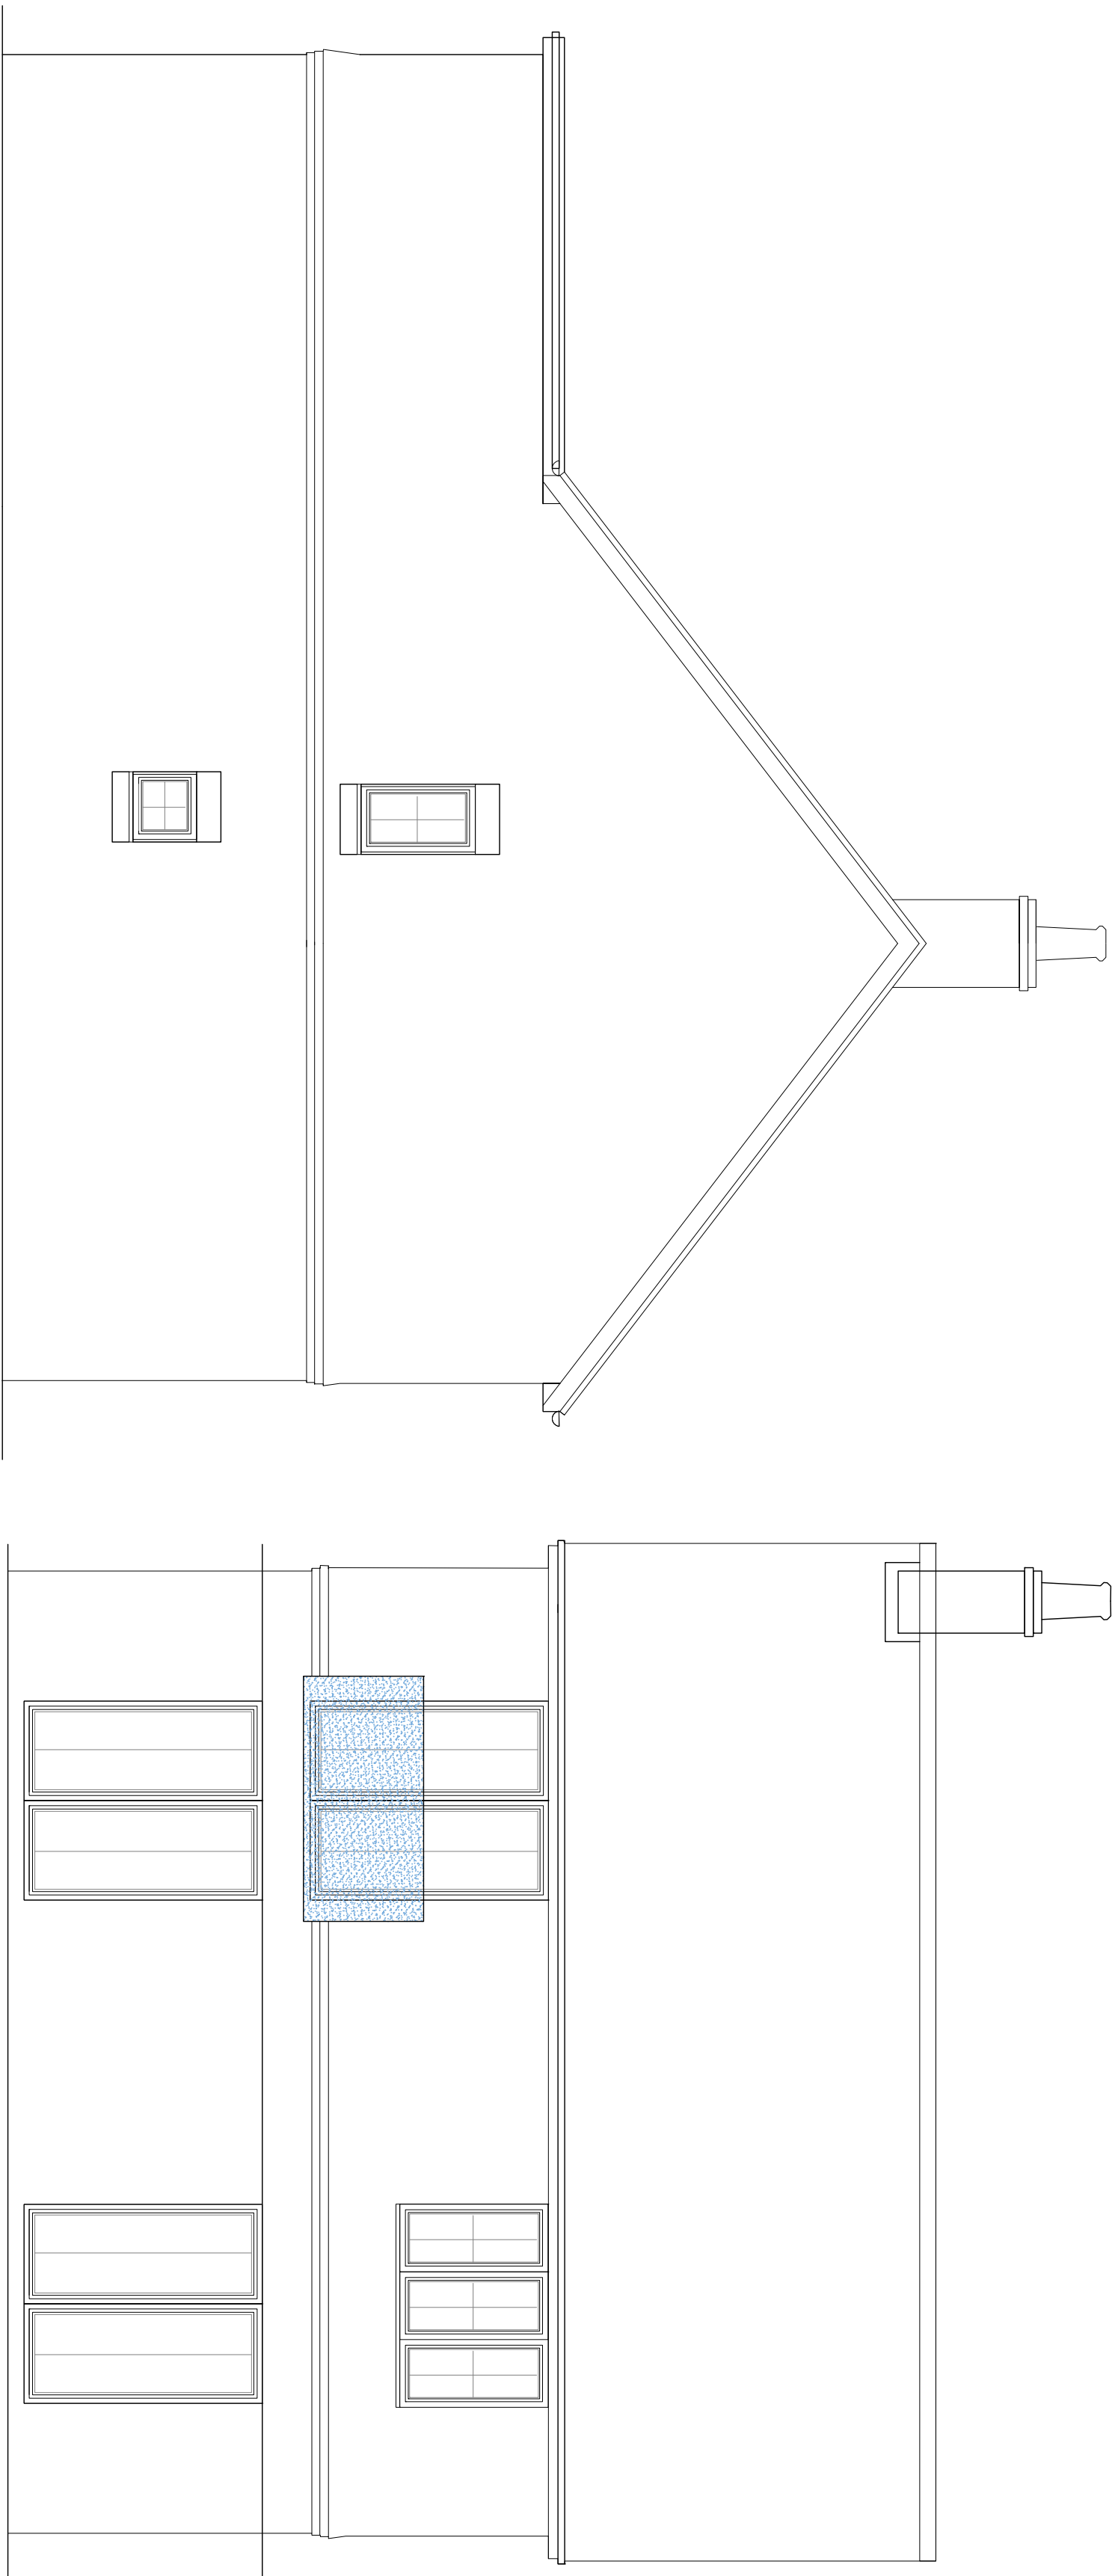


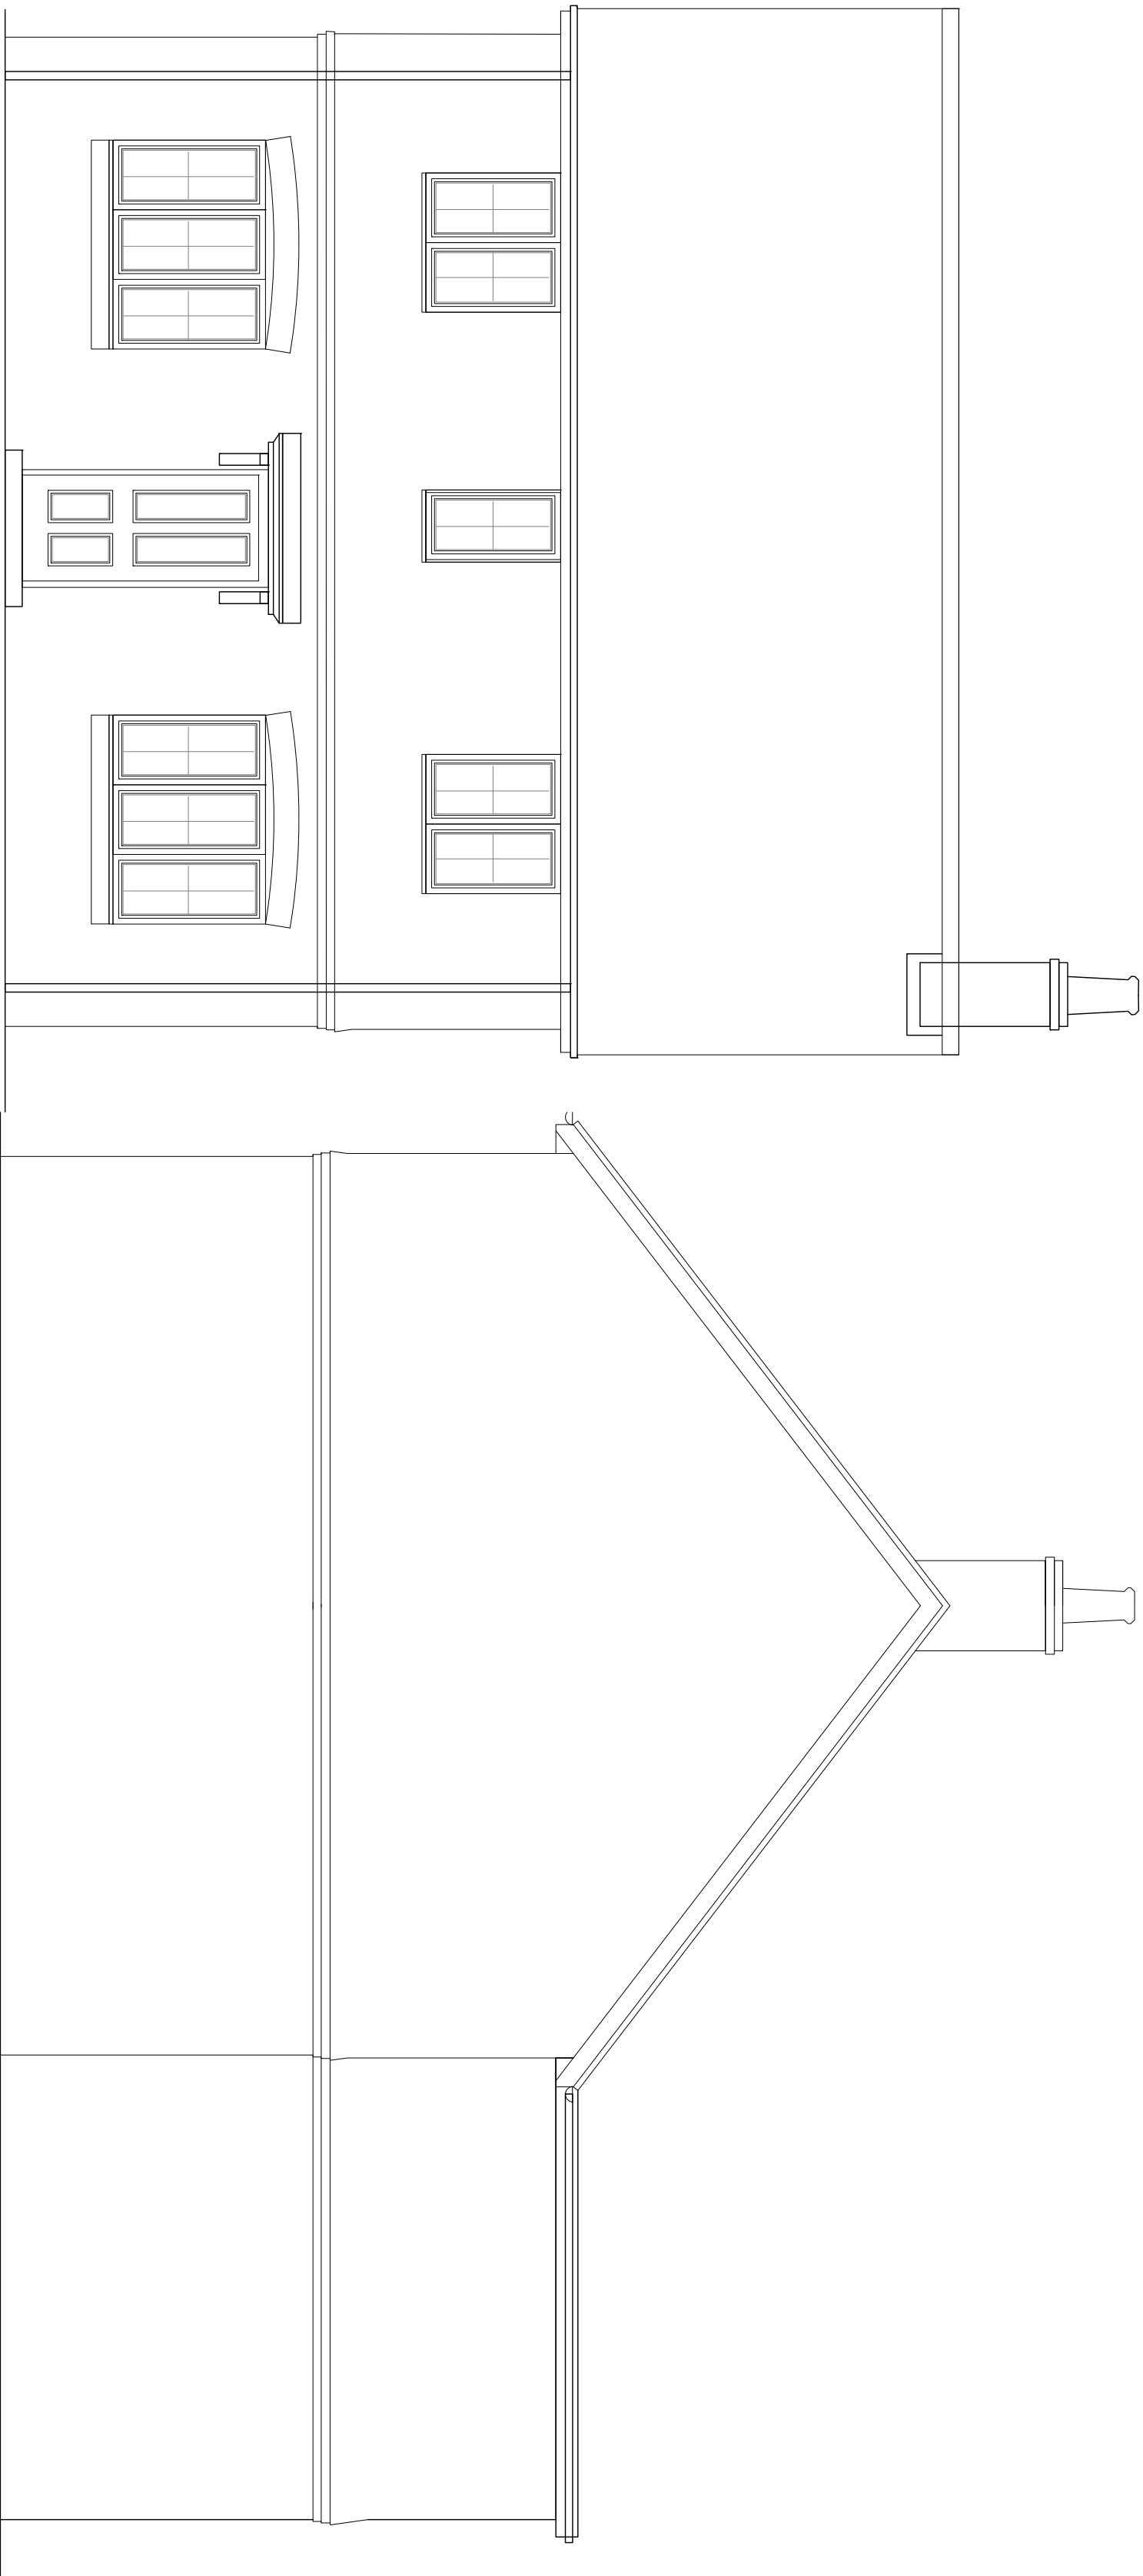

Proposed First Floor Plans

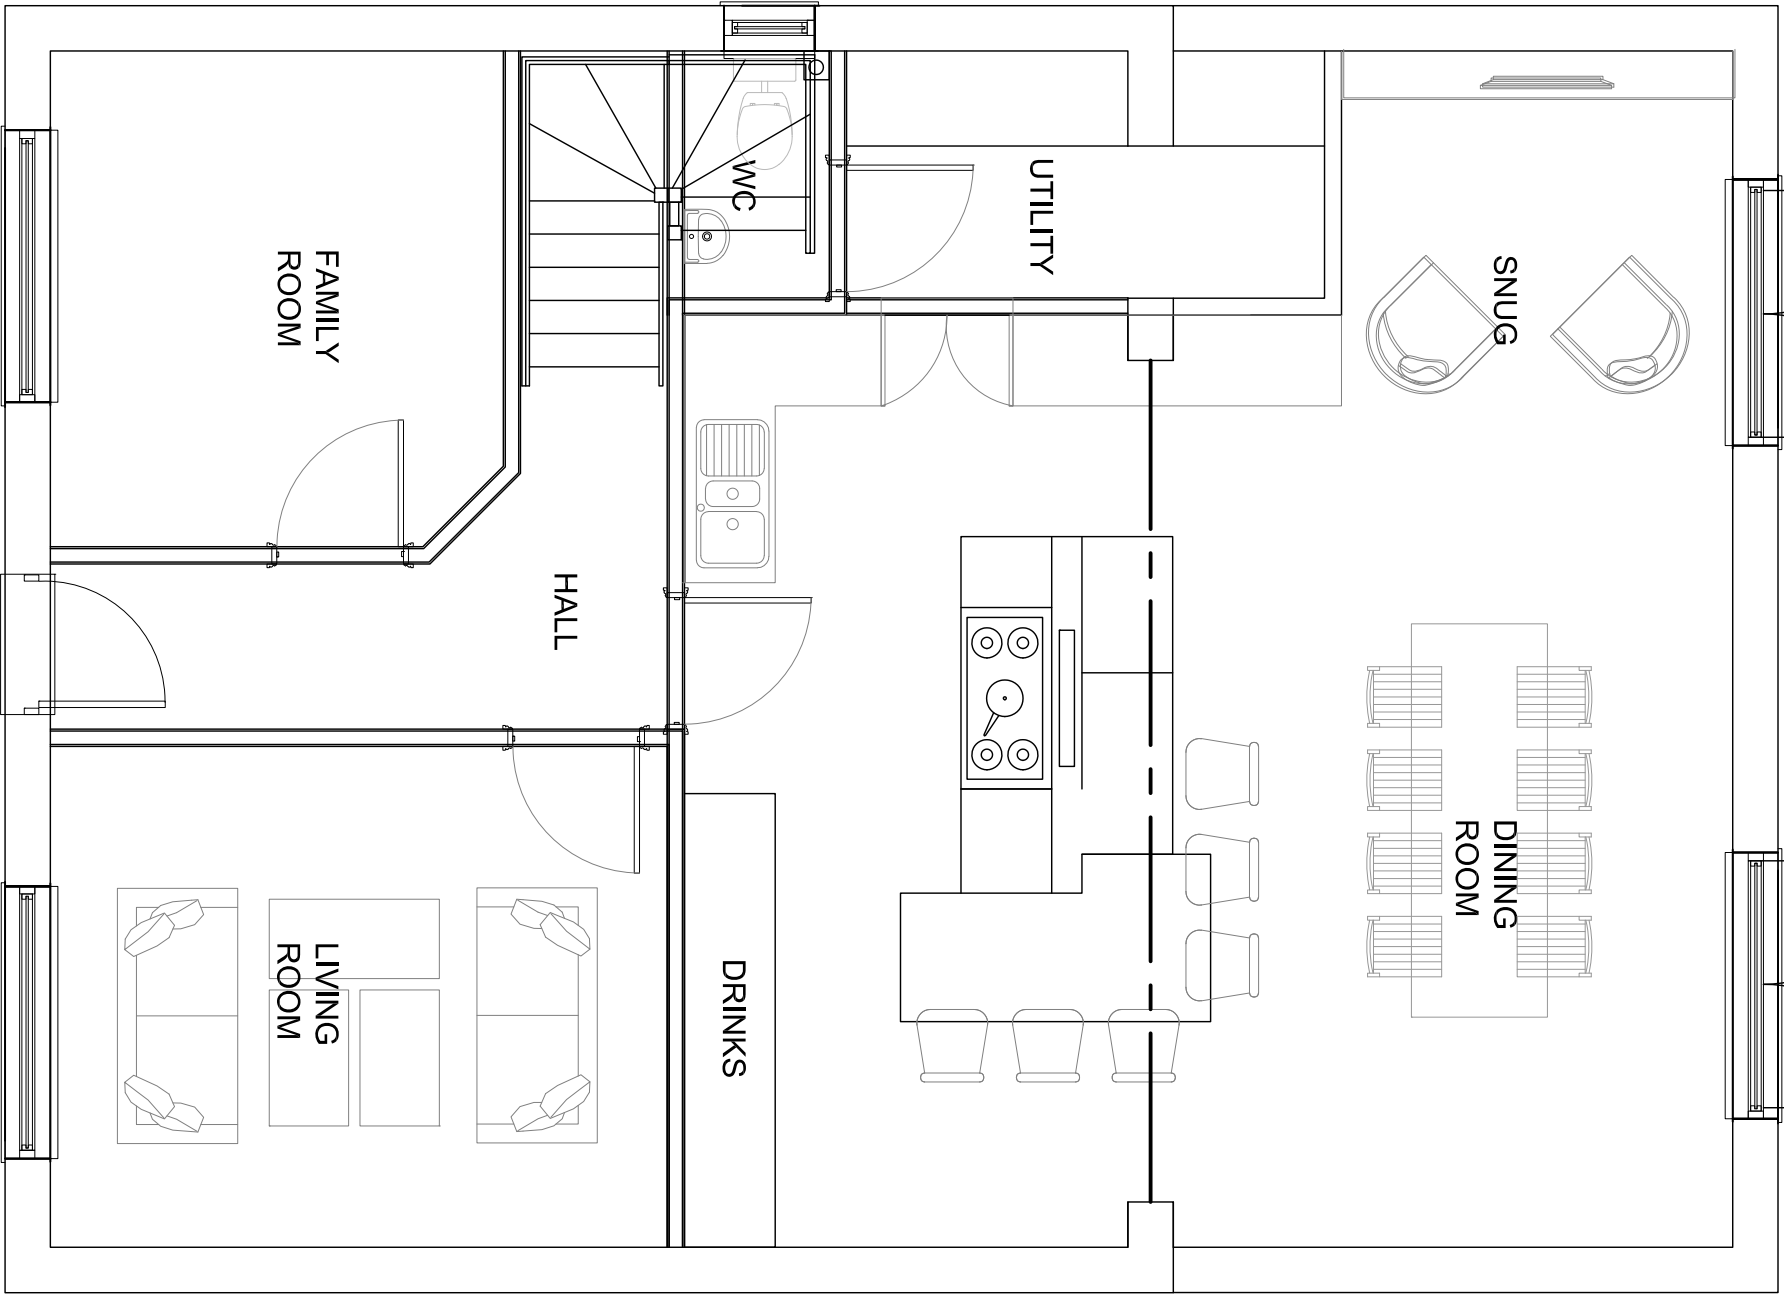


Proposed Elevations

NOTES:


- Report all discrepancies, errors and omissions.
- Verify all dimensions on site before commencing any work on site or preparing shop drawings.
- All materials, components and workmanship are to comply with the relevant British Standards, Codes of Practice, and appropriate manufacturers recommendations that from time to time shall apply.
- For all specialist work, see relevant drawings.
- Existing drafting survey carried out by others.
- All dimensions shown on drawings etc to be checked on site prior to any construction work.
- Drainage - All existing drainage runs including R/WPs, SVPs, BIGs etc to be confirmed on site. Existing Manholes including Invert and Cover Levels to be confirmed.
- Client and/or builder to confirm acceptance with relevant water board for Build Over consent of Mains Sewer.
- BOK Design accept no responsibility for inaccuracies on drawings provided by others.
- All Party Wall awards are the responsibility of the owner and we accept no liability for boundary inaccuracy.

| REV/ | DESCRIPTION | BY | DATE |
|------|-------------|----|------|
|      |             |    |      |

| STATUS: |  |
|---------|--|
|         |  |

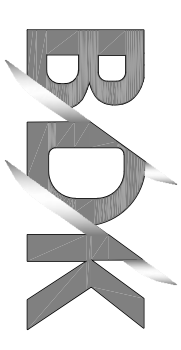

Design & Planning  
eiben@bok-design.com

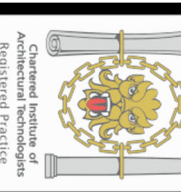

Architectural  
Services

PROJECT:  
Mr & Mrs Gibbs  
22 Barley Drive  
Gravesend

DESCRIPTION:  
Proposed Plans and Elevations

| SCALE 1:1  | DATE       | DRAWN    | CHECKED |
|------------|------------|----------|---------|
| AS SHOWN   | Aug 2026   | BK       | BK      |
| PROJECT NO | DRAWING NO | REVISION |         |
| 102-PL     | 101-PL-103 | A        |         |