




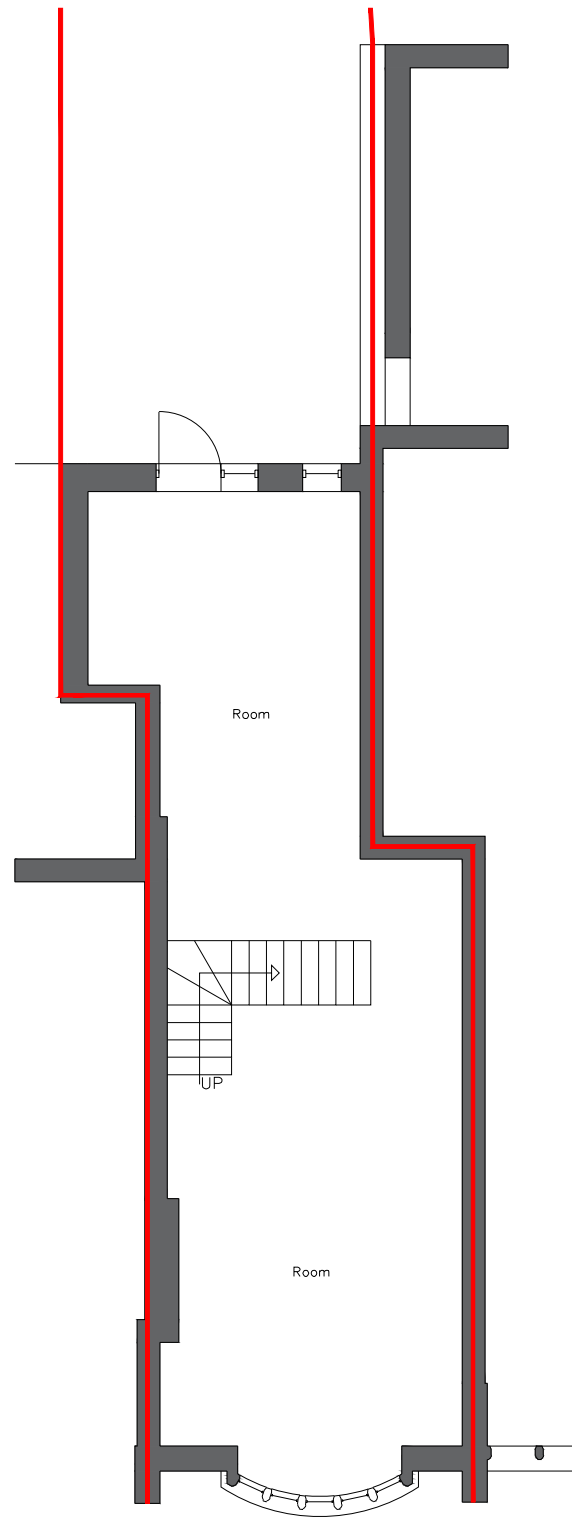


First Floor

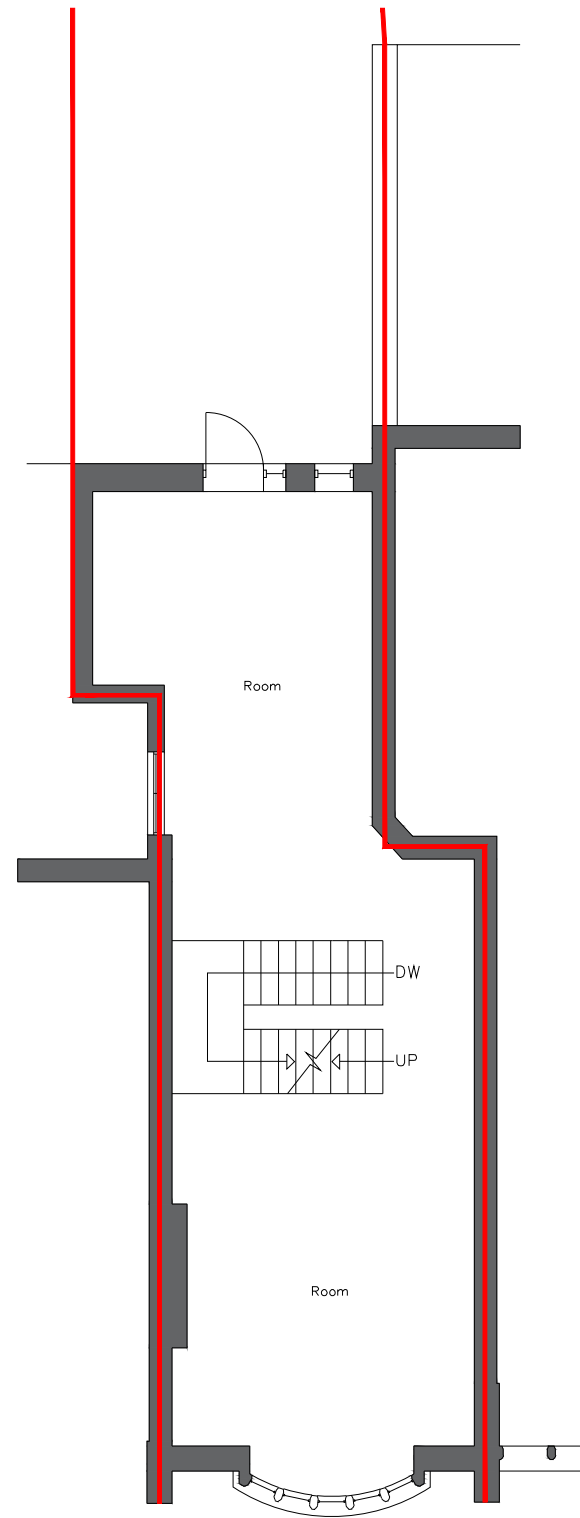

Second Floor

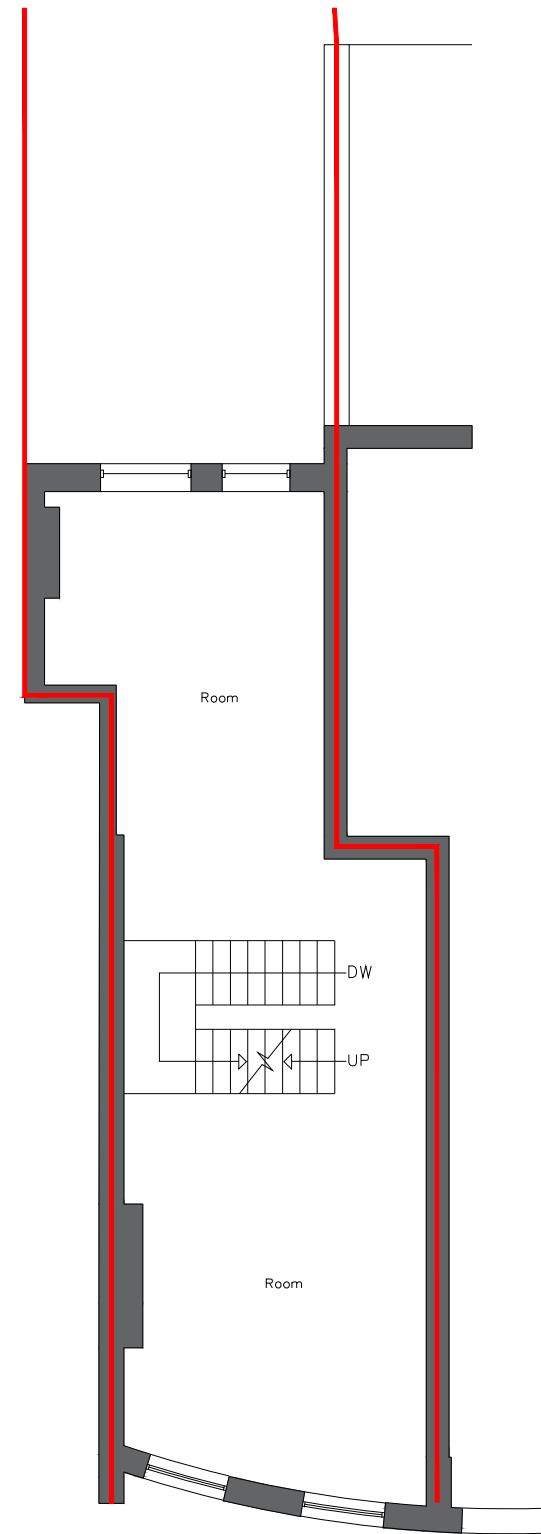

Third Floor

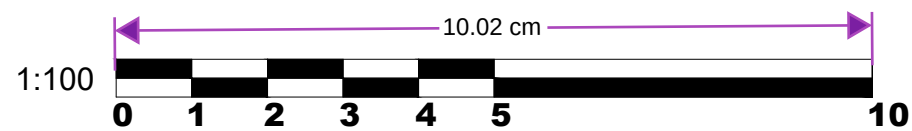

Site:
7 King St
Gravesend
DA12 2EB

Title:
Existing Floor Plans

Scale at A3:
1:100

Date:
21/07/2024

Drawing no.:
002

Revision:
A