

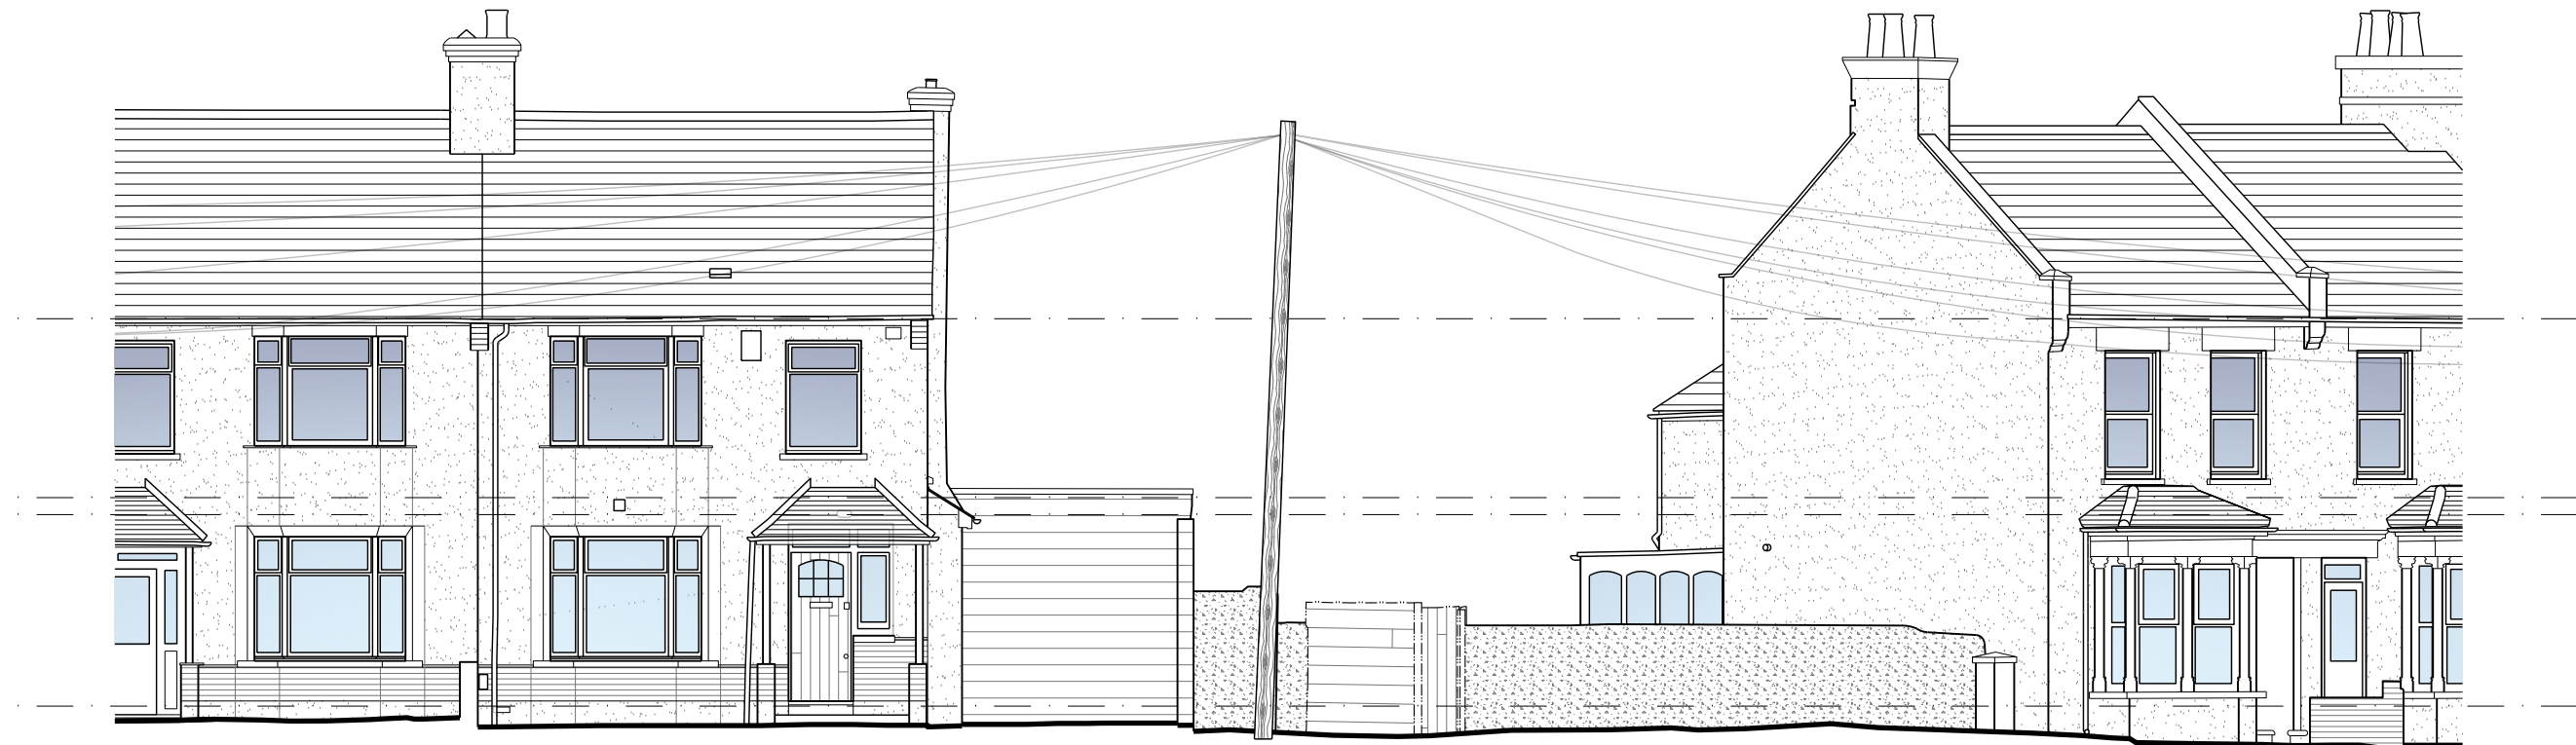


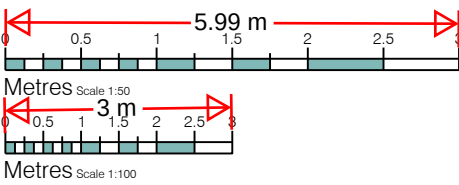


STREET SCENE

1:100

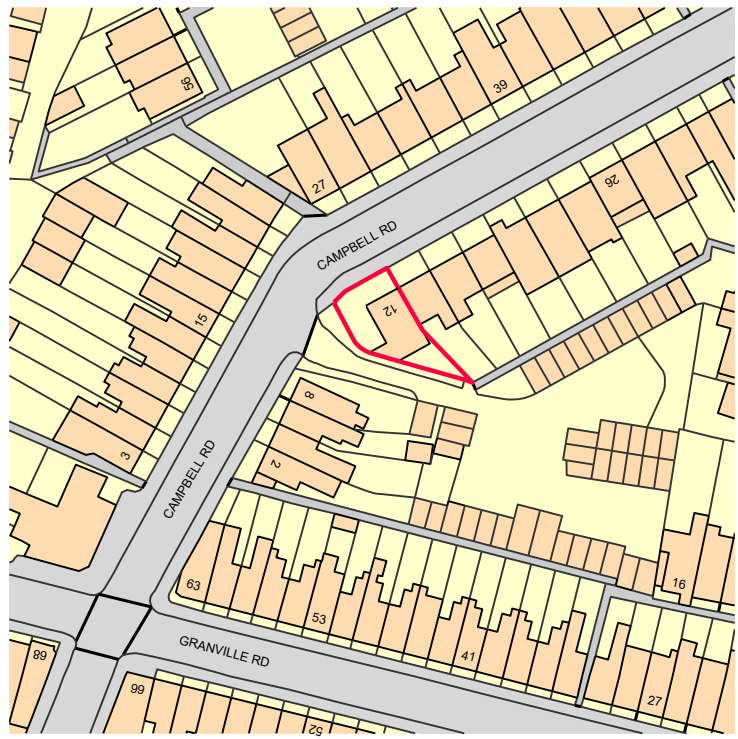

Ordnance Survey, (c) Crown Copyright 2024. All rights reserved. Licence number 100022432

SITE LOCATION PLAN

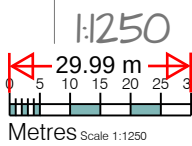

NORTH ELEVATION

1:100




WEST ELEVATION

1:100




SOUTH-EAST ELEVATION

1:100


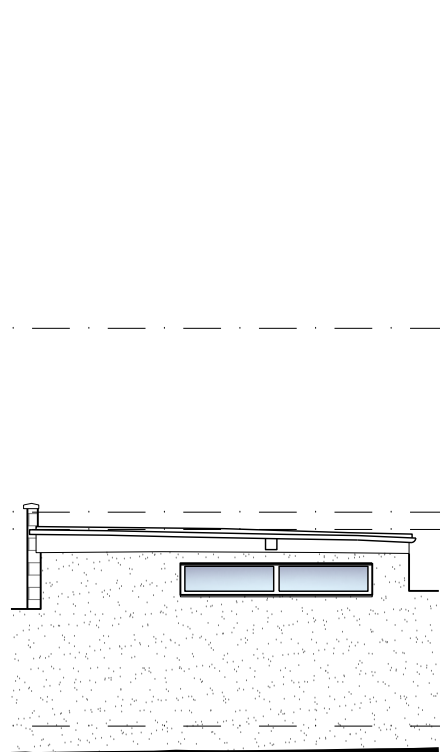


SOUTH ELEVATION

1:100

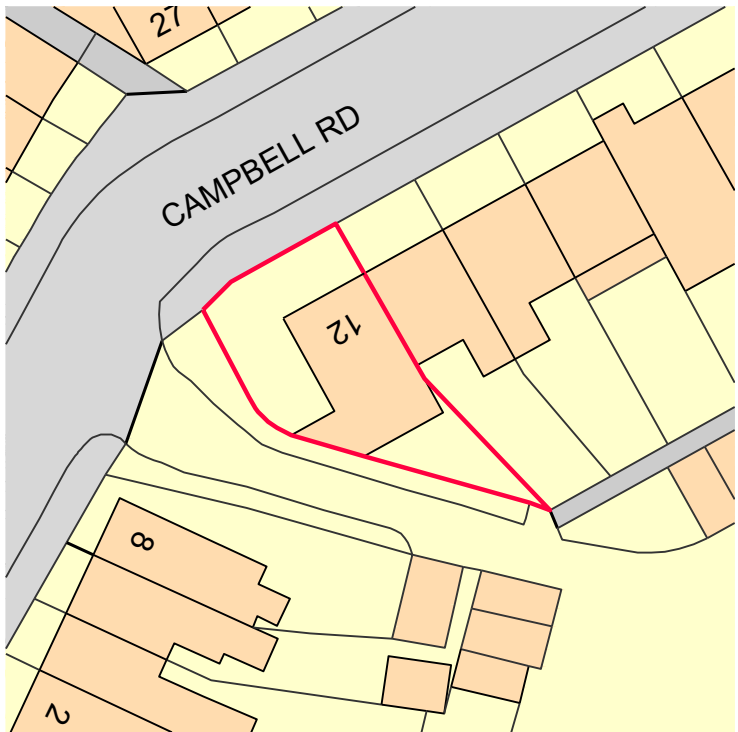


SITE PLAN

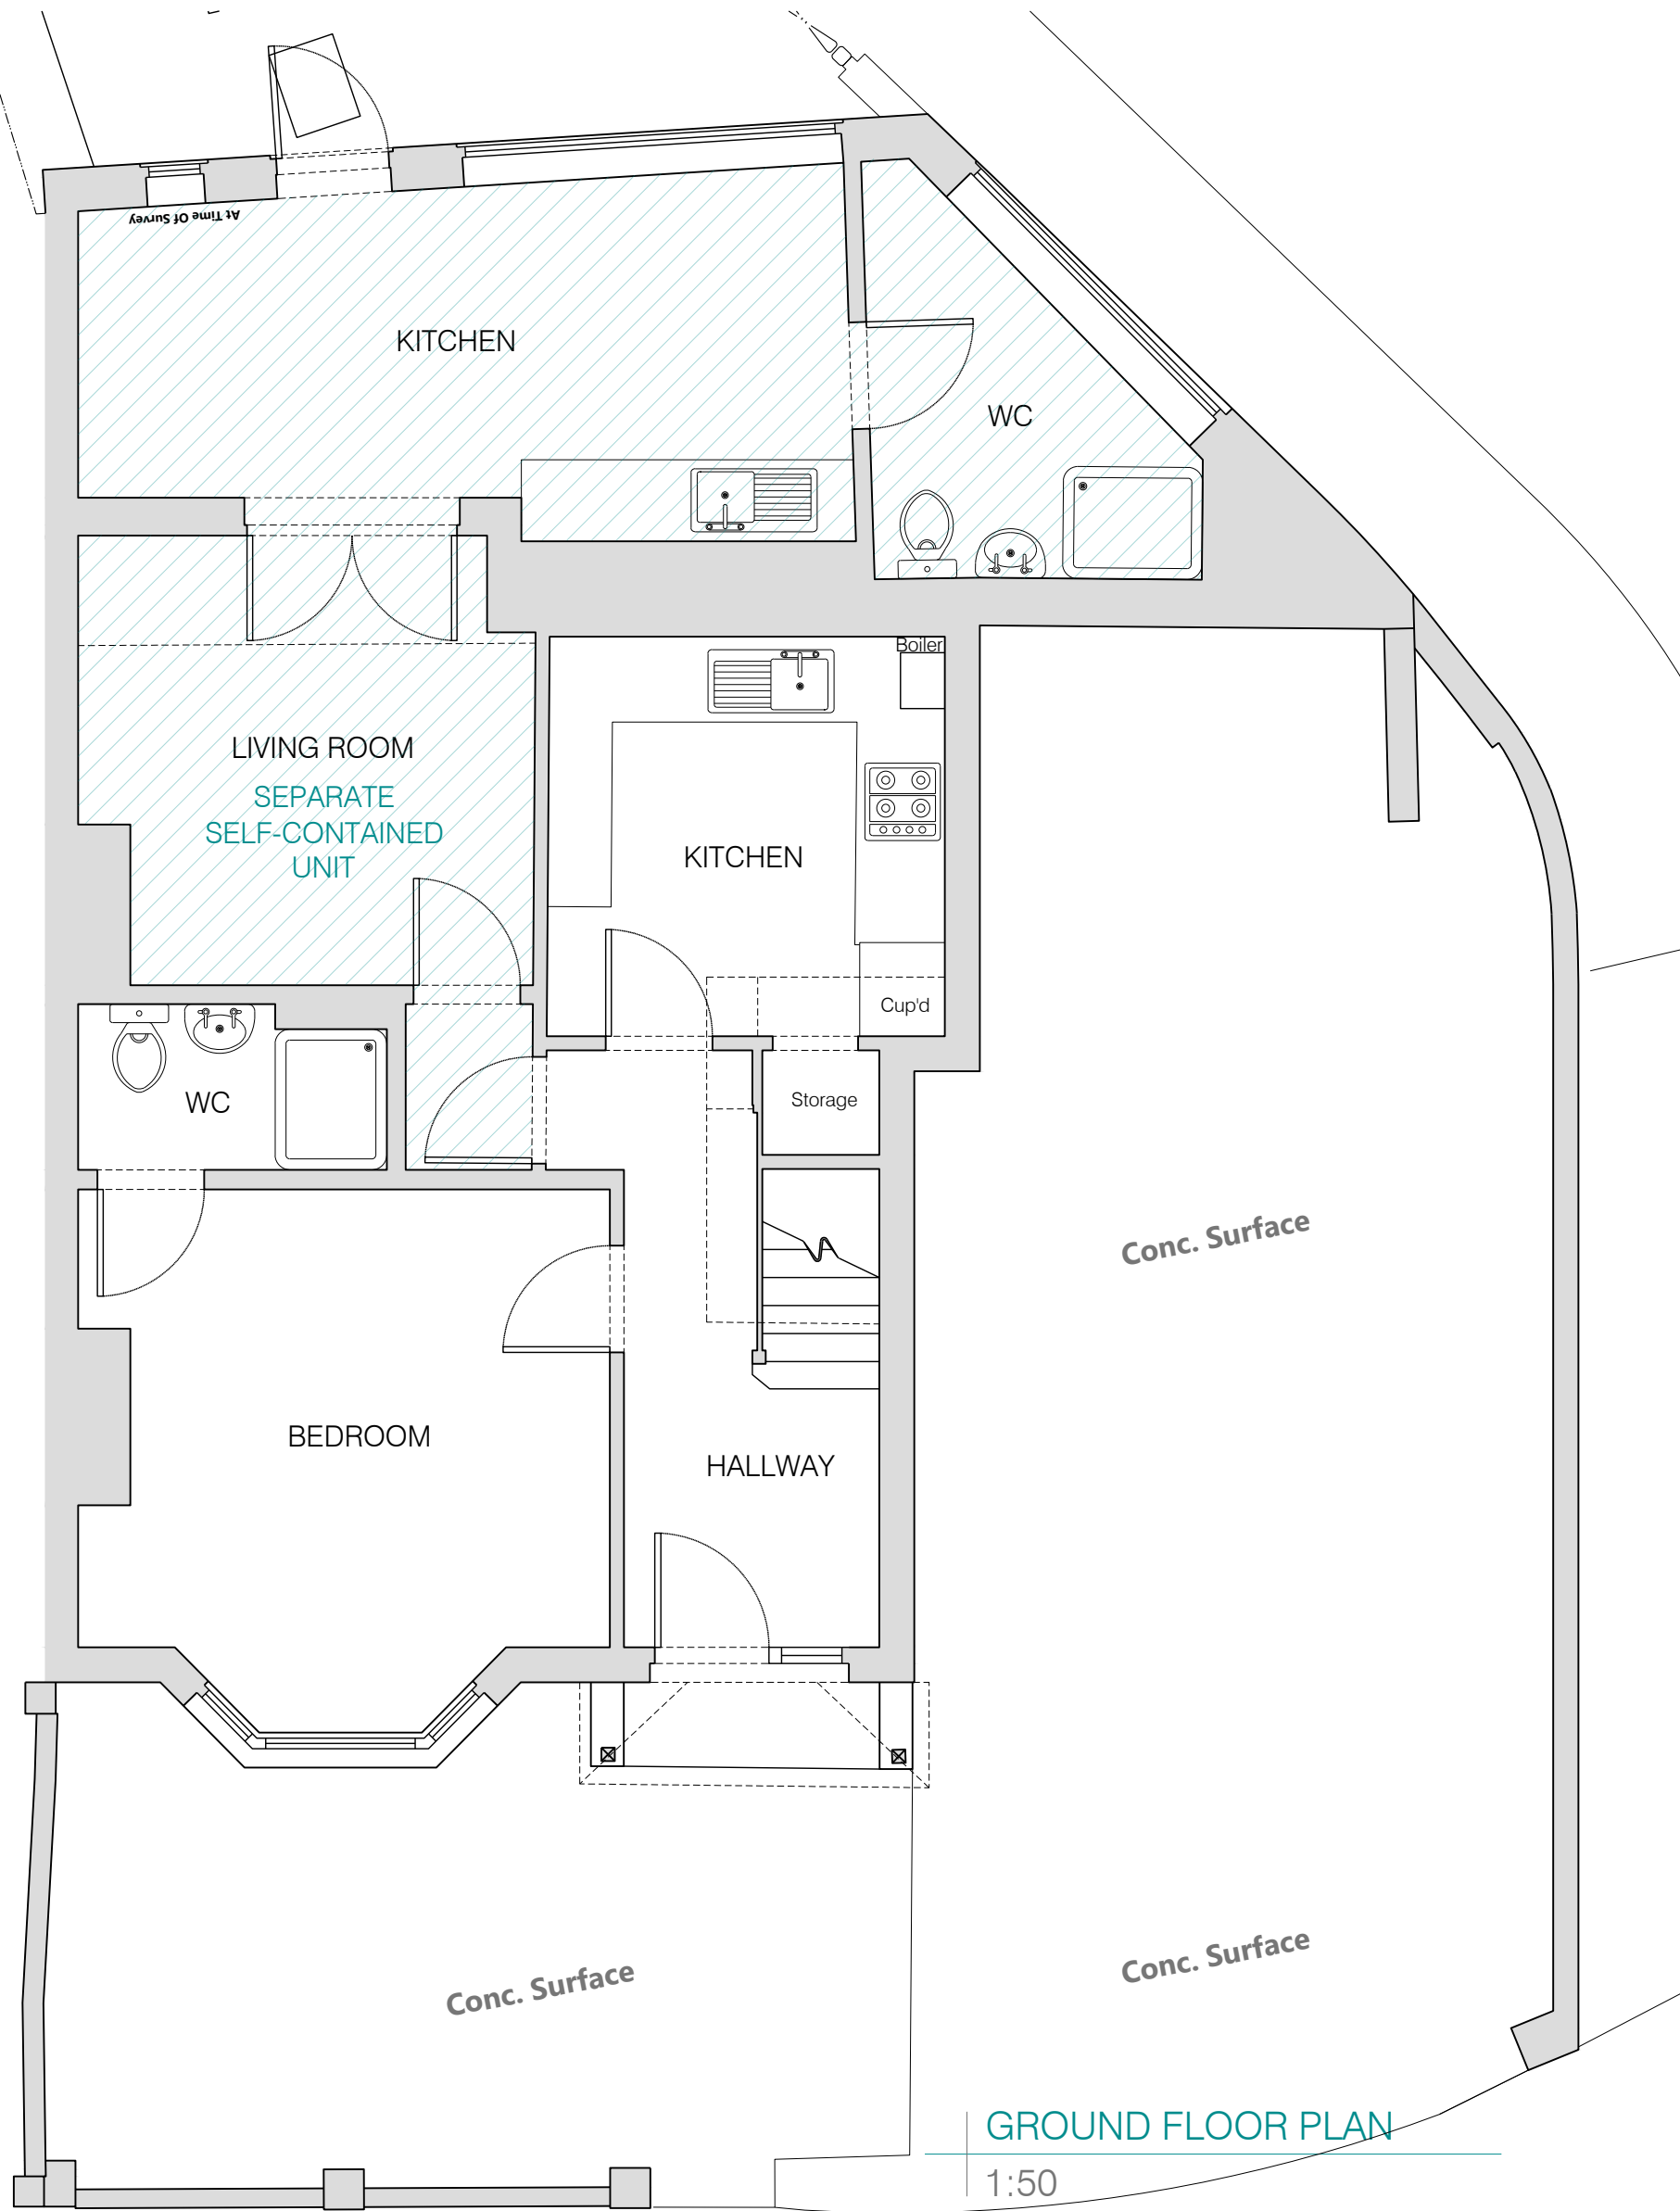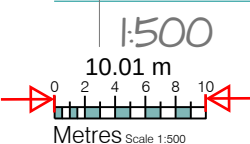


GROUND FLOOR PLAN

1:50

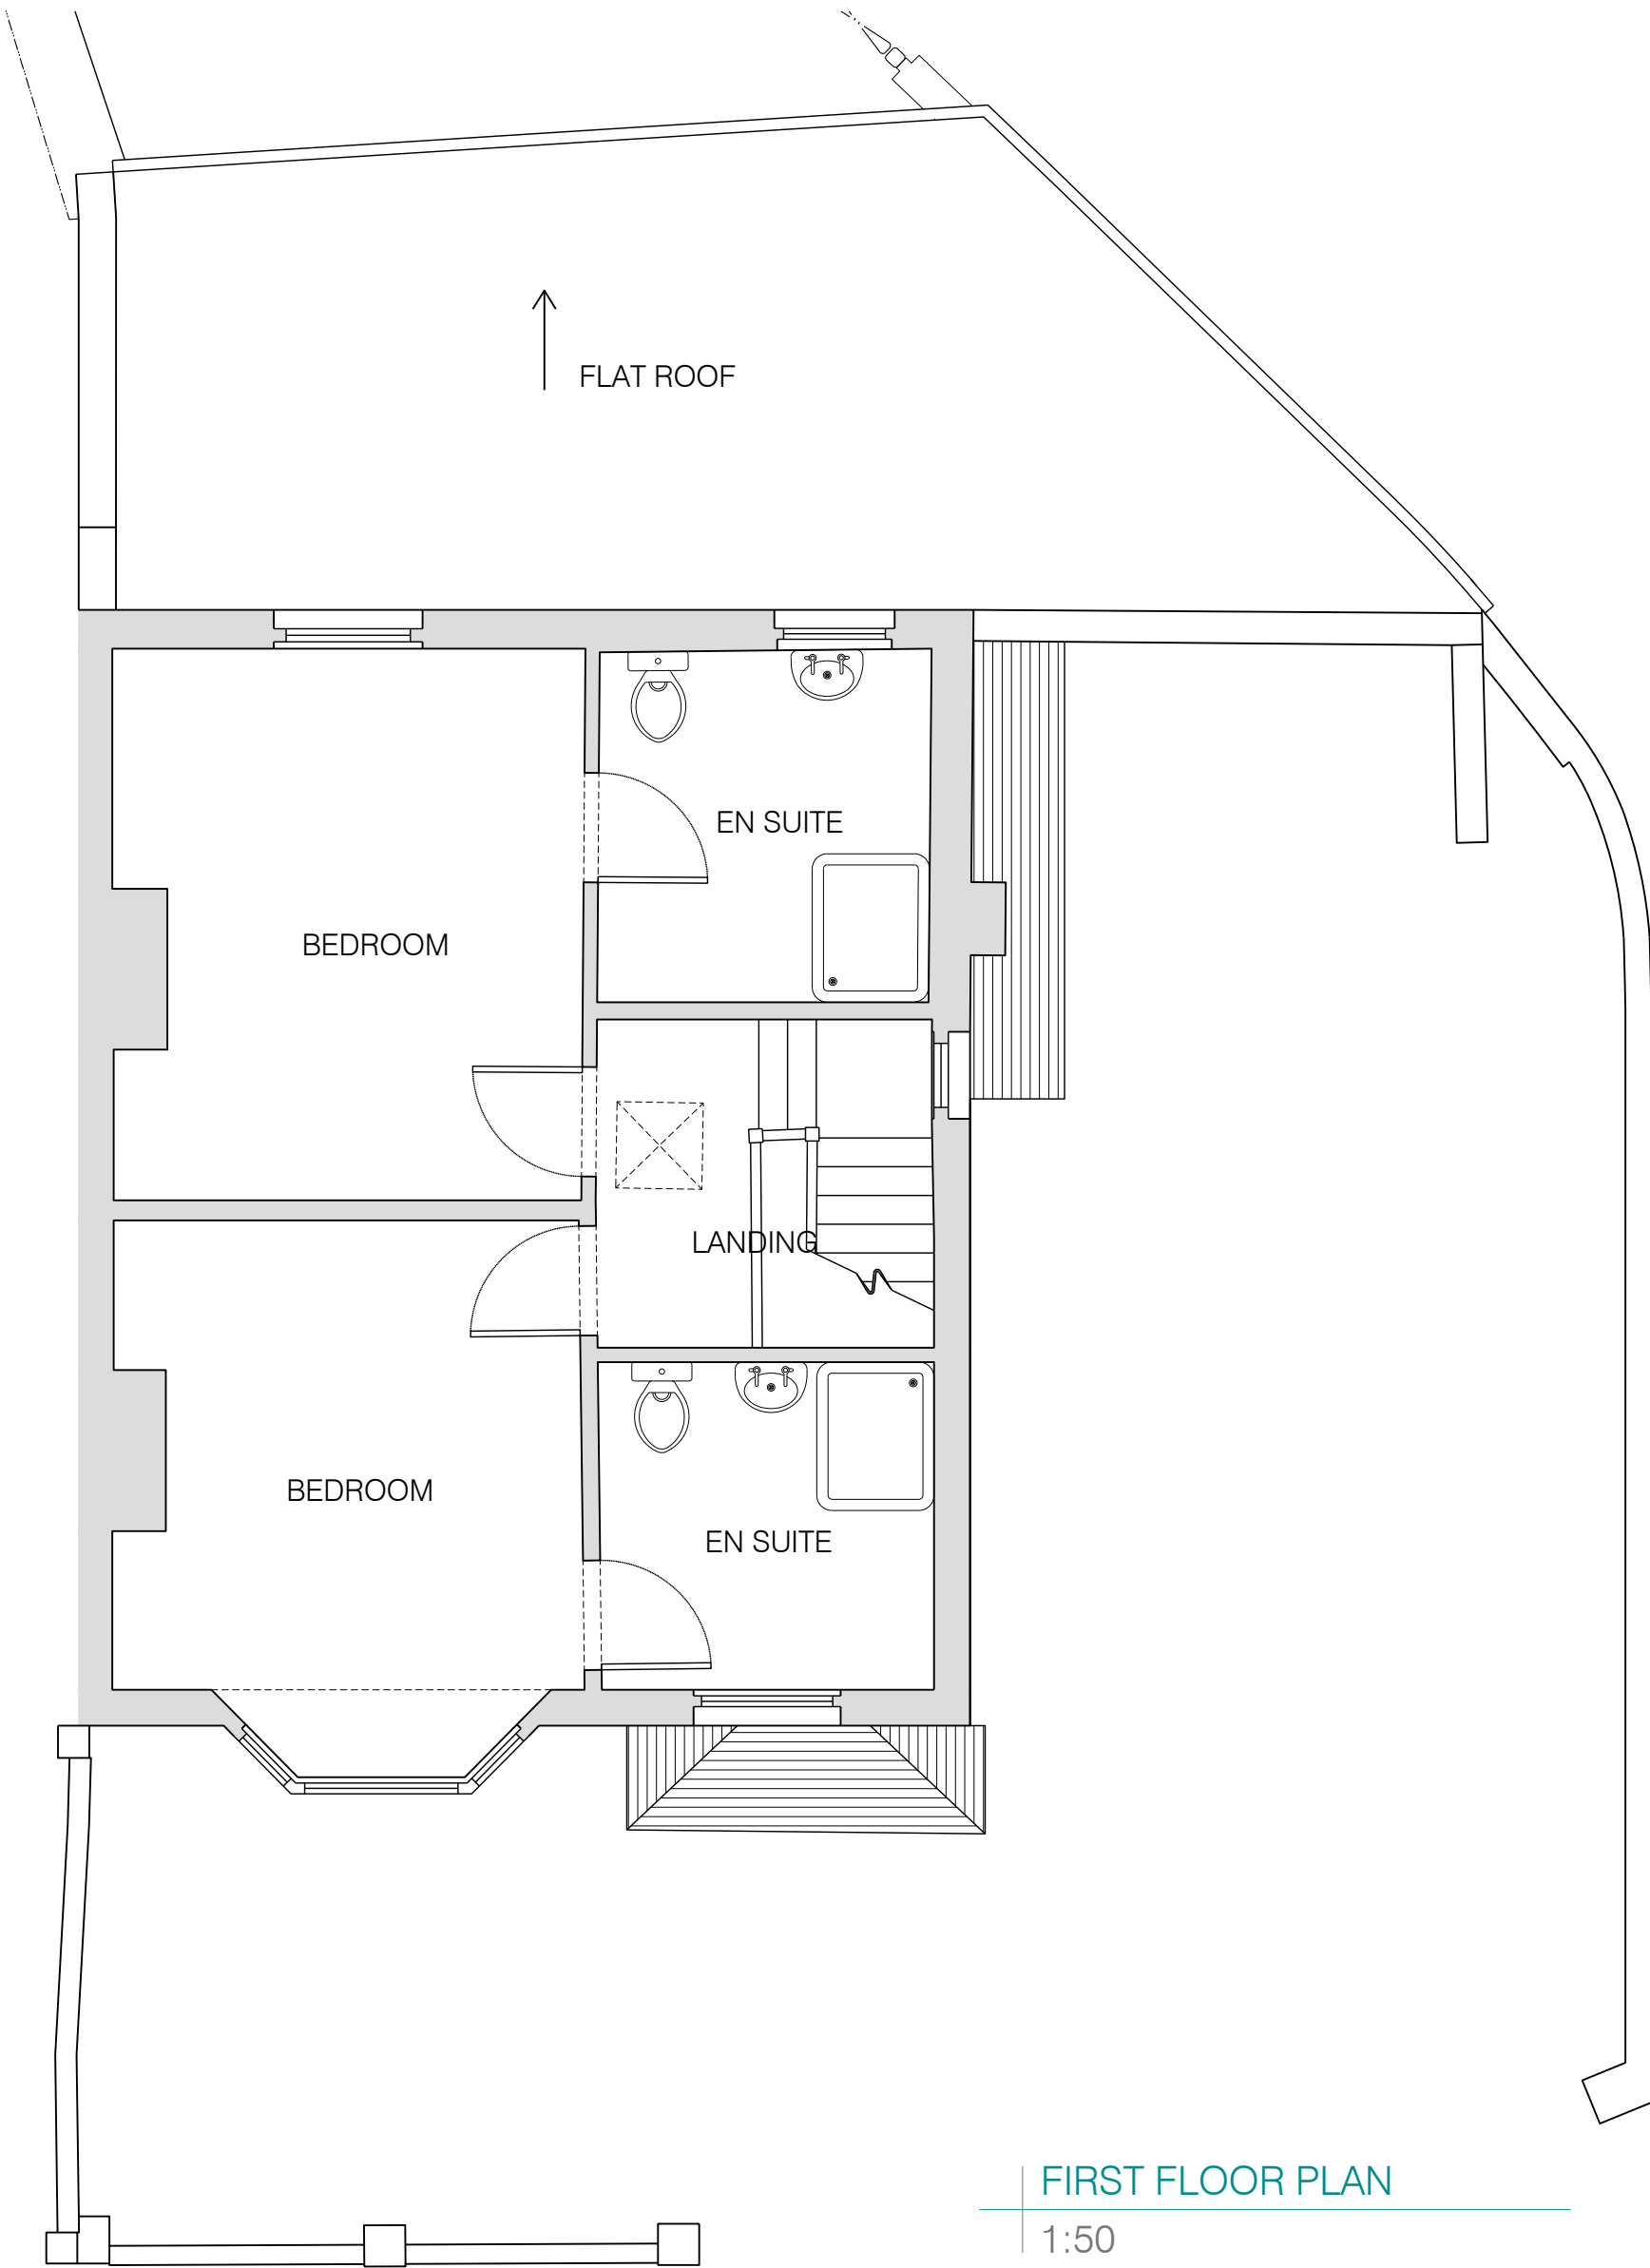

FIRST FLOOR PLAN

1:50

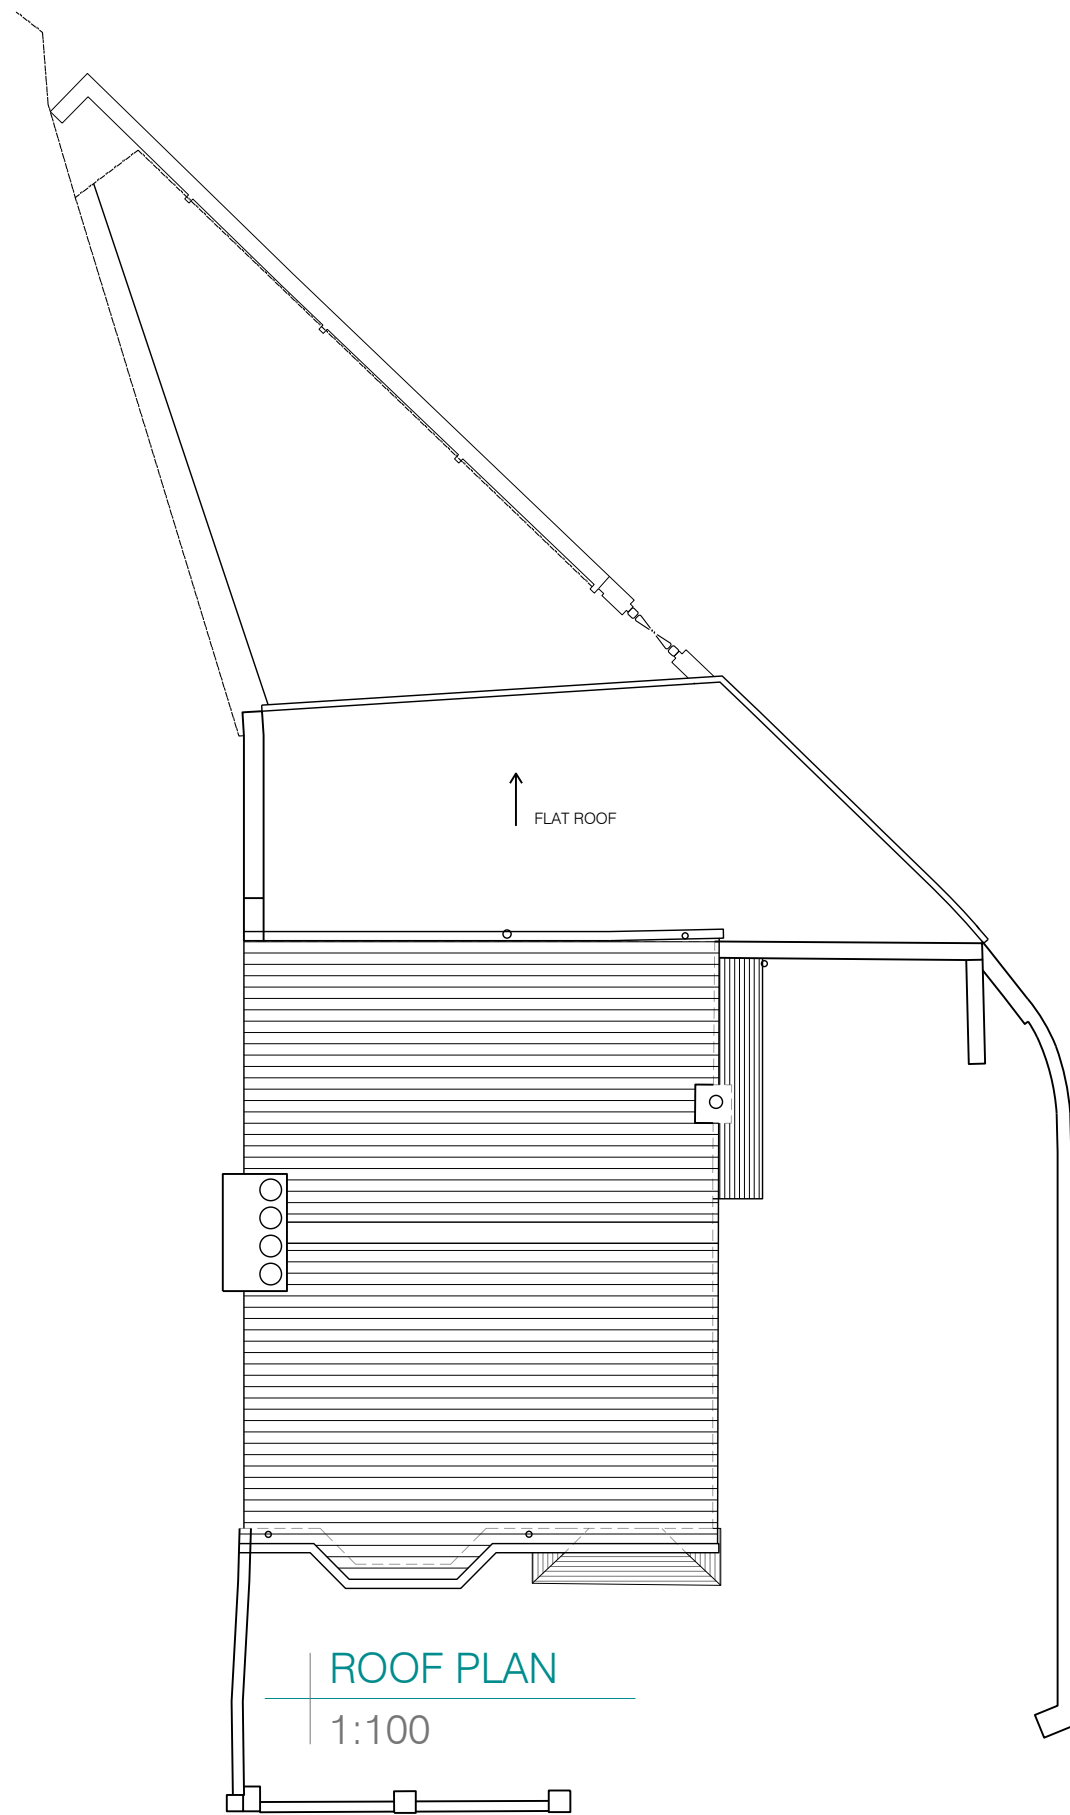

ROOF PLAN

1:100

REV	DESCRIPTION	DATE

SURVEY BY OTHERS



The Oast, Church Farm,
Ulcombe Hill, Ulcombe
Maidstone,
Kent
ME17 1DN

tel: 01622 829314
info@eparchitects.co.uk
www.eparchitects.co.uk

CLIENT
Mr J Marsh

PROJECT
Two-Storey Side Extension
12 Campbell Rd, DA11 0JY

DRAWING
Existing
Plans and Elevations

DATE	May 2024	DRAWN	EPA
SCALE	1:50/100/500/1250 @ A1	CHECKED	

DRAWING NO.	REV
2027.E.01	A