




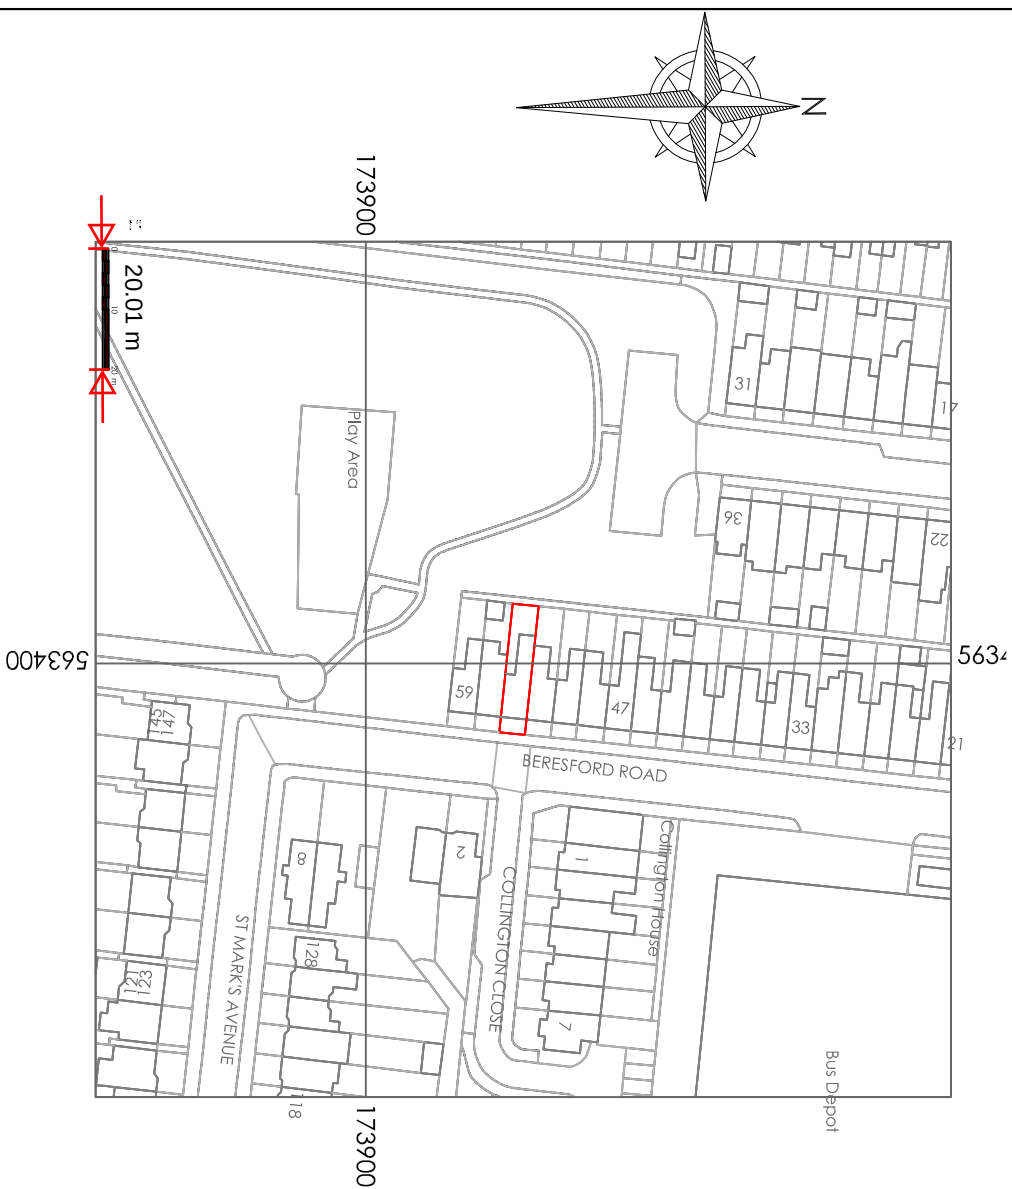


SITE MAP Scale 1 : 1250

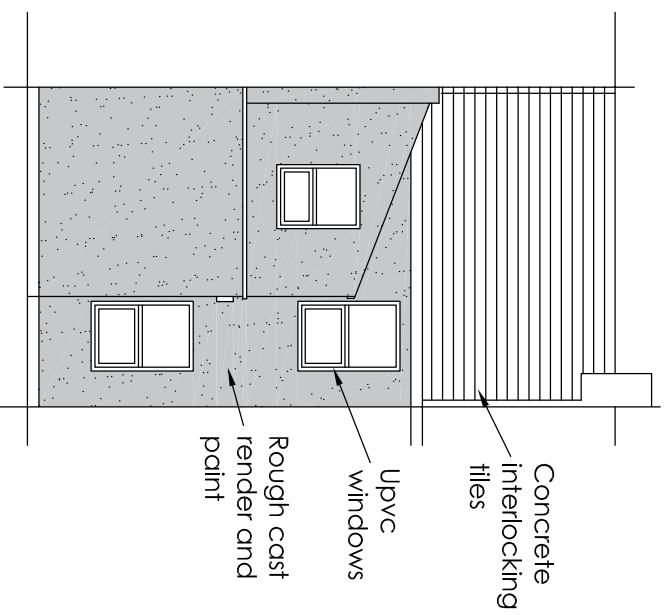


EXISTING REAR ELEVATION Scale 1 : 100

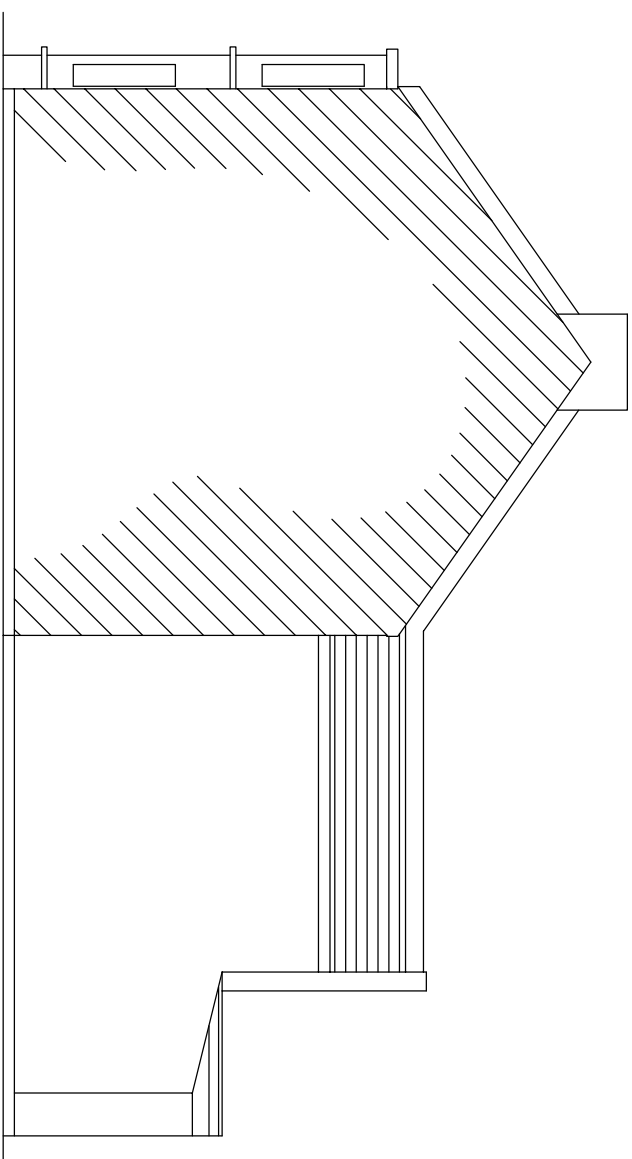

EXISTING SIDE ELEVATION (view from No. 53) Scale 1 : 100

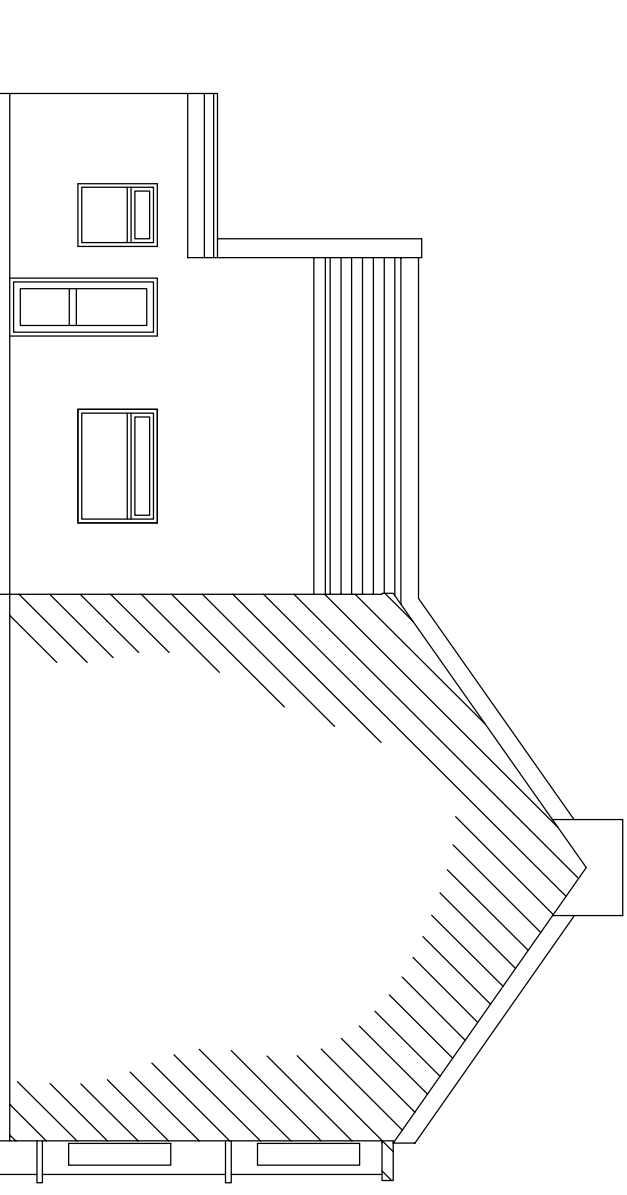

EXISTING SIDE ELEVATION (view from No. 57) Scale 1 : 100

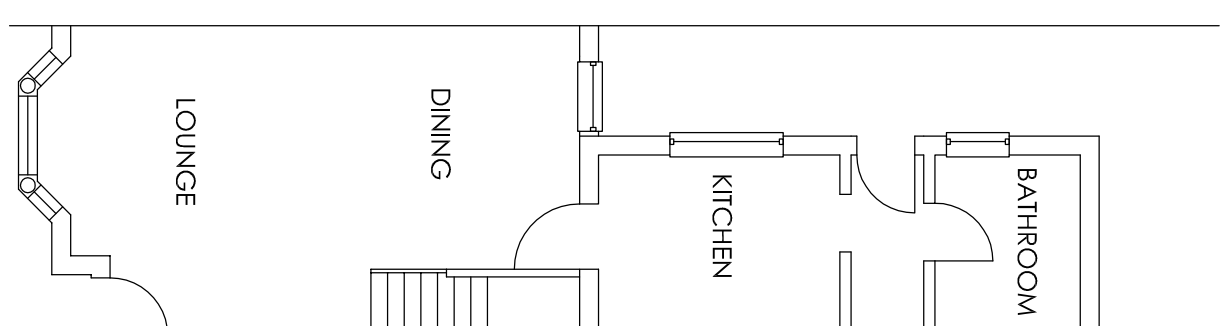

EXISTING FLOOR PLAN Scale 1:100

Project		Mr & Mrs S S Sekhon 55 Beresford Road Gravesend Kent DA11 9JU Retrospective Single Storey Rear Side Extension	
Drawing Title	A	Add second side elevation	Nov 24
	Rev	Description	Date
Site Map, Existing Floor Plan / Elevations	Drawn HC	Date Oct 24	Scale 1:1250 1:100
		Drawing No. 55BR/A3/O1A	