


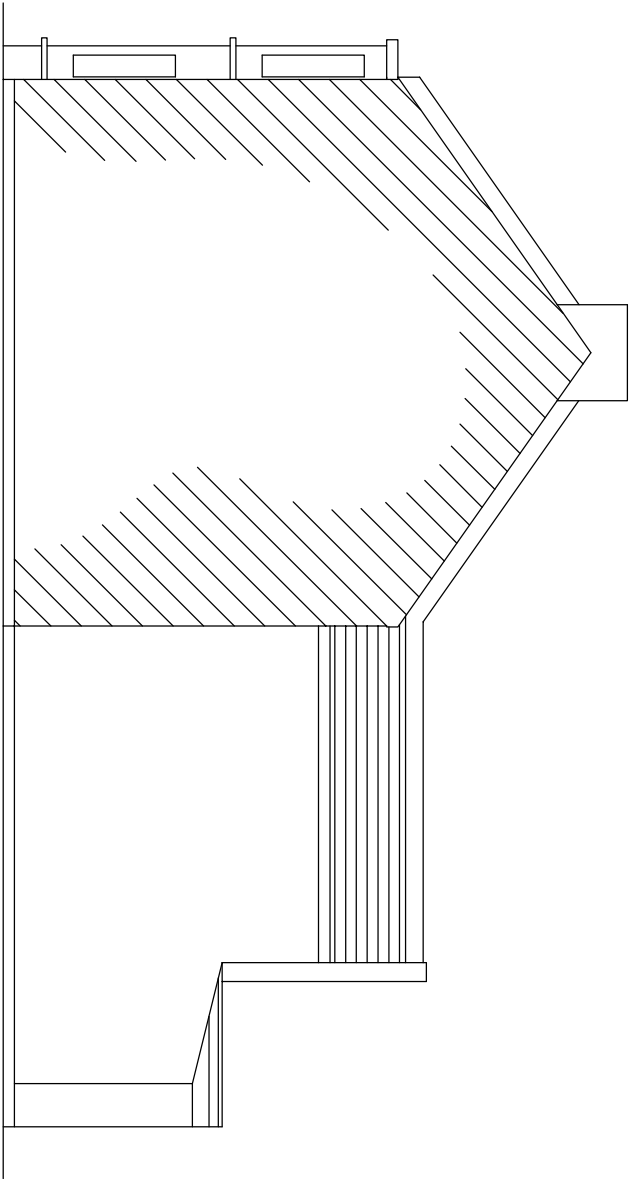


 


PROPOSD SIDE ELEVATION View from No. 53) Scale 1:100

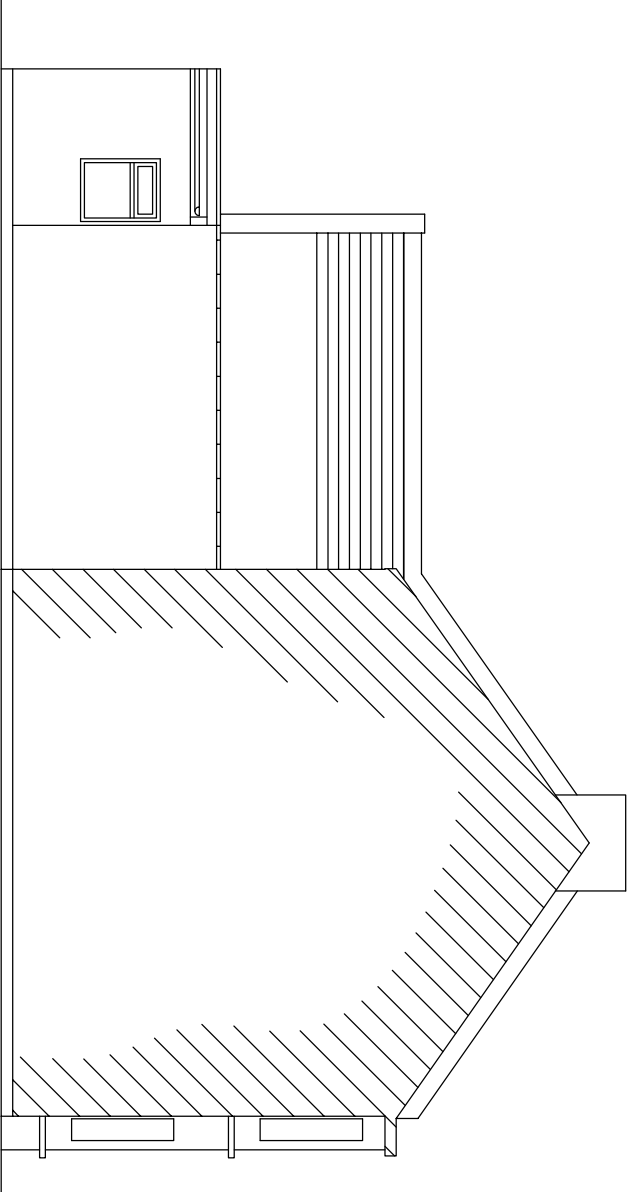

PROPOSD SIDE ELEVATION (vew from No. 57) Scale 1:100

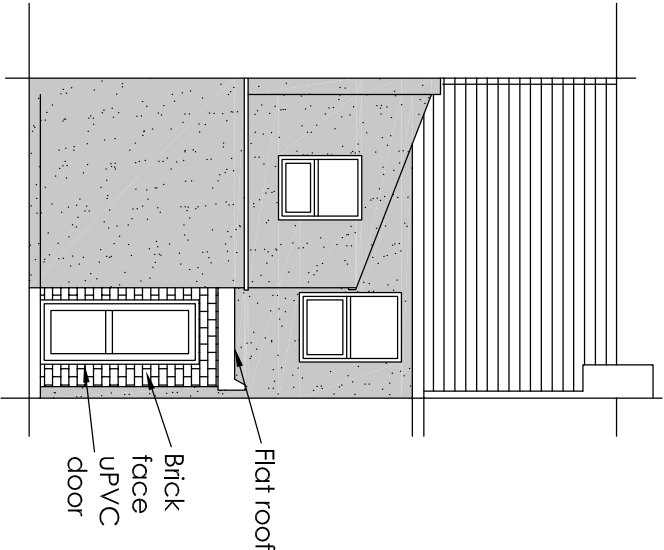

PROPOSED REAR ELEVATION Scale 1:100

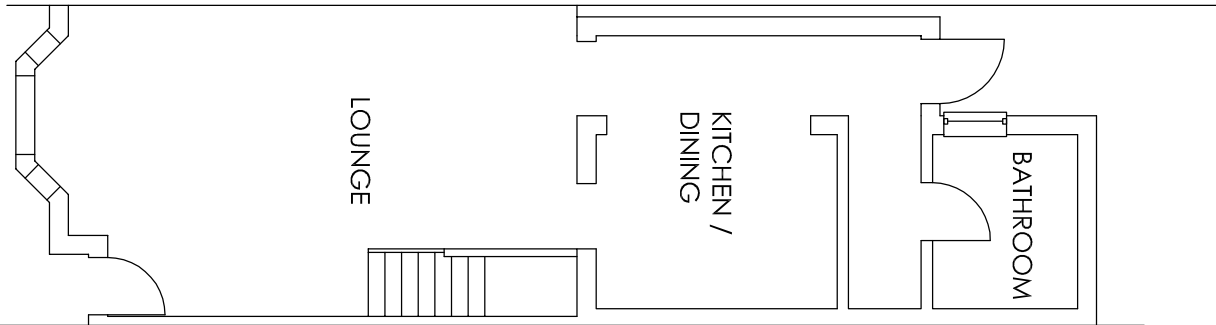

PROPOSED FLOOR PLAN Scale 1:100

Project		Mr & Mrs S S Sekhon 55 Beresford Road Gravesend Kent DA11 9JU		Retrospective Single Storey Rear Side Extension	
Drawing Title		Proposed Floor Plan / Elevations		H Channa Picaroons Maidstone Road Platt Kent TN15 8LB Tel: 07828277909 E-mail: hbchanna@tiscali.co.uk	
A		Add second side elevation		Nov 24	
Rev		Description		Date	
Drawn		Date		Scale	
HC		Oct 24		1:100	
Drawing No.		55BR/A3/O2A			