




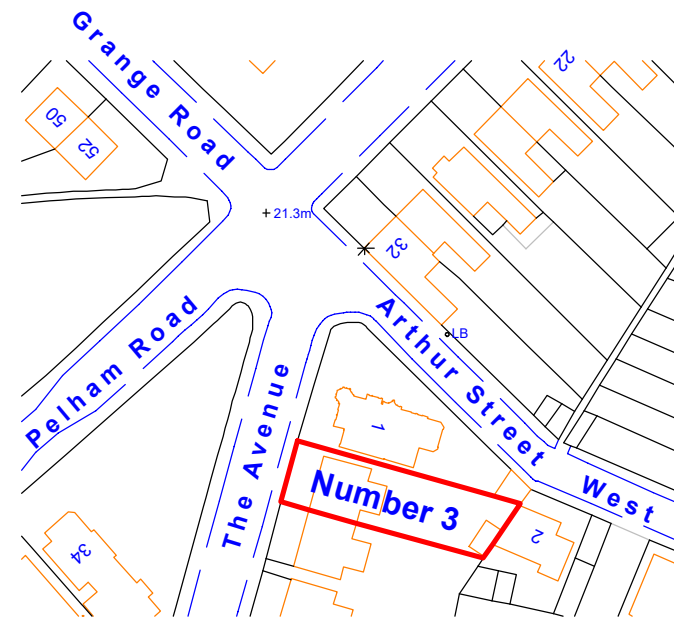


location plan
scale 1:1,250

 


Reproduced from Ordnance Survey Data
© Crown Copyright 2022. All rights reserved.
Licence Number 100022432

This drawing prints A4 @ 1:1,250

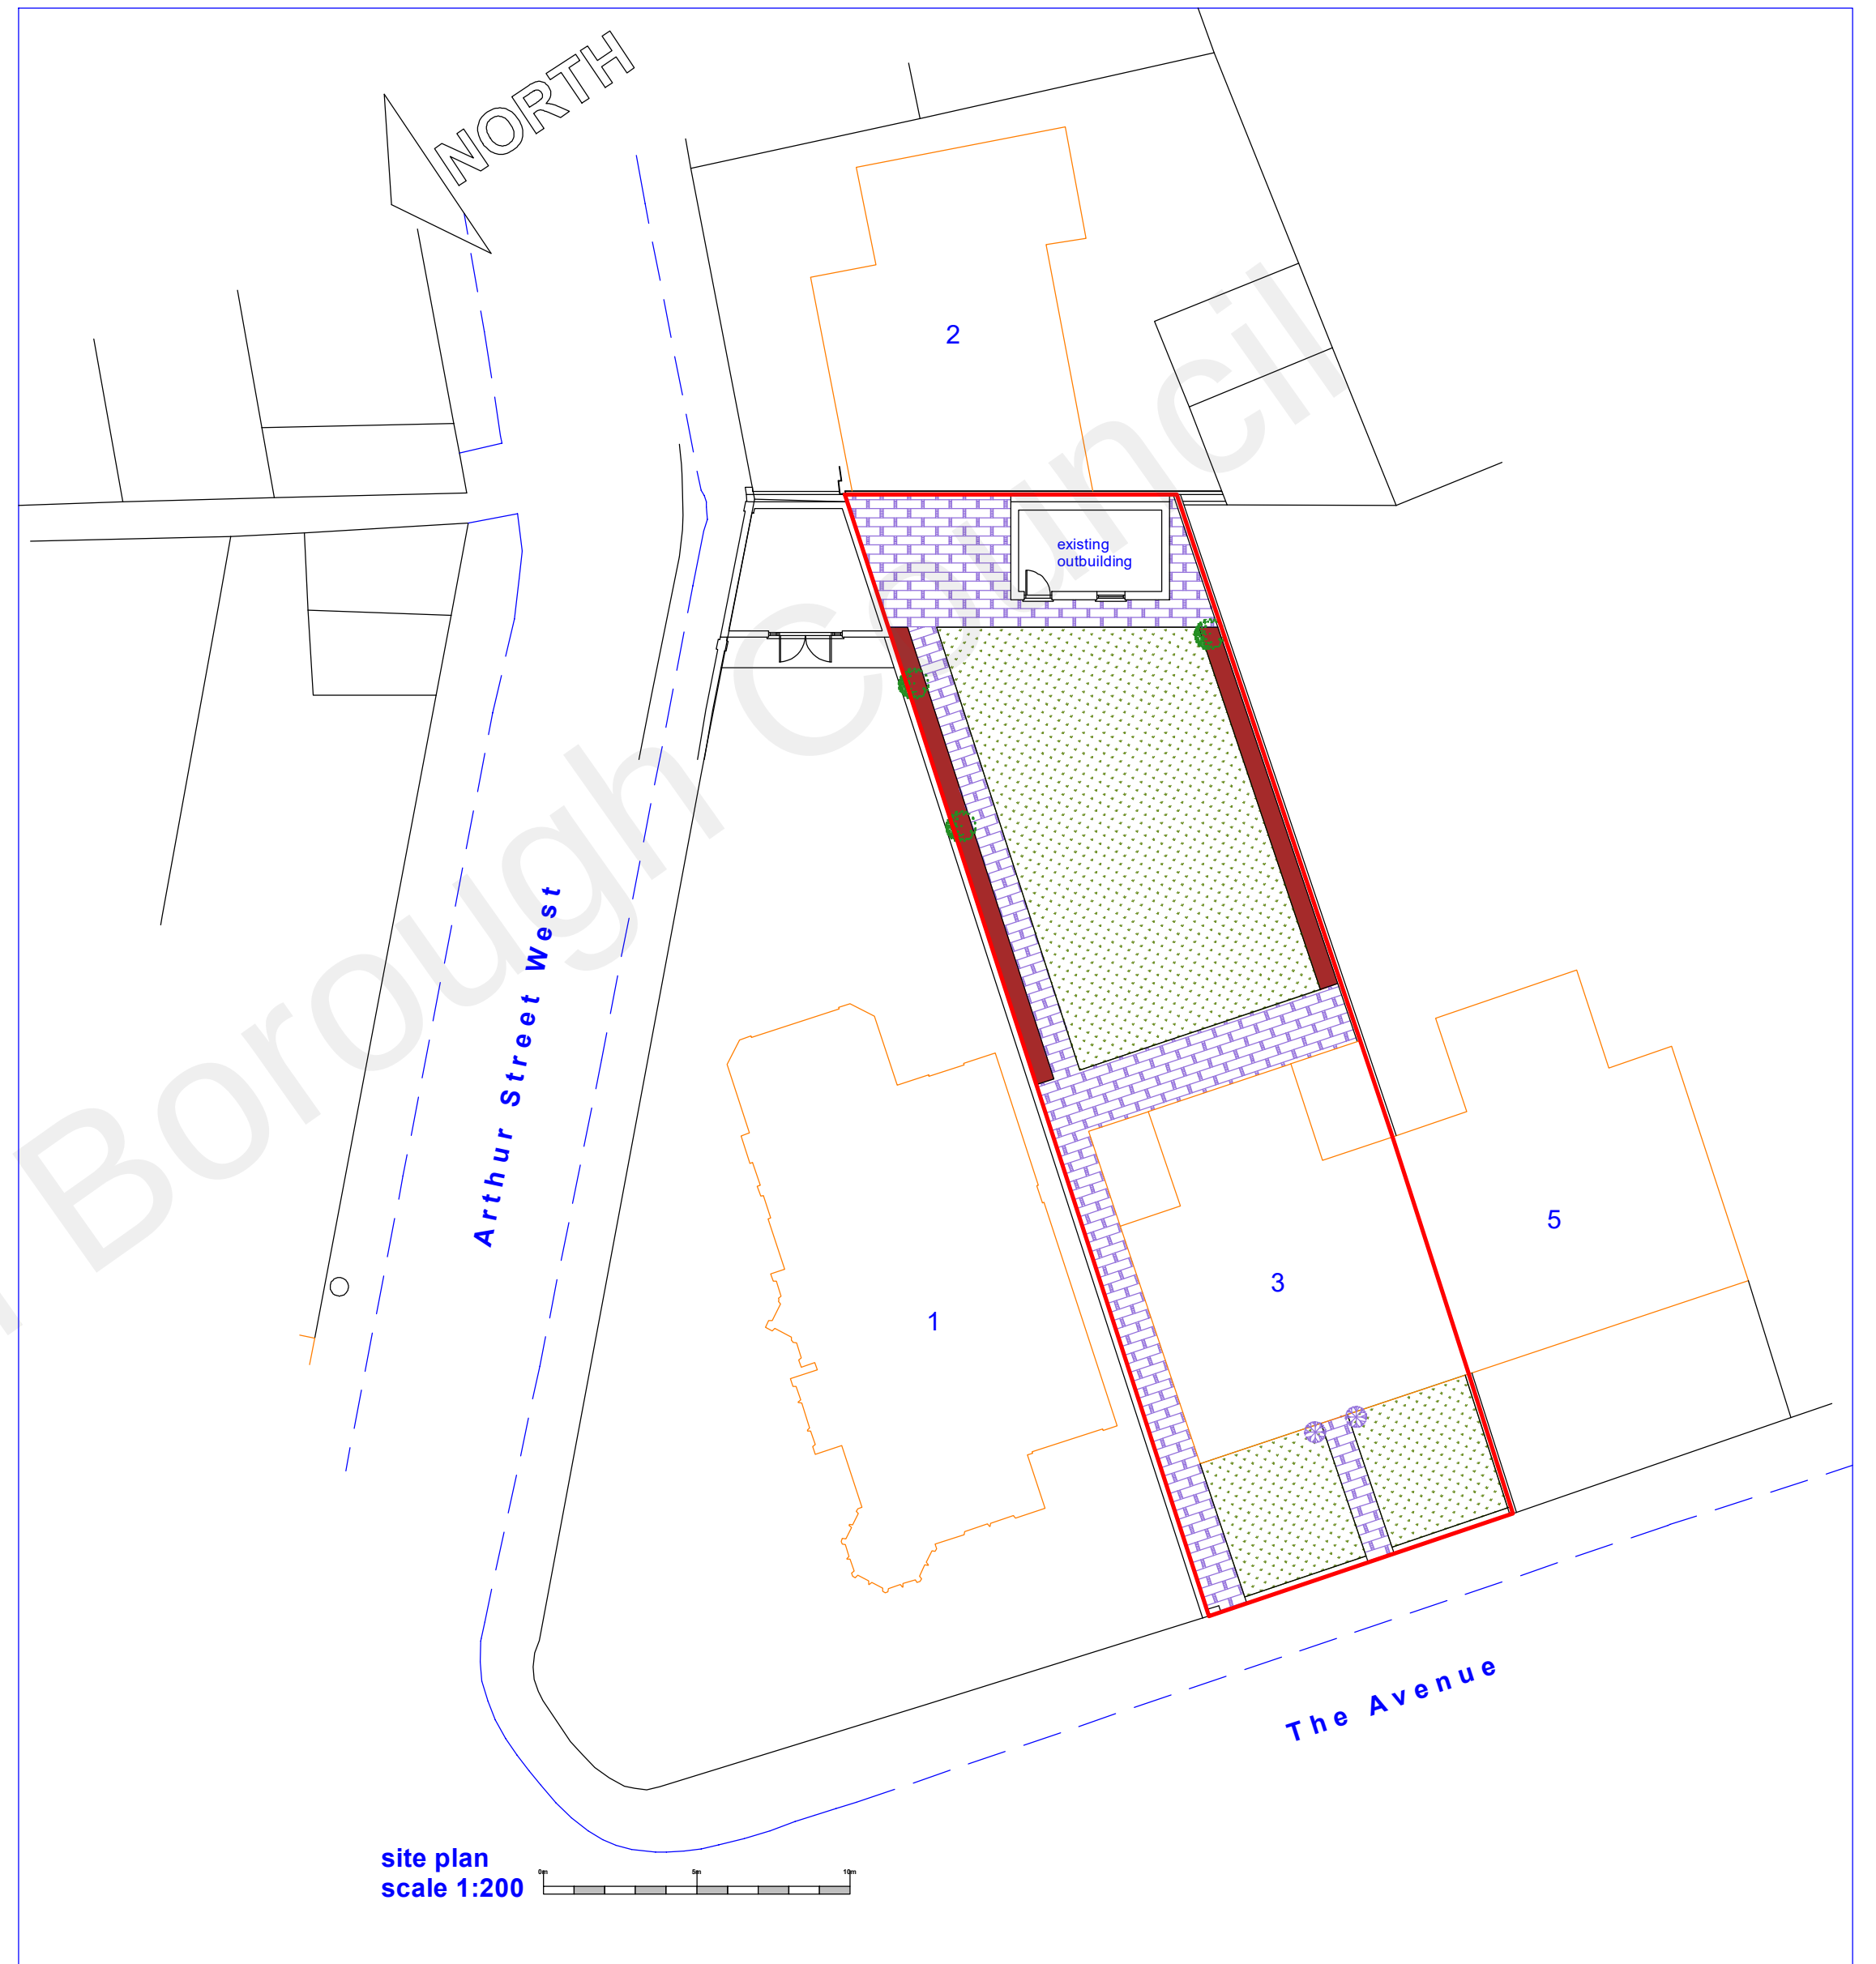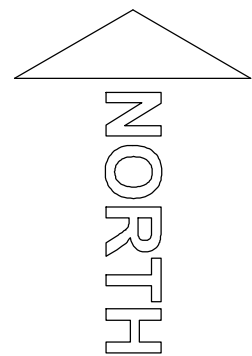

site plan
scale 1:200

 

This drawing prints A2

SCHEME / SHEET			
Proposed Spa Room, 3 The Avenue, Gravesend, DA11 0NA: H. S. Randhawa Esq. Location Plan & Existing Site Plan			
SCALE	DATE	DRAWING NUMBER	JEREMY S. ISHERWOOD B. Sc. (hons), B. Arch. (Wales), R.I.B.A. Chartered Architect  34 Chalky Bank, Gravesend, Kent, DA11 7NY Telephone / Fax: 01474-533793
1:1,250, 1:200	January 2022	531/01	
	This drawing remains the property of the Architect and may not be reproduced in whole or part without his written permission.		