
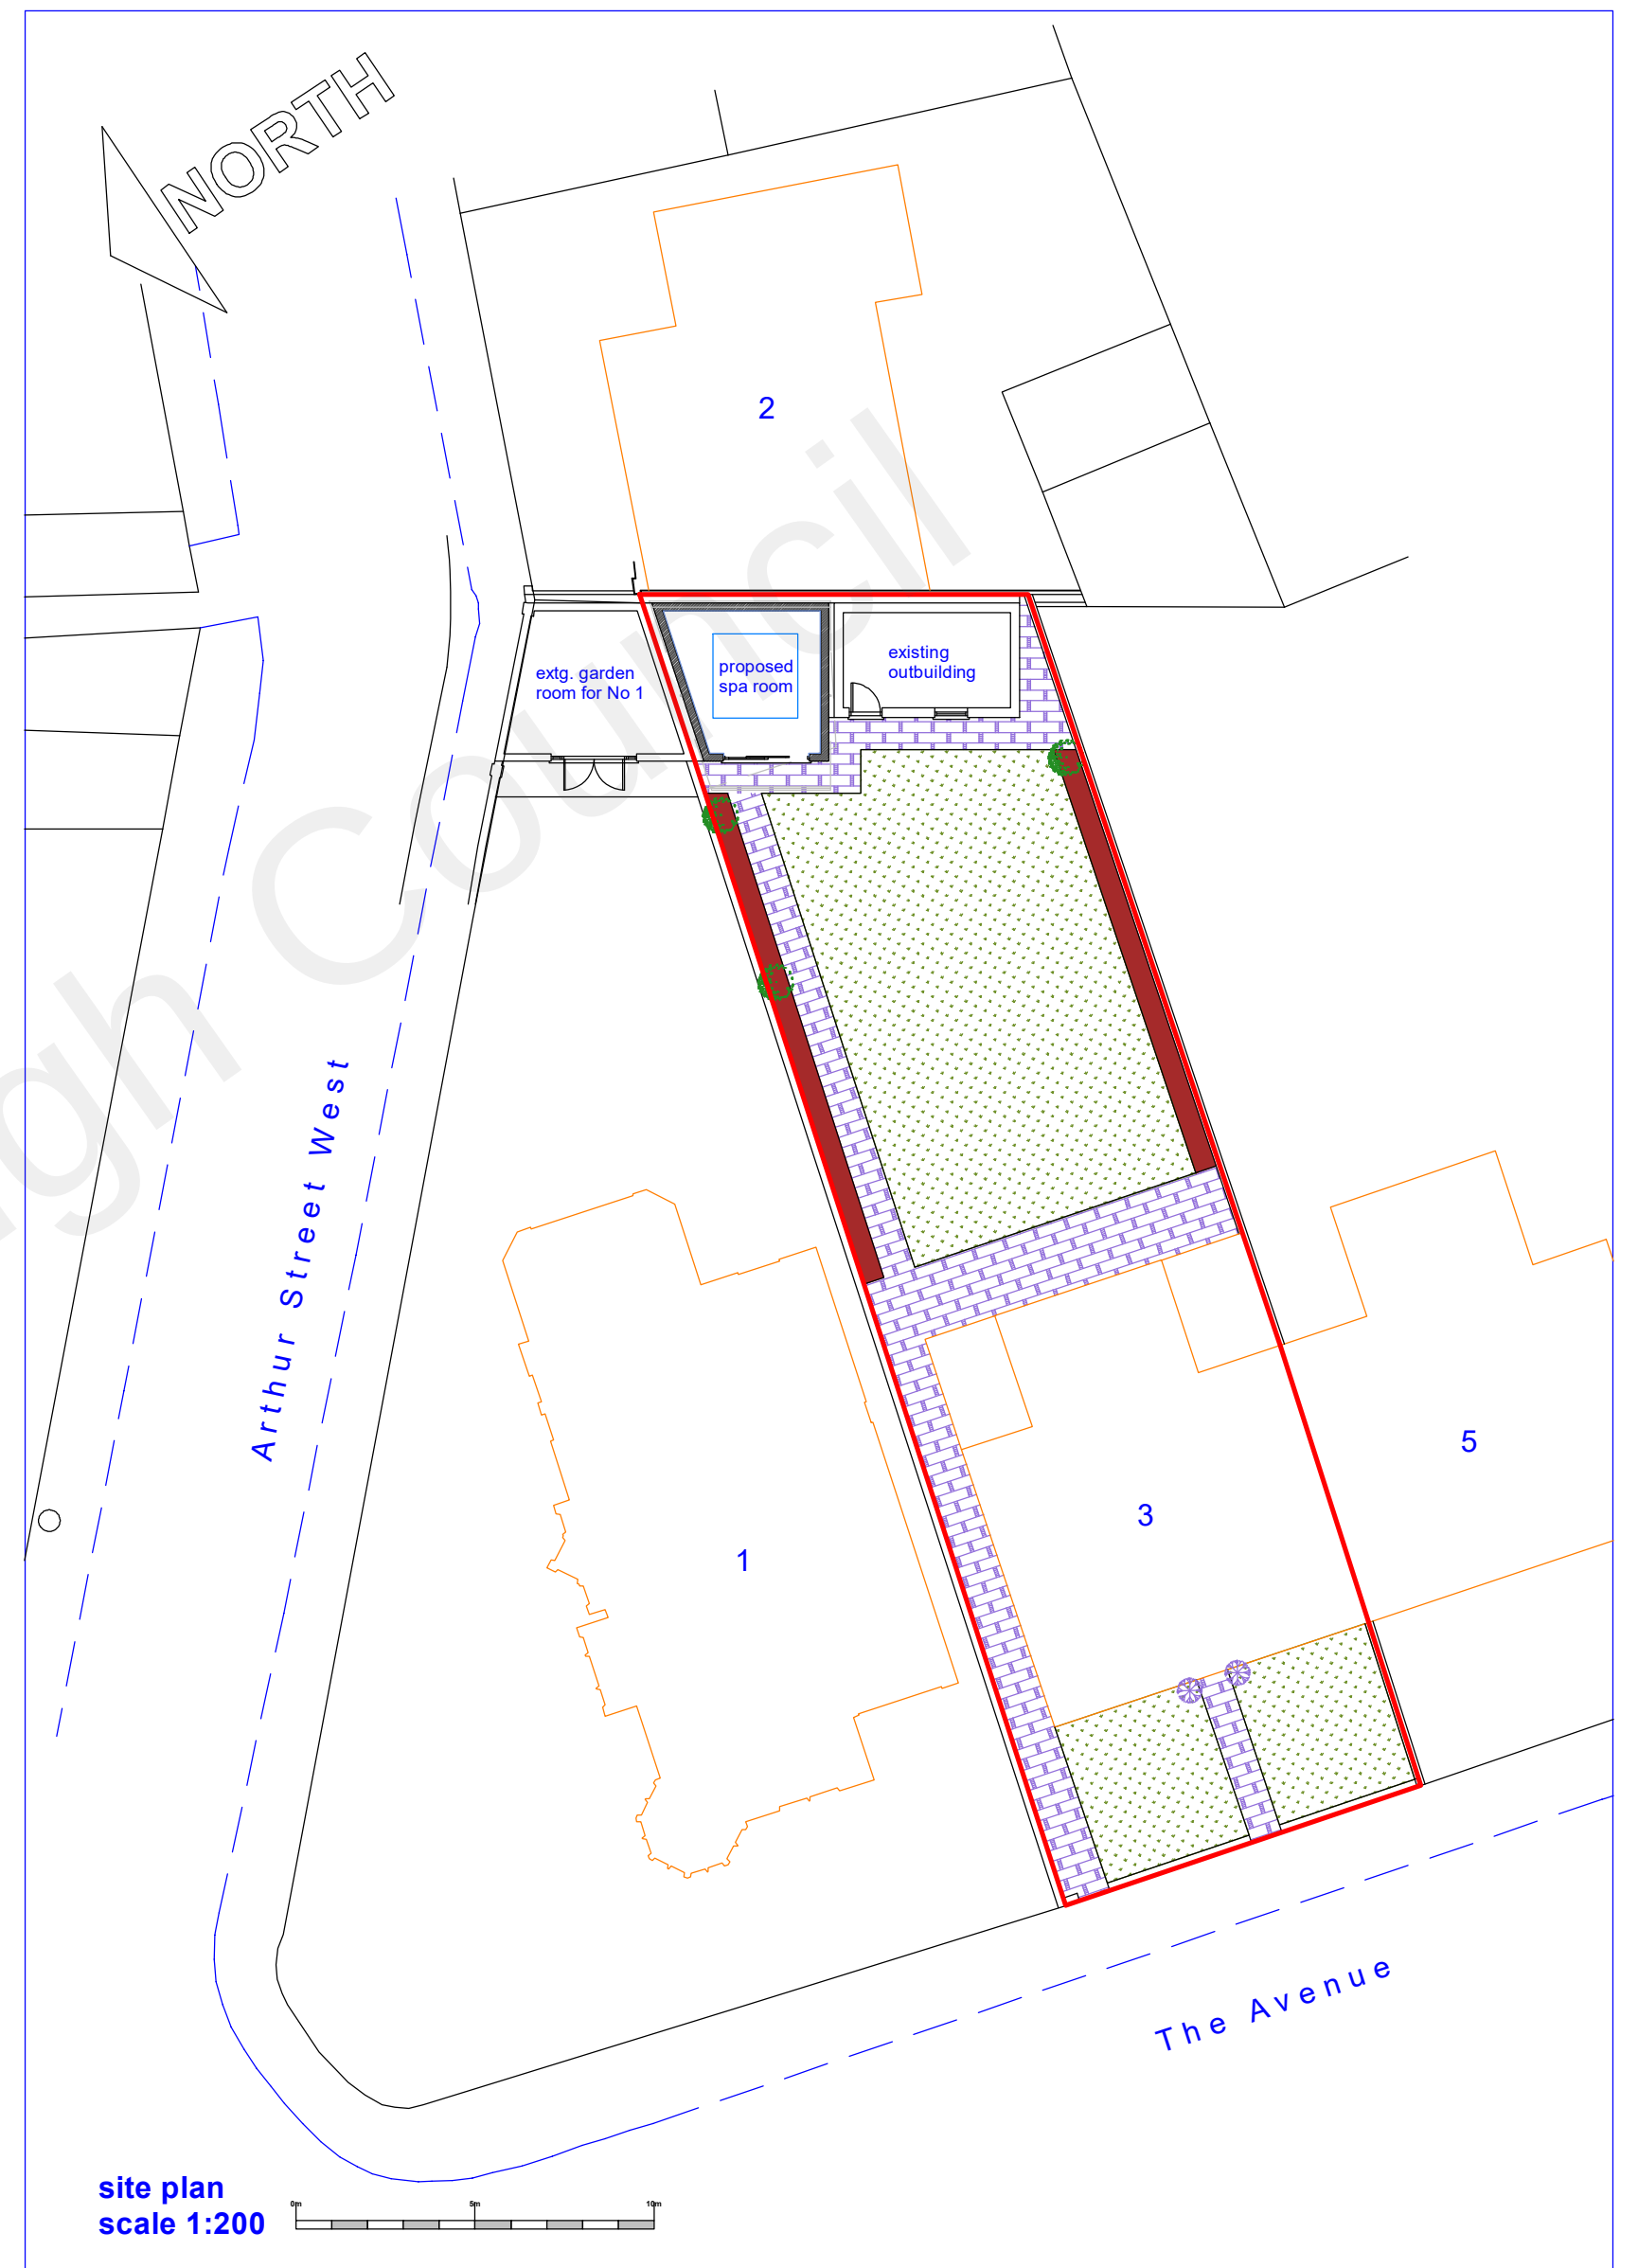
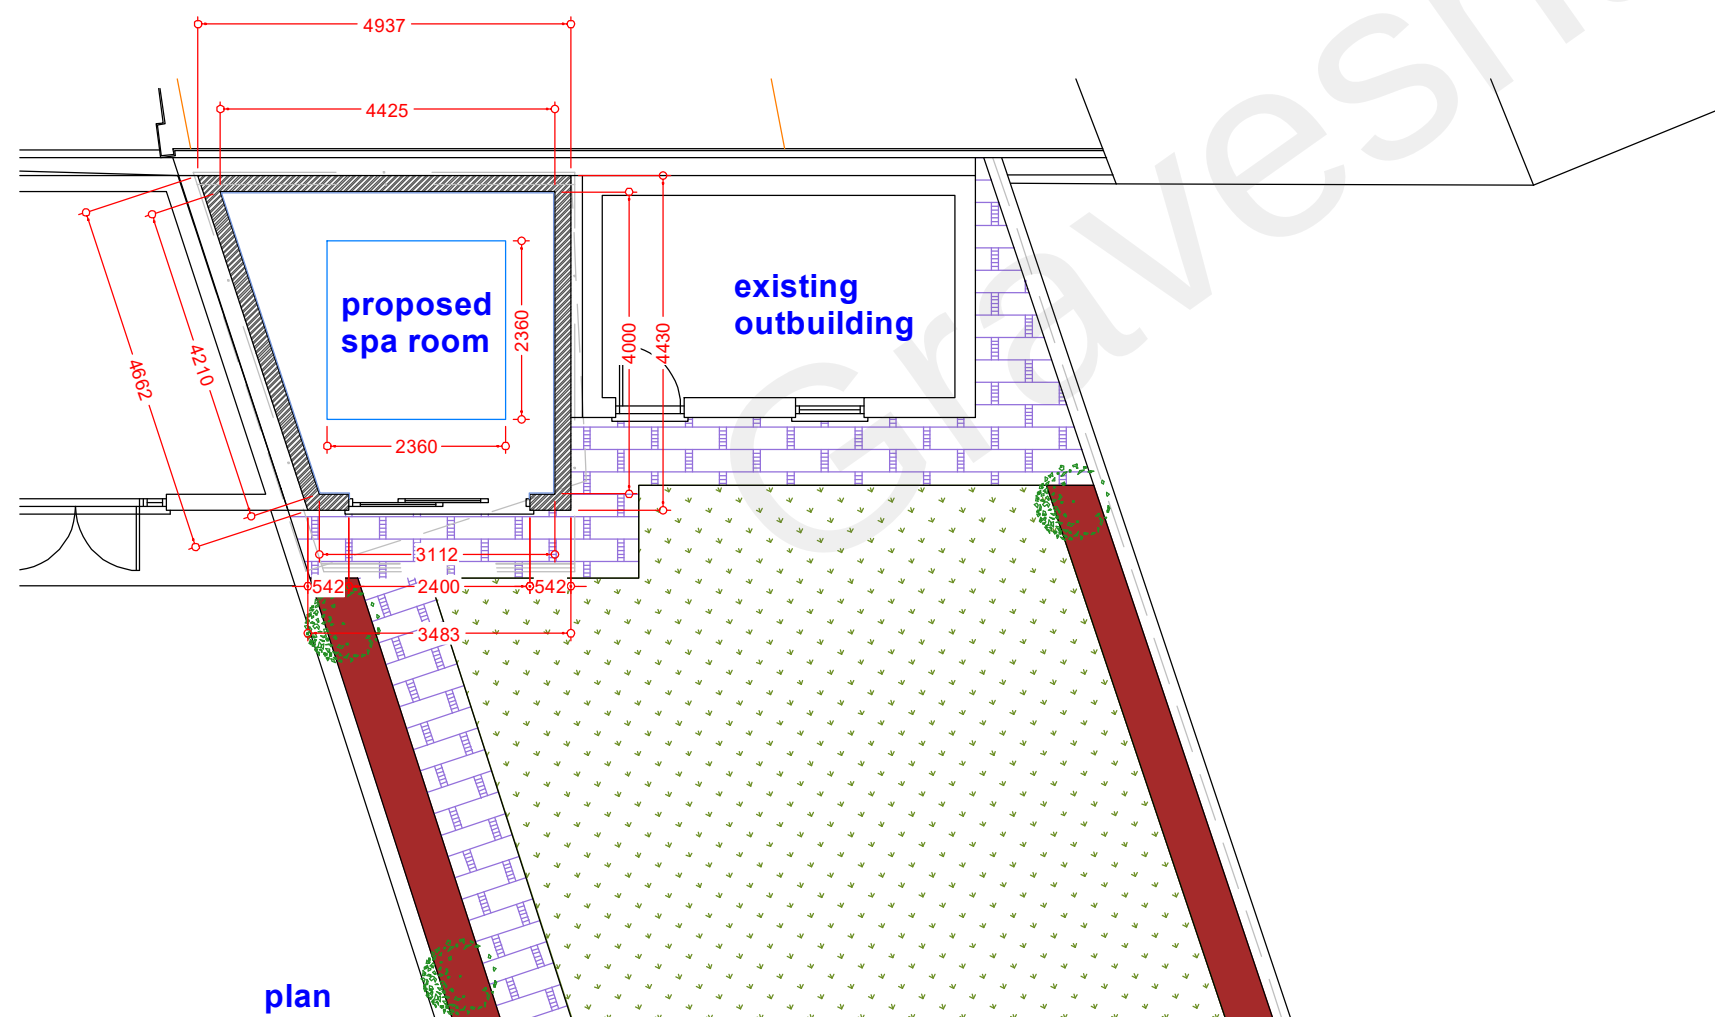
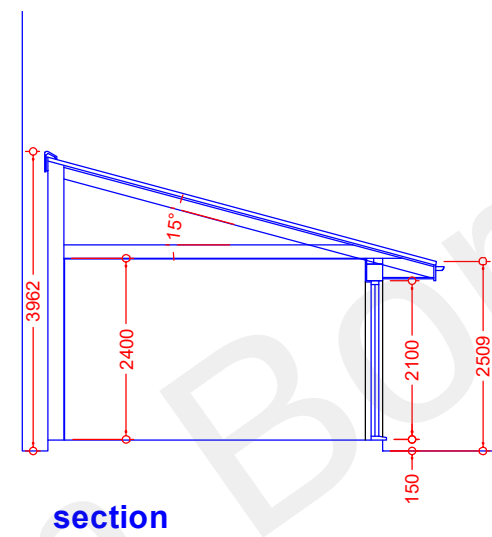
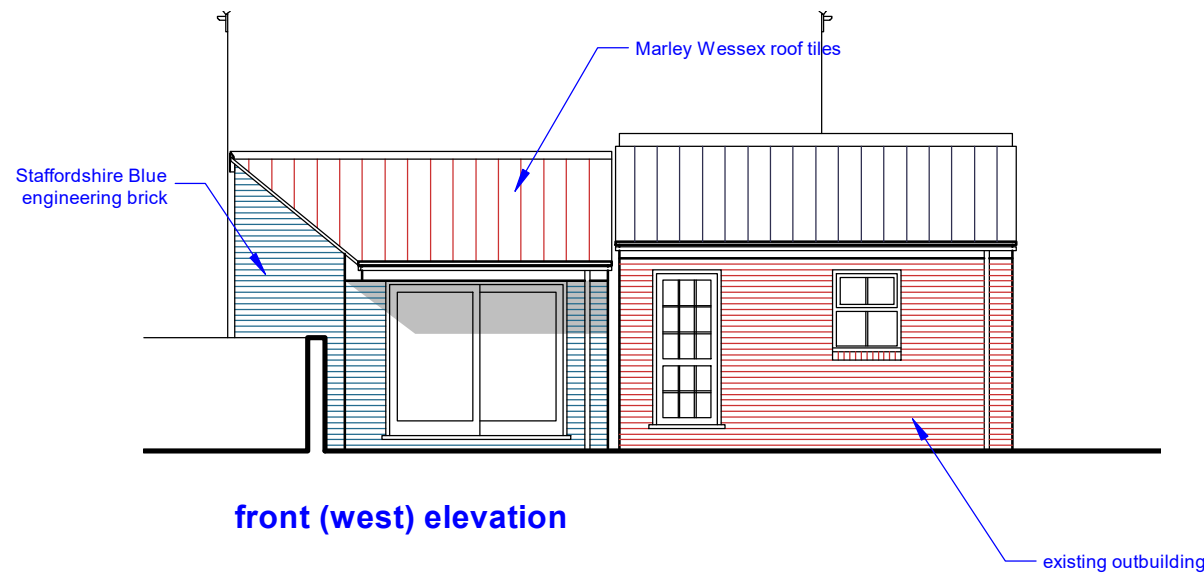


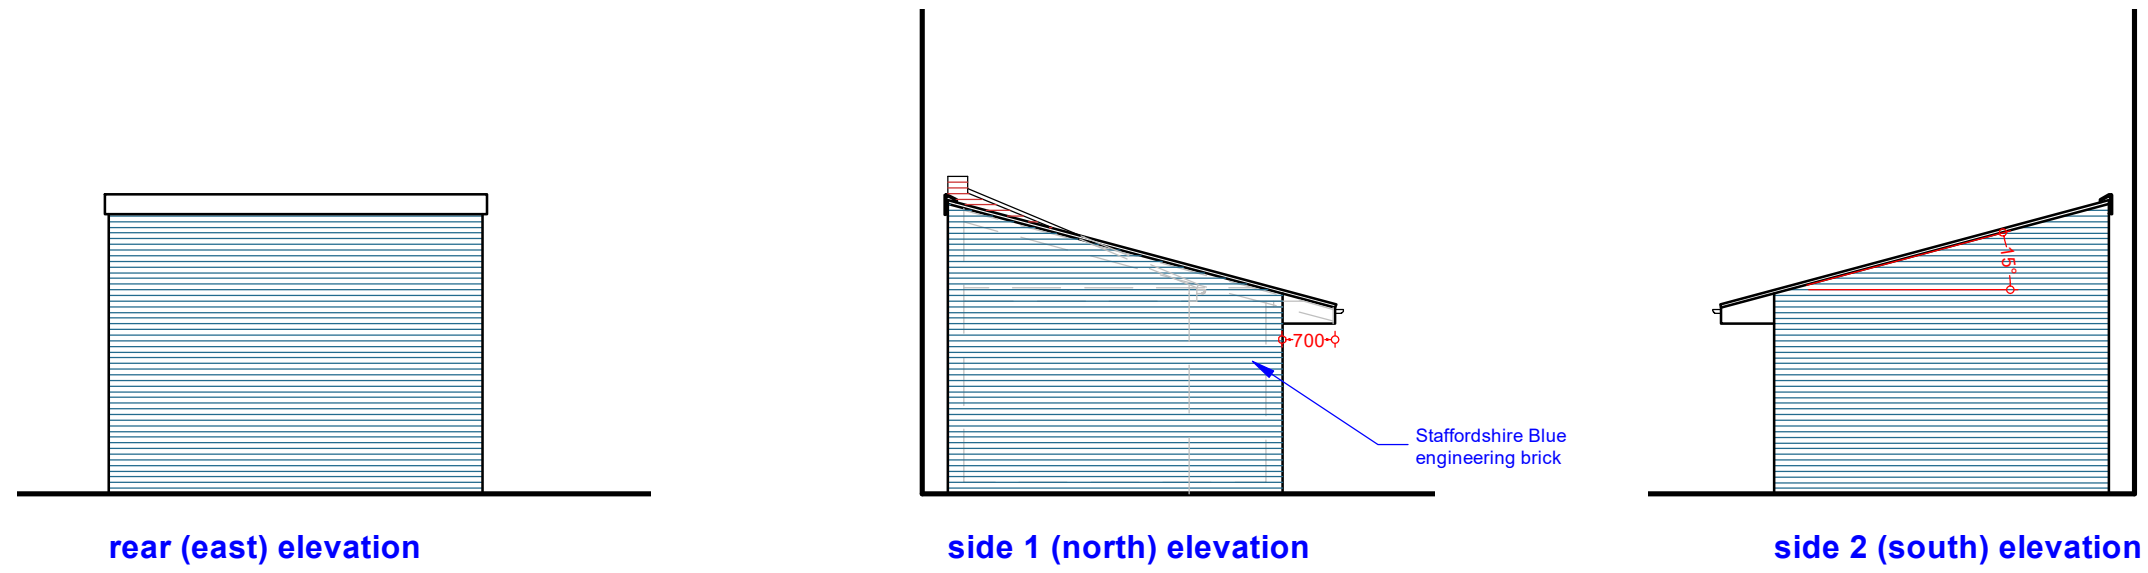

SCHEME / SHEET		
Proposed Spa Room, 3 The Avenue, Gravesend, DA11 0NA: H. S. Randhawa Esq. Proposed Site Plan, Plan & Elevations		
SCALE	DATE	DRAWING NUMBER
1:100, 1:200	January 2022	531/PL01
© This drawing remains the property of the Architect and may not be reproduced in whole or part without his written permission.		
JEREMY S. ISHERWOOD B. Sc. (hons), B. Arch. (Wales), R.I.B.A. Chartered Architect 34 Chalky Bank, Gravesend, Kent, DA11 7NY Telephone / Fax: 01474-533793		