

NOTE
THIS DRAWING IS THE COPYRIGHT OF BARRON EDWARDS ARCHITECTS LTD AND MAY NOT BE COPIED, ALTERED OR REPRODUCED IN ANY FORM, OR PASSED TO A THIRD PARTY WITHOUT THE WRITTEN CONSENT OF BARRON EDWARDS ARCHITECTS LTD. DIMENSIONS SHOULD BE CHECKED AND VERIFIED ON SITE AND ANY DISCREPANCIES SHOULD BE REPORTED TO THE ARCHITECT. USE FIGURED DIMENSIONS ONLY. IF IN DOUBT ASK FOR CONFIRMATION.

PROPOSED ELEVATIONS BLOCK A (I-100)



NORTH ELEVATION



SOUTH ELEVATION




EAST ELEVATION




WEST ELEVATION


PROPOSED FLOOR PLANS BLOCK A (I-100)

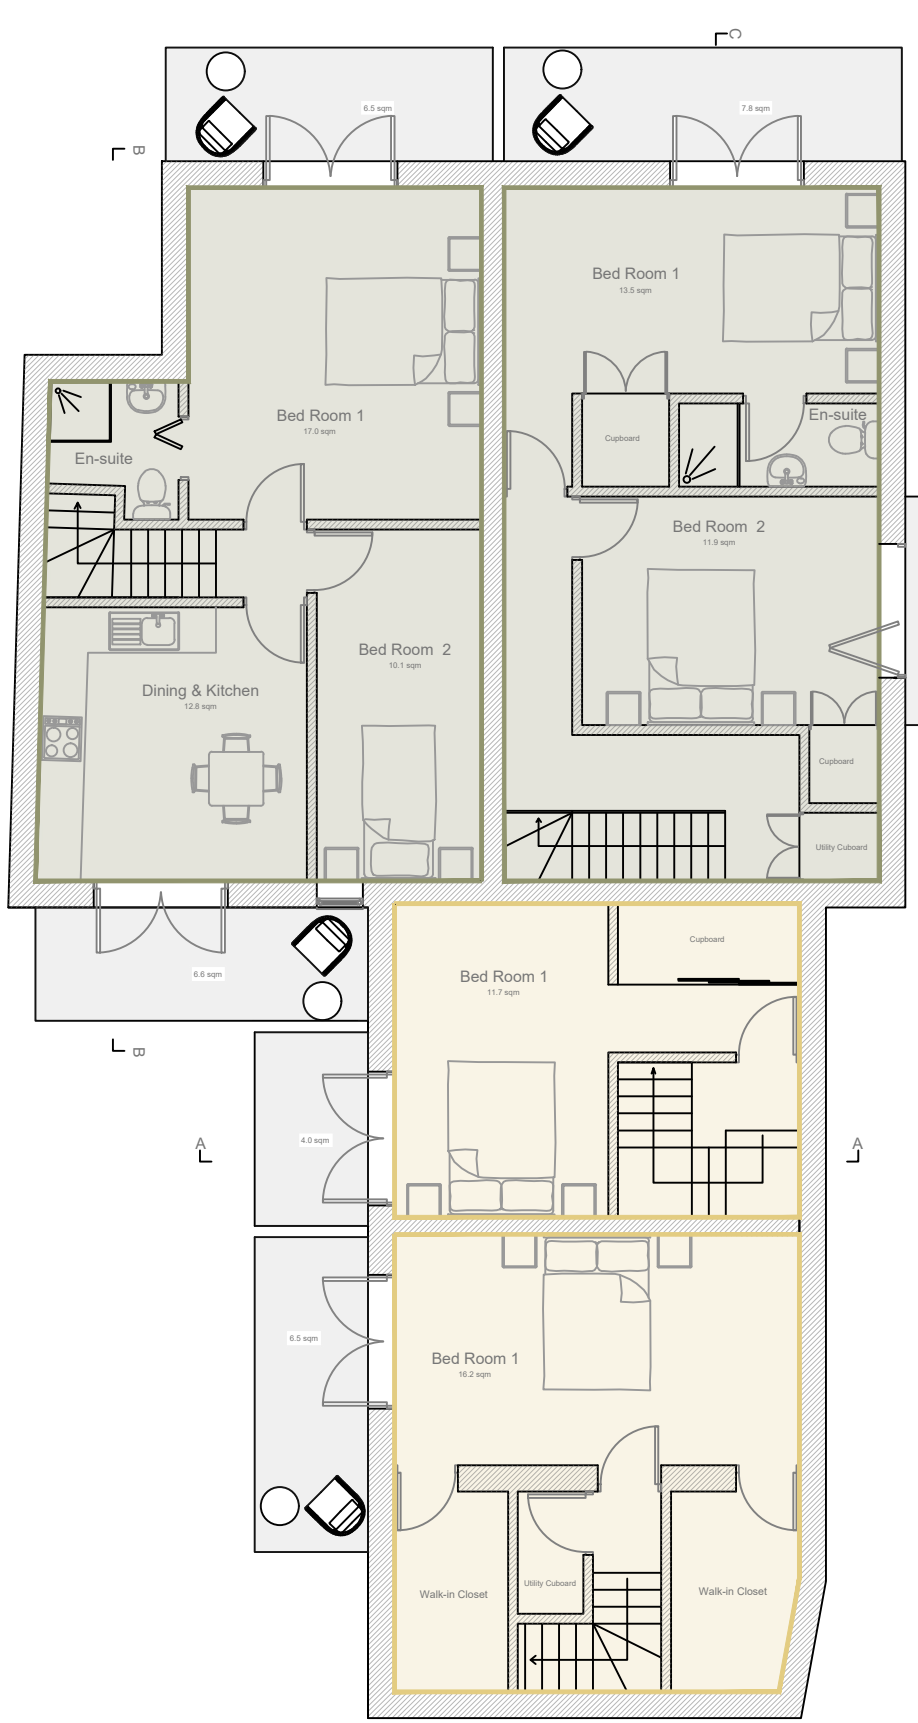


LOWER GROUND FLOOR PLAN

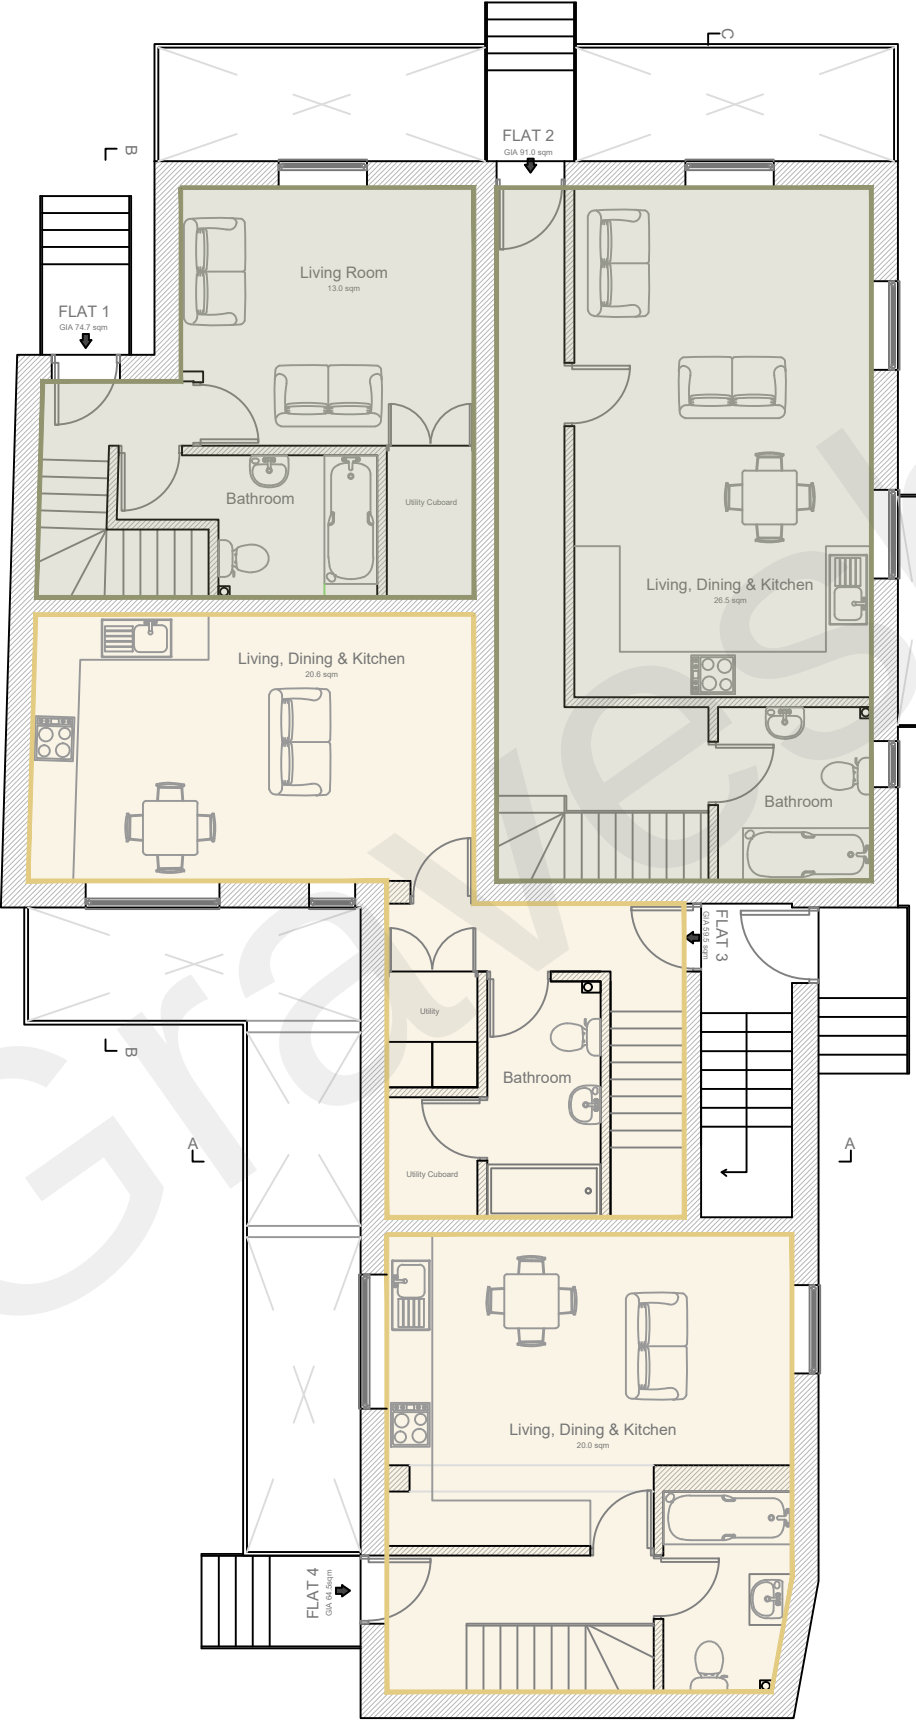

GROUND FLOOR PLAN

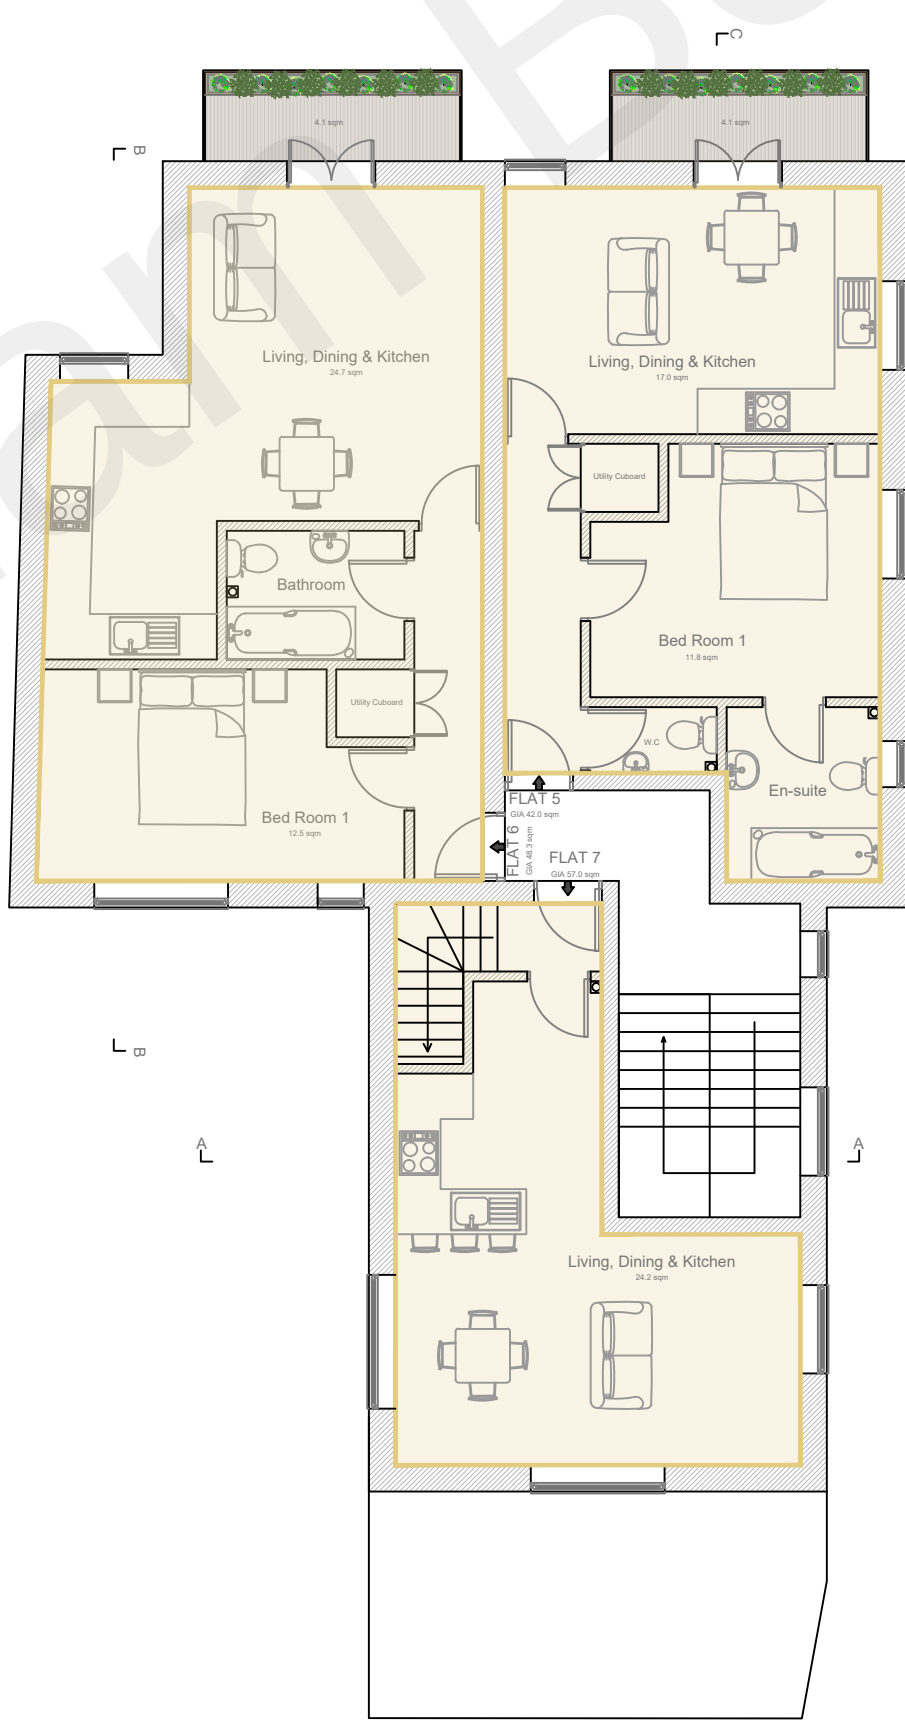


FIRST FLOOR PLAN

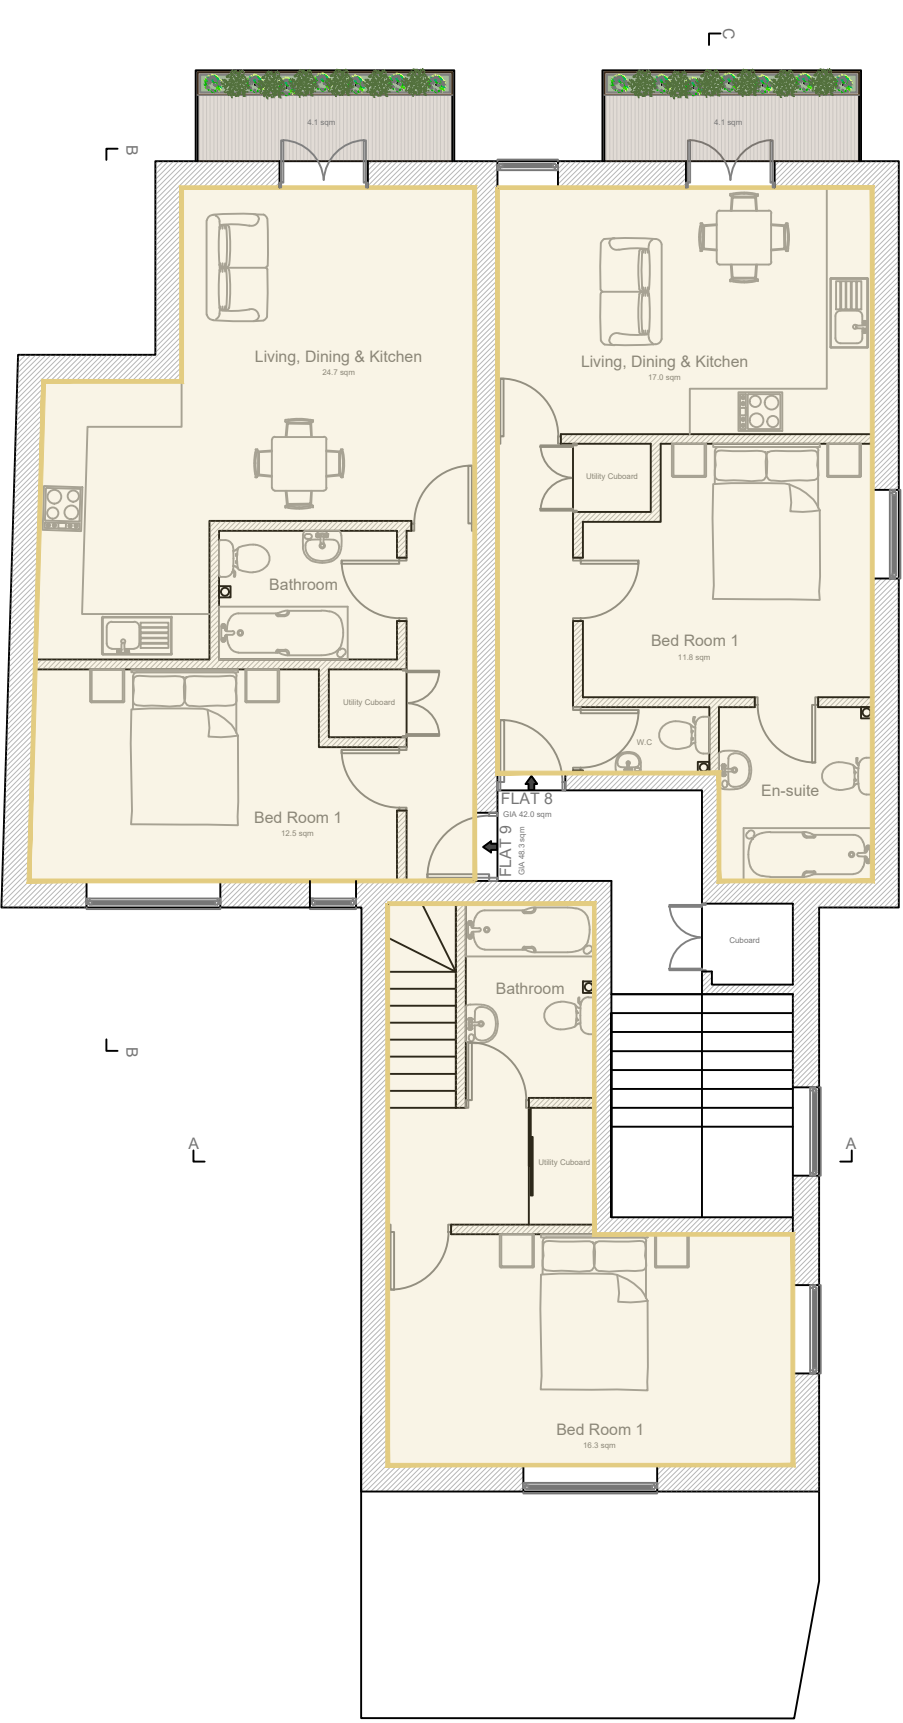

SECOND FLOOR PLAN

- KEY:
- 1 X Bed Room Flat
 - 2 X Bed Room Flat

REV.	DESCRIPTION	DRAWN	DATE
REVISIONS			
Issued for PLANNING			
SITE ADDRESS LONDON ROAD RURAL VALE GRAVESEND KENT DA11 9JH			
CLIENT LONDON ROAD RURAL VALE GRAVESEND KENT DA11 9JH			
SCALE	SHEET SIZE	DRAWN	DATE
1:100	A1	SR	13-08-19
DRAWING TITLE PROPOSED ELEVATIONS PROPOSED FLOOR PLANS			
DRAWING NUMBER LRI-19-P2		REVISION -	

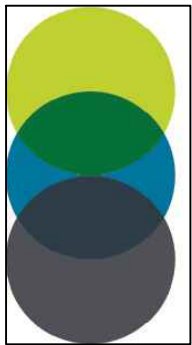

39 Wrotham Road,
Gravesend, Kent DA11 0PN.
t: 01474 247787
w: <http://barronedwards.co.uk>
e: info@barronedwards.co.uk

