




PROPOSED SECTIONS BLOCK A (I-100)

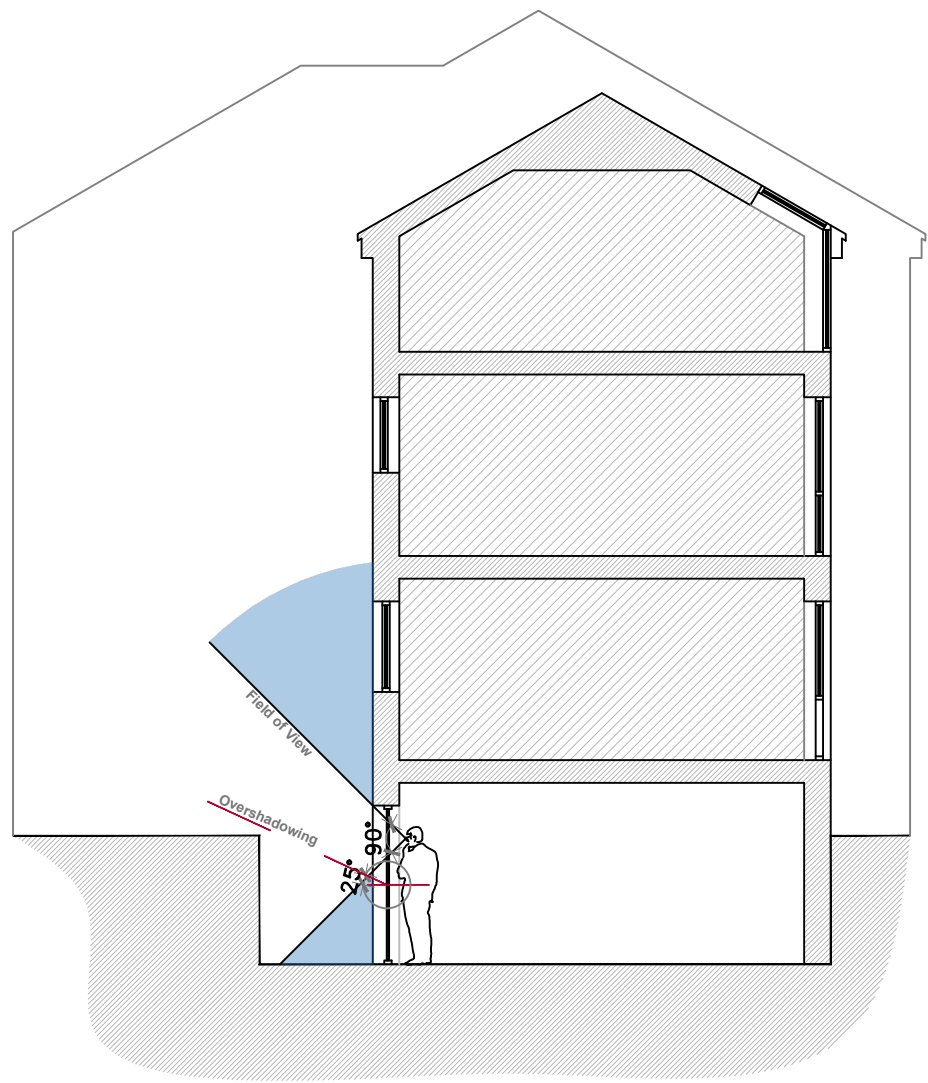

SECTION A-A

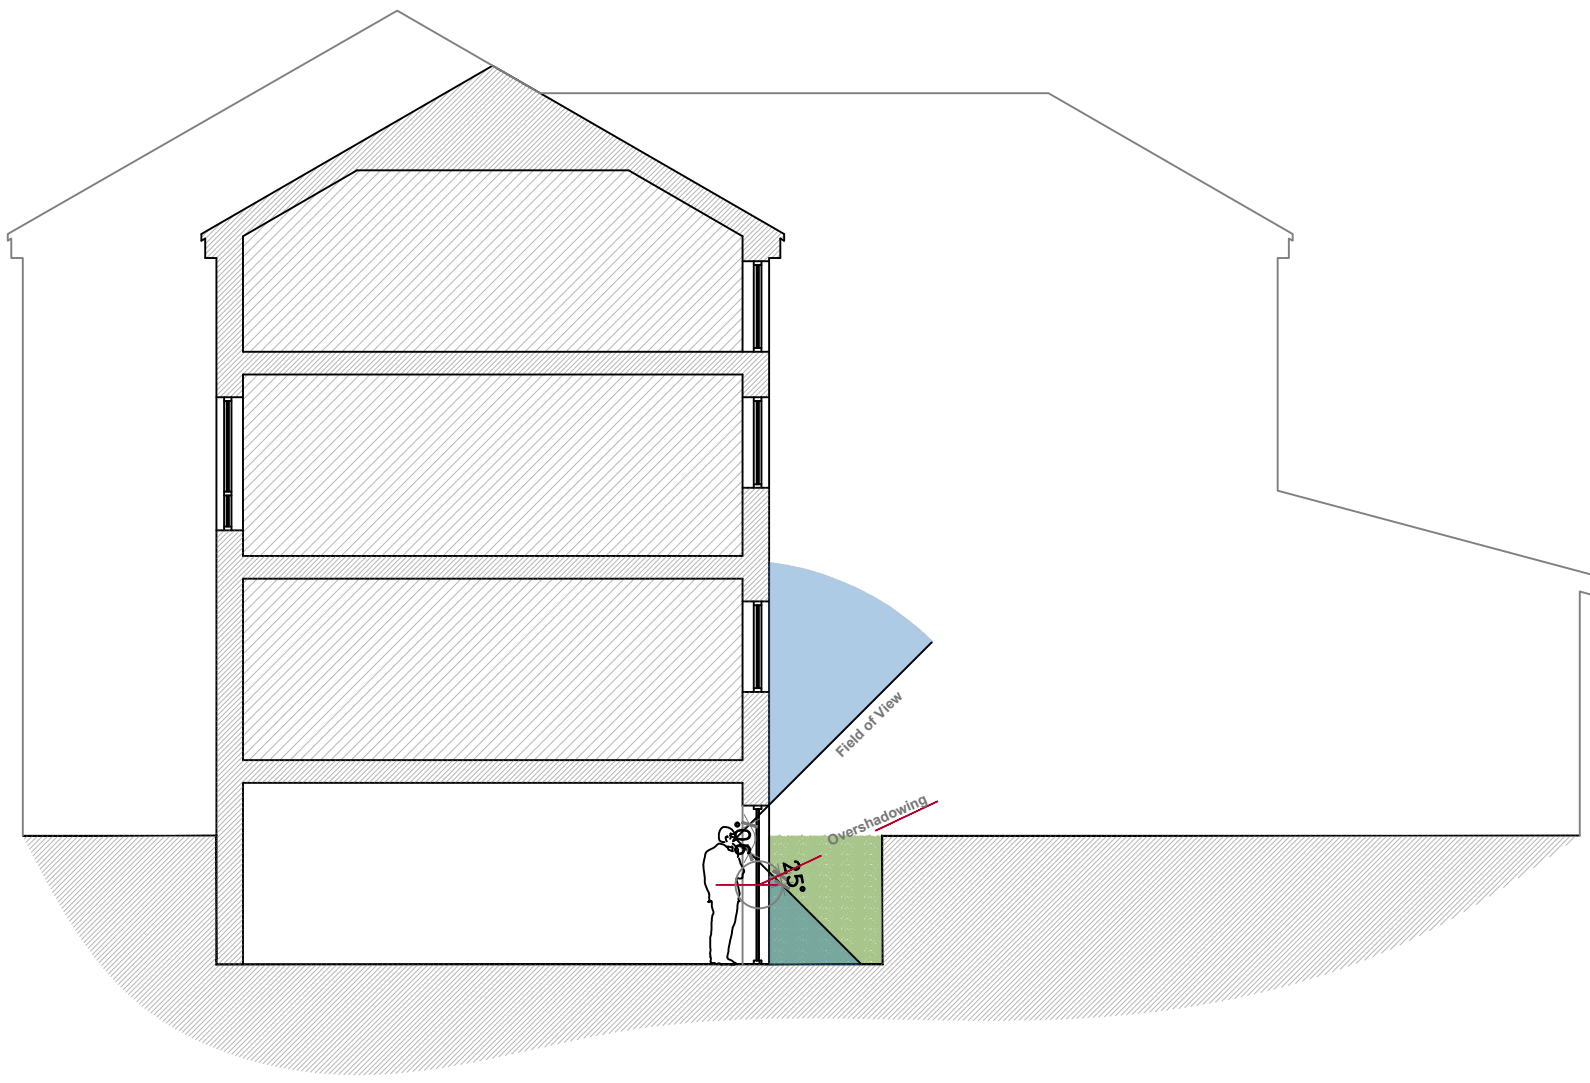

SECTION B-B

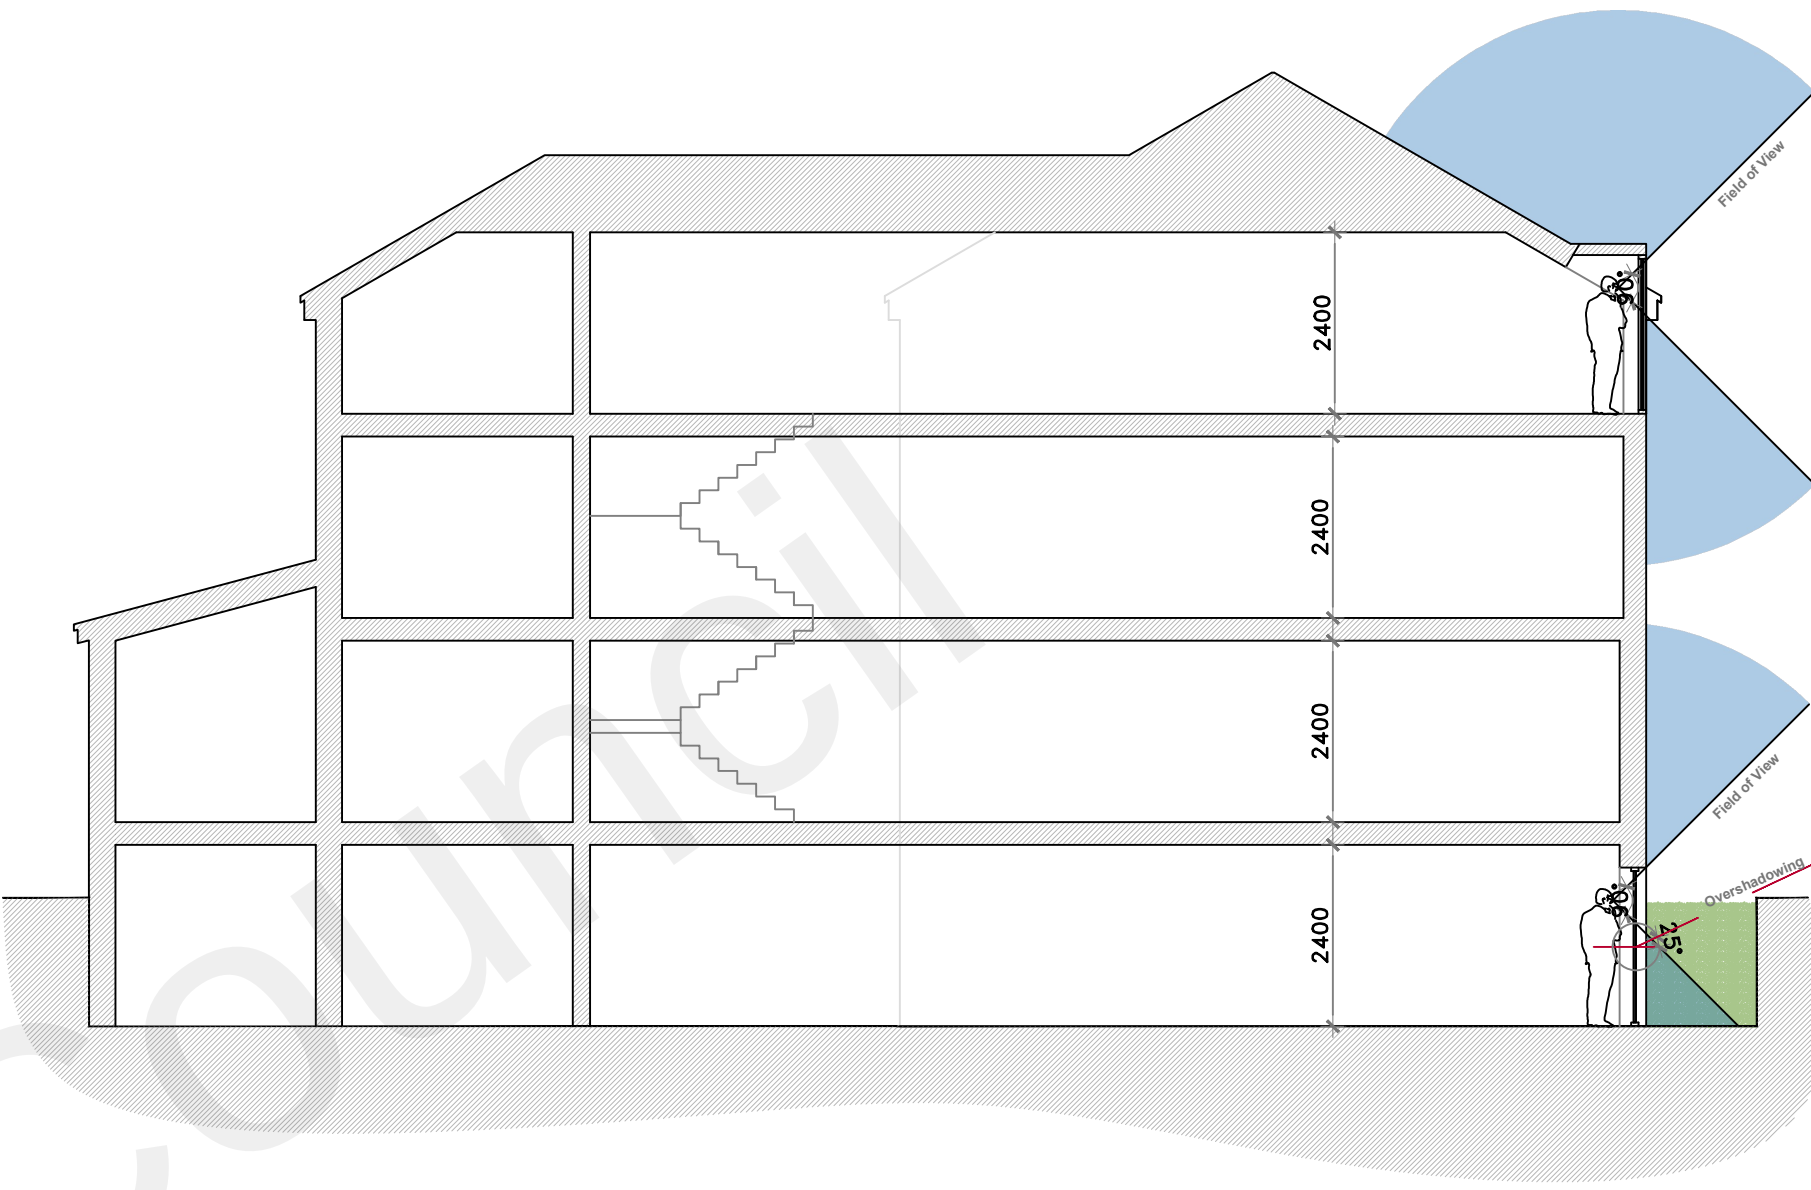


SECTION C-C


PROPOSED BLOCK PLAN (I-200)




PROPOSED WASTE STORAGE (I-50)

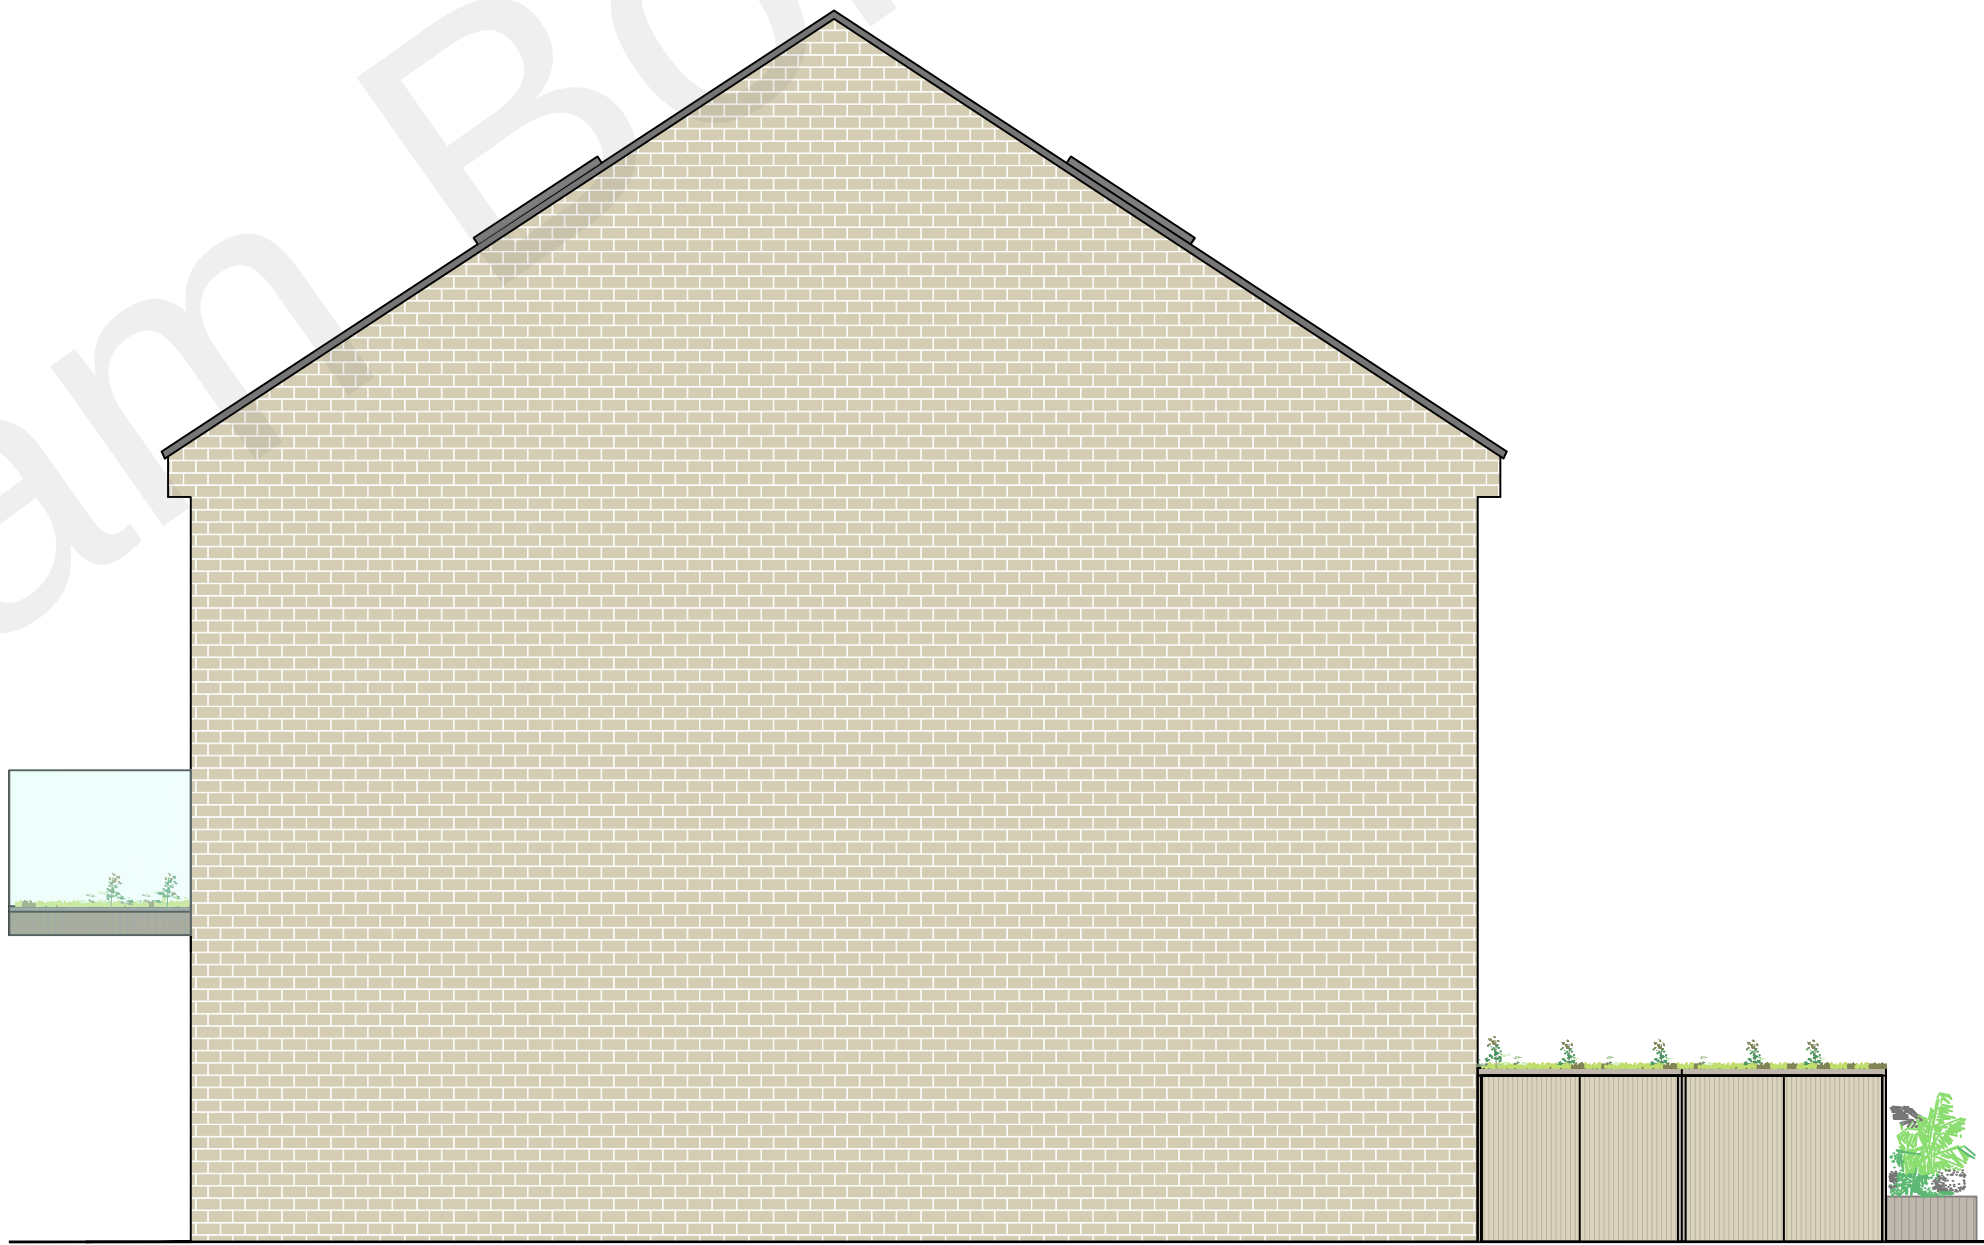


FRONT ELEVATION

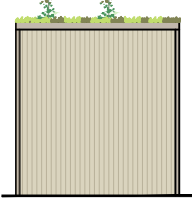

SIDE ELEVATION

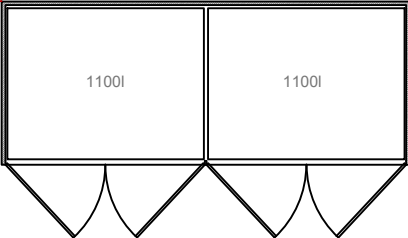

FLOOR PLAN

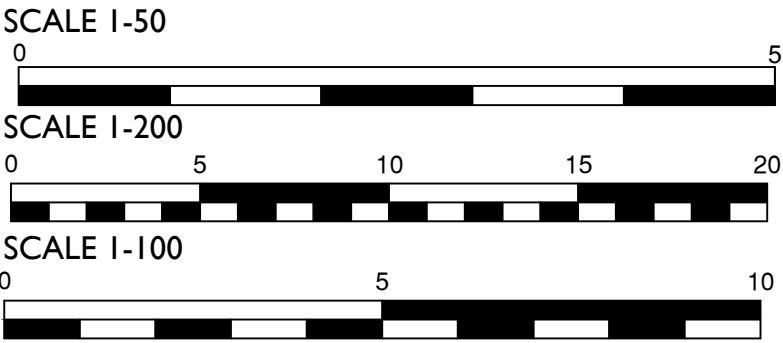

REV.	DESCRIPTION	DRAWN	DATE
REVISIONS			
Issued for PLANNING			
SITE ADDRESS LONDON ROAD RURAL VALE GRAVESEND KENT DA11 9JH			
CLIENT LONDON ROAD RURAL VALE GRAVESEND KENT DA11 9JH			
SCALE	SHEET SIZE	DRAWN	DATE
VARIES	A1	SR	13-08-19
DRAWING TITLE PROPOSED SECTIONS PROPOSED DETAIL PROPOSED BLOCK PLAN WASTE STORAGE			
DRAWING NUMBER LRI-19-P3			REVISION -



39 Wrotham Road,
Gravesend, Kent DA11 0PN.
t: 01474 247787
w: <http://barronedwards.co.uk>
e: info@barronedwards.co.uk