

NOTE
THIS DRAWING IS THE COPYRIGHT OF BARRON EDWARDS ARCHITECTS LTD AND MAY NOT BE COPIED, ALTERED OR REPRODUCED IN ANY FORM, OR PASSED TO A THIRD PARTY WITHOUT THE WRITTEN CONSENT OF BARRON EDWARDS ARCHITECTS LTD. DIMENSIONS SHOULD BE CHECKED AND VERIFIED ON SITE AND ANY DISCREPANCIES SHOULD BE REPORTED TO THE ARCHITECT. USE FIGURED DIMENSIONS ONLY. IF IN DOUBT ASK FOR CONFIRMATION.

PROPOSED STREET VIEWS (I-I00)



LONDON ROAD



RURAL VALE


PROPOSED ELEVATIONS BLOCK B (I-I00)




EAST ELEVATION



WEST ELEVATION

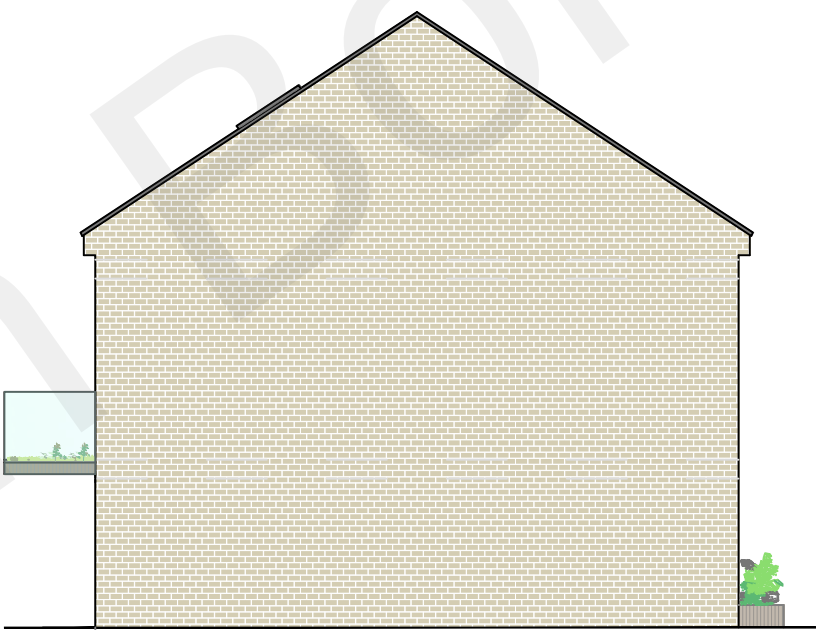


NORTH ELEVATION

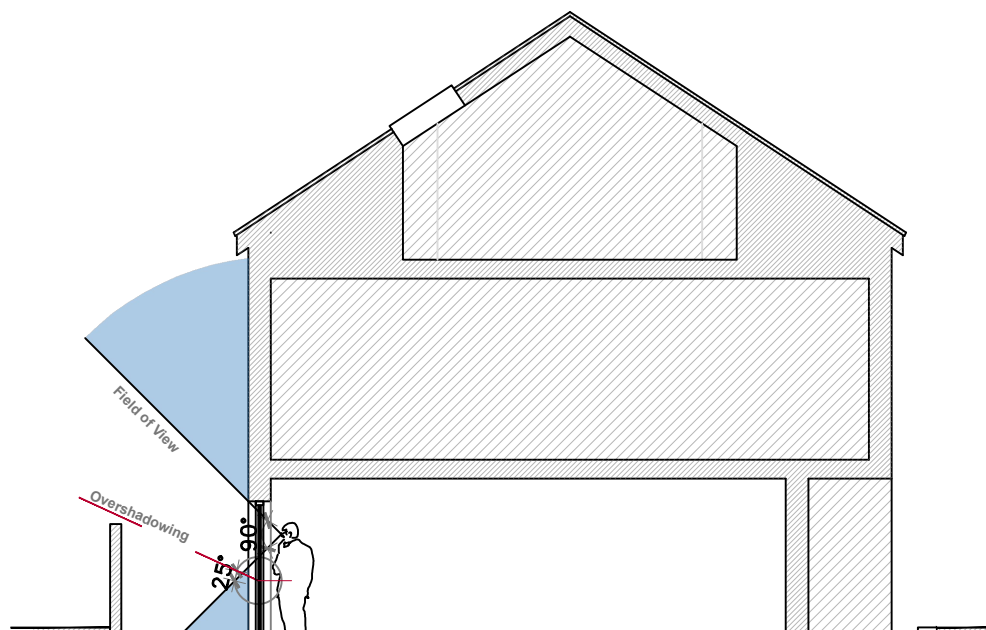

SECTION


PROPOSED FLOOR PLANS BLOCK B (I-I00)

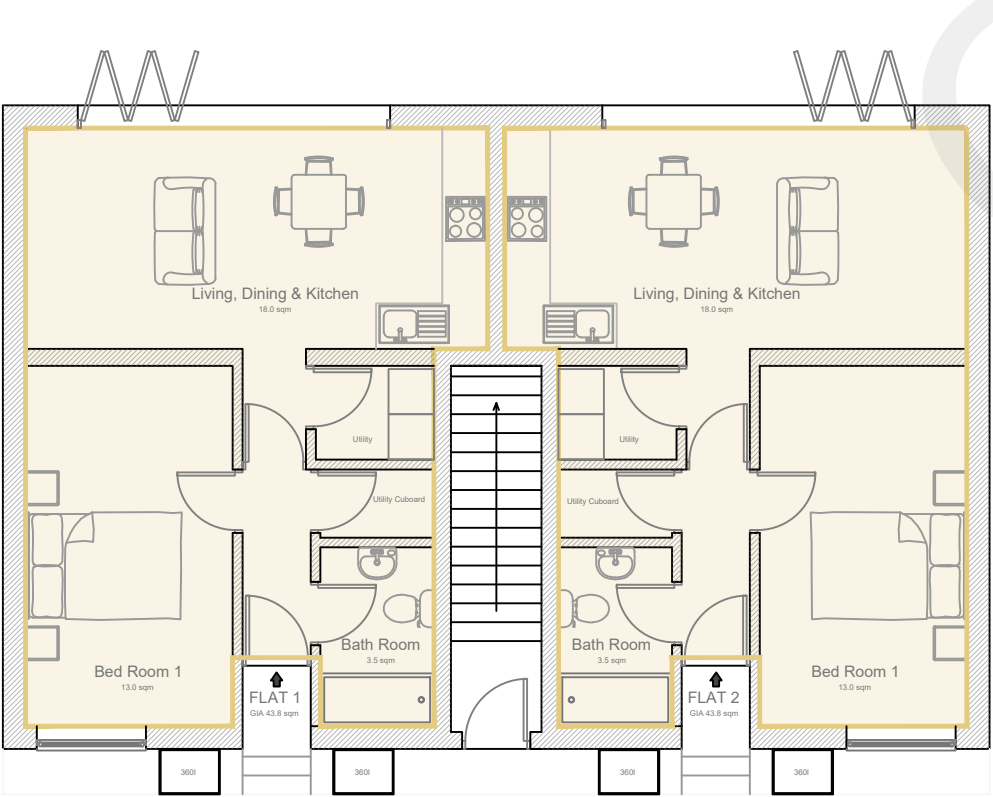

GROUND FLOOR PLAN



FIRST FLOOR PLAN

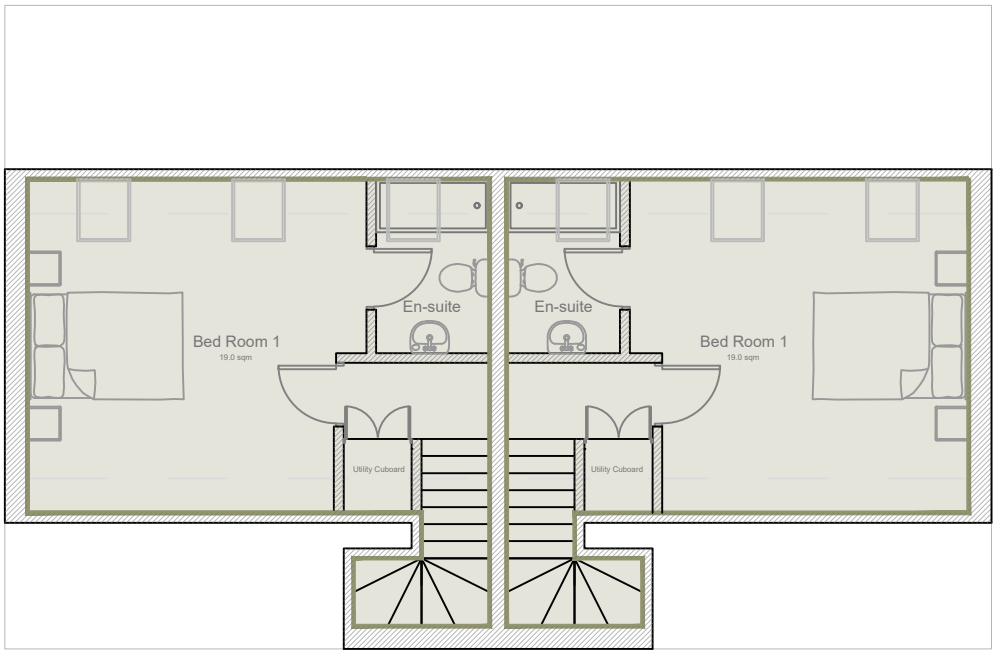

LOFT FLOOR PLAN

KEY:
— 1 X Bed Room Flat
— 2 X Bed Room Flat

SCALE I-100
0 5 10

REV.	DESCRIPTION	DRAWN	DATE
REVISIONS			
Issued for PLANNING			
SITE ADDRESS LONDON ROAD RURAL VALE GRAVESEND KENT DA11 9JH			
CLIENT LONDON ROAD RURAL VALE GRAVESEND KENT DA11 9JH			
SCALE 1:100	SHEET SIZE A1	DRAWN SR	DATE 13-08-19
DRAWING TITLE PROPOSED ELEVATIONS PROPOSED FLOOR PLANS PROPOSED STREET VIEWS			
DRAWING NUMBER LR1-19-P4			REVISION -



39 Wrotham Road,
Gravesend, Kent DA11 0PN.
t: 01474 247787
w: <http://barronedwards.co.uk>
e: info@barronedwards.co.uk