


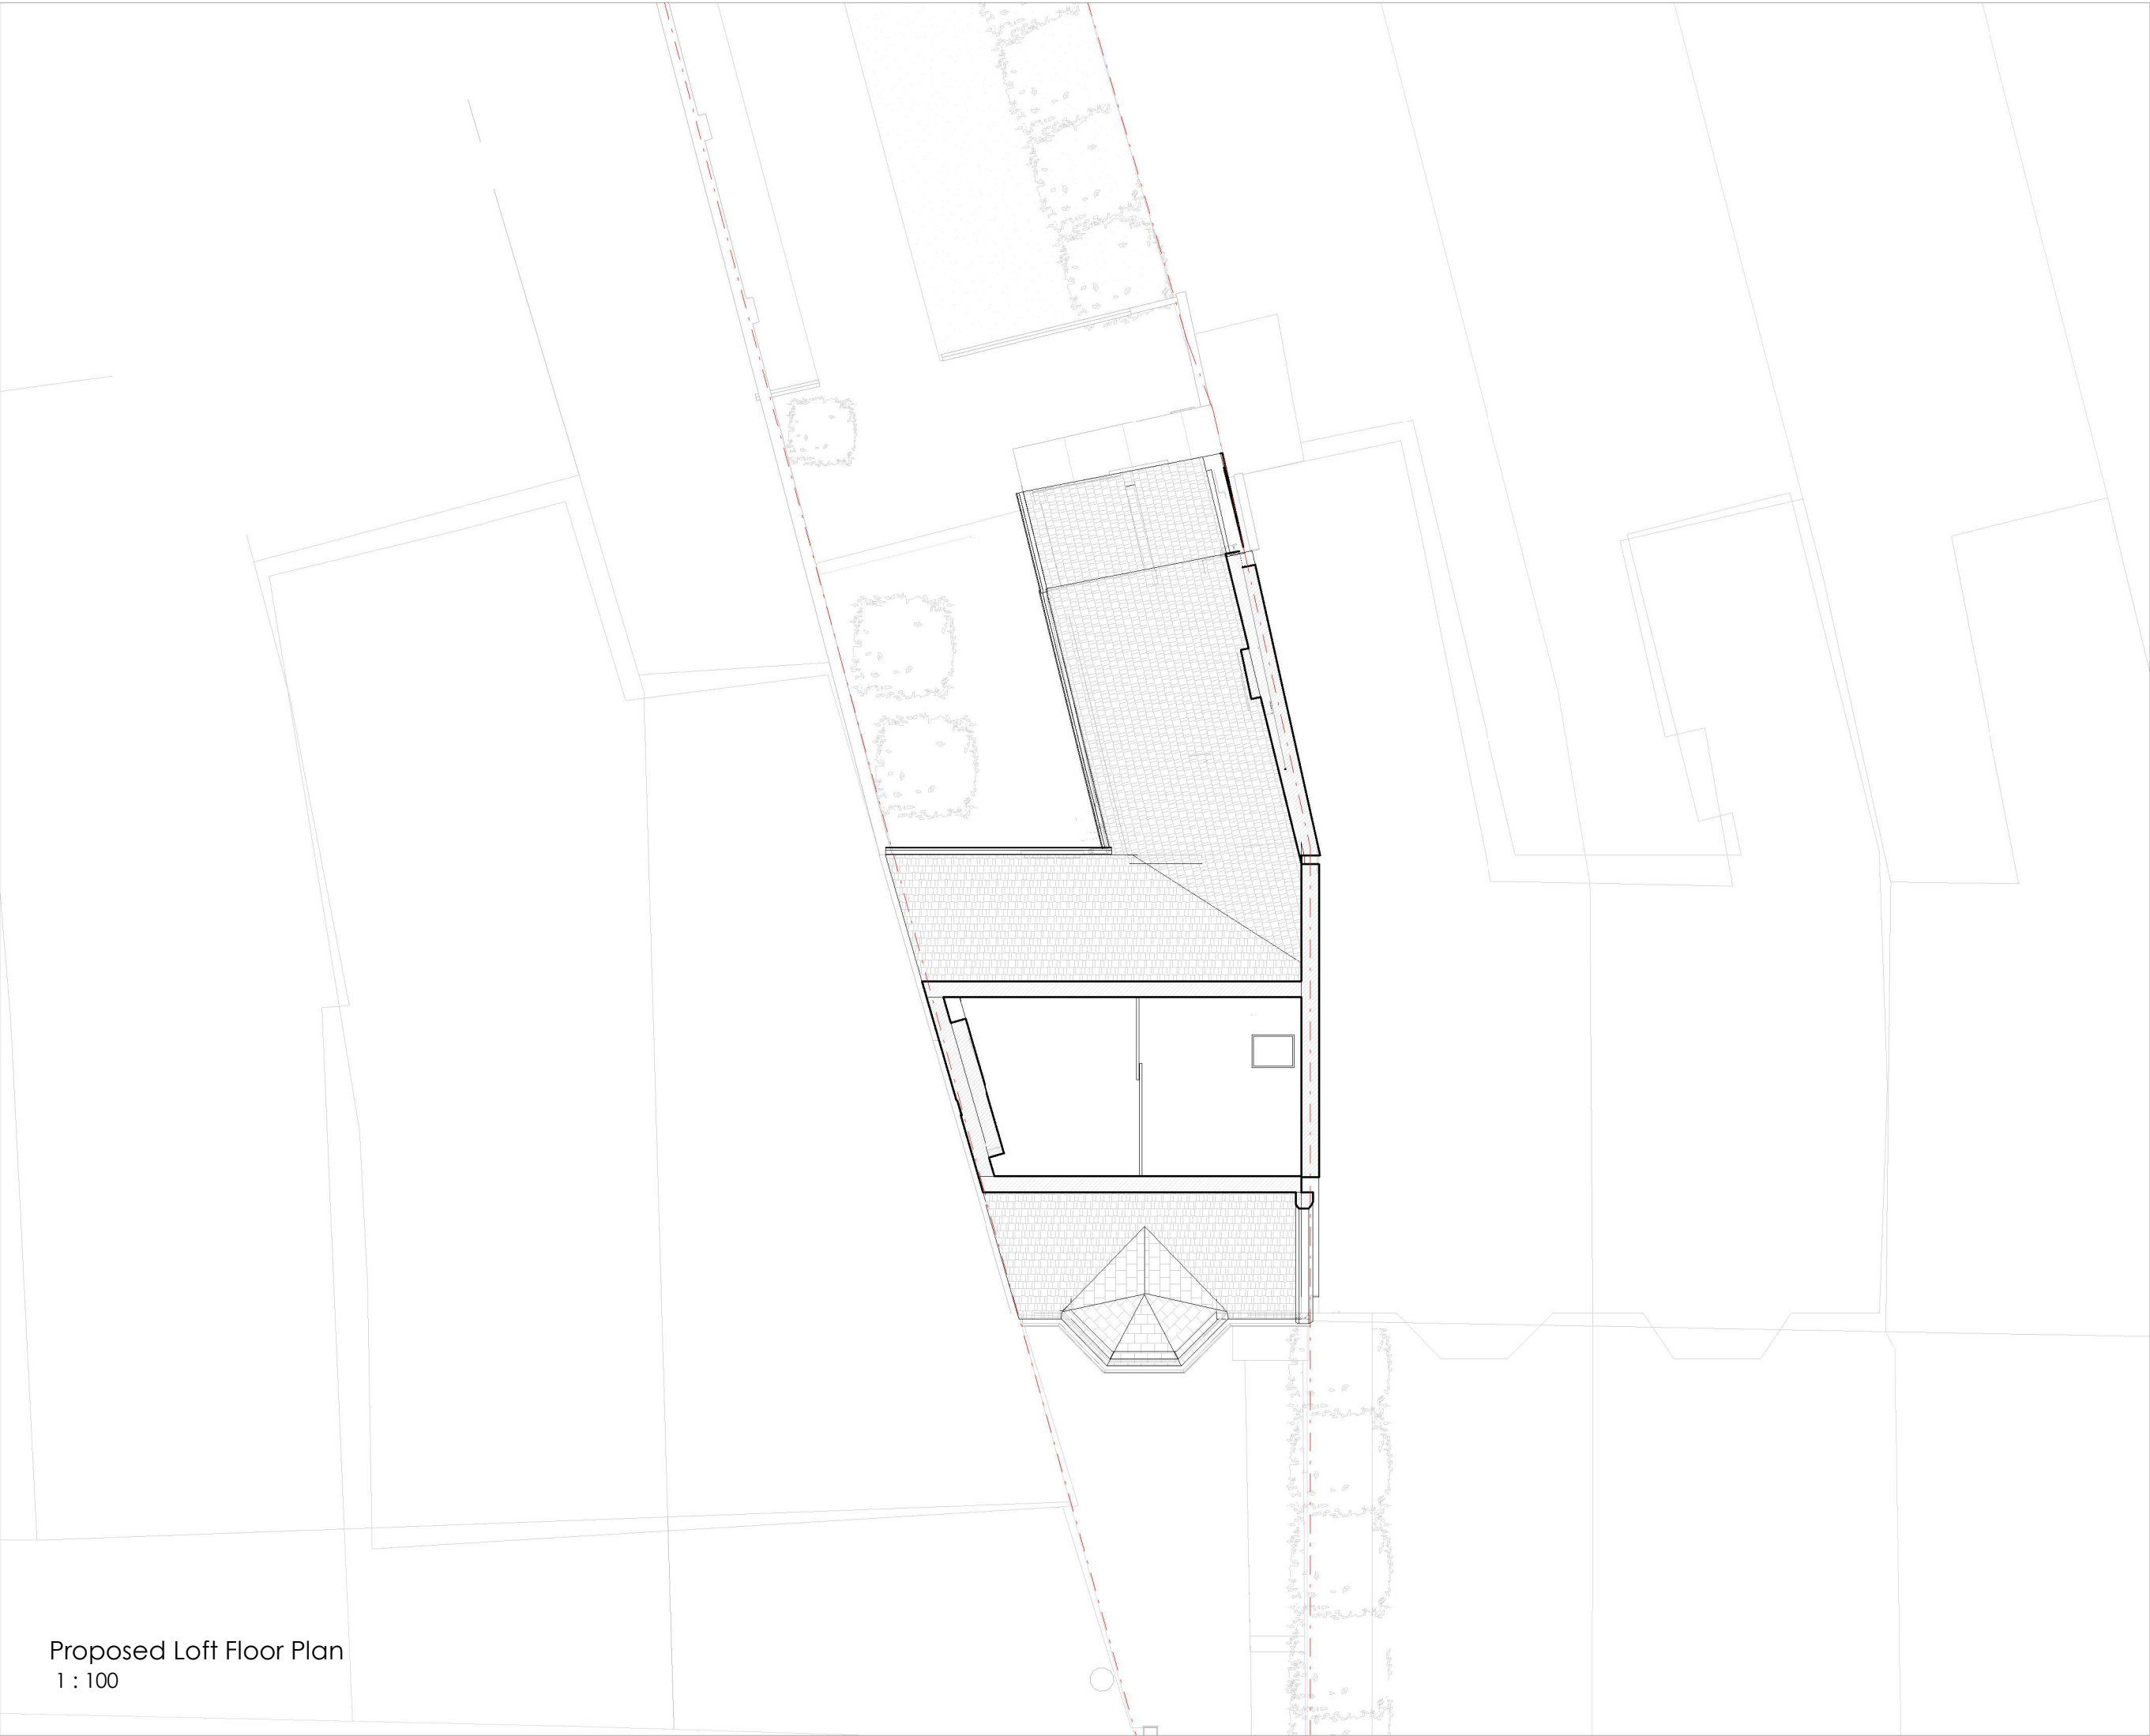

Proposed Loft Floor Plan
1 : 100

NOTES:

Only Scale of drawings for the Planning Purposes Report all discrepancies, errors and omissions. Verify all dimensions on site before commencing any work on site or preparing shop drawings.

All materials, components and workmanship are to comply with the relevant British Standards, Codes of Practice, and appropriate manufacturers recommendations that from time to time shall apply.

For all specialist work, see relevant drawings.

This drawing and design are copyright of Planning Dimensions LTD

Rev No.	Date	Description
---------	------	-------------

Area Schedule (PROPOSED)	
Name	Area
Building	
Ground Floor Area	63.28 m²
First Floor GIA	60.24 m²
	123.52 m²
Site	
Front Garden Area	26.38 m²
Rear Garden Area	143.09 m²
	169.46 m²

Project Title

48 Wrotham Rd, Gravesend DA11 0QF

Drawing Description

Proposed Loft Floor Plan



0

5m

Scale (@ A3)	Drawn by
1 : 100	AS
Date	Checked by
08/09/2026	David
PR No	Status
PR2	For Planning
Drawing Number	Revision
PR - PL - 003	-



info@pdimensions.co.uk
www.pdimensions.co.uk
0208 076 9300

Unit 7
Hawthorn Business Park
165 Granville Road
NW2 2AZ
London