



Dimensions of garage to be replaced


Floor Plan

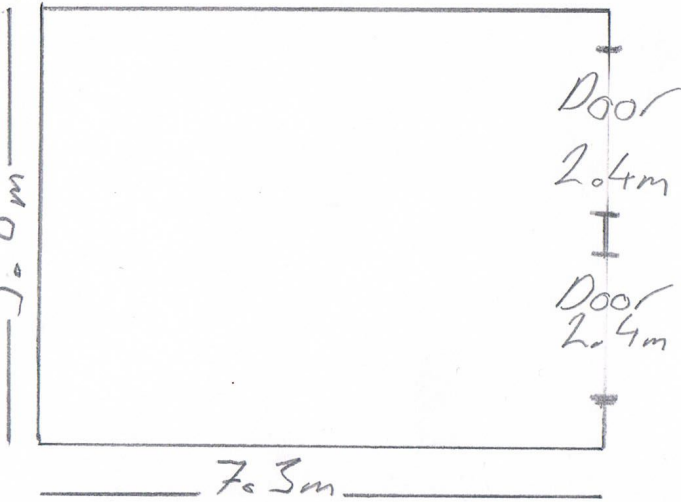


N.E. Elevation

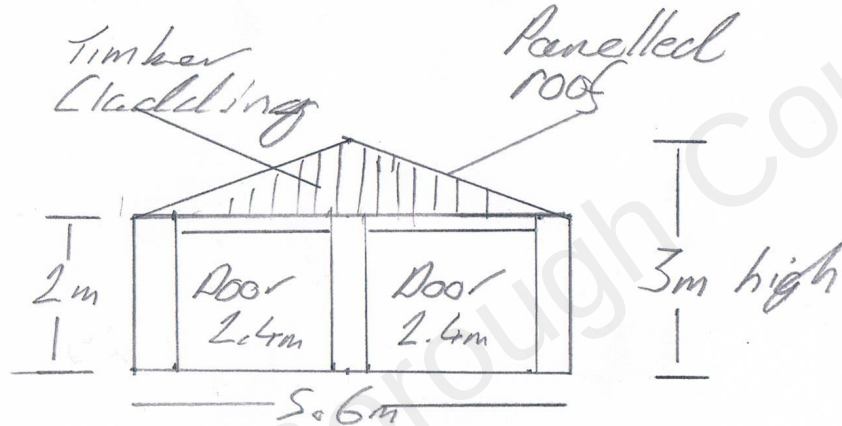


S.W. Elevation

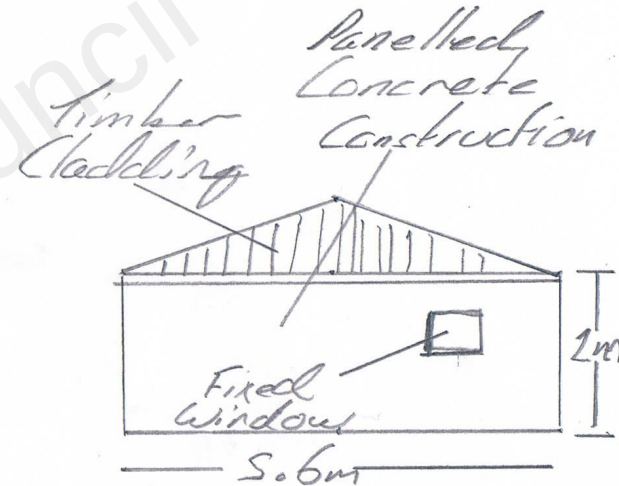

N.W. Elevation

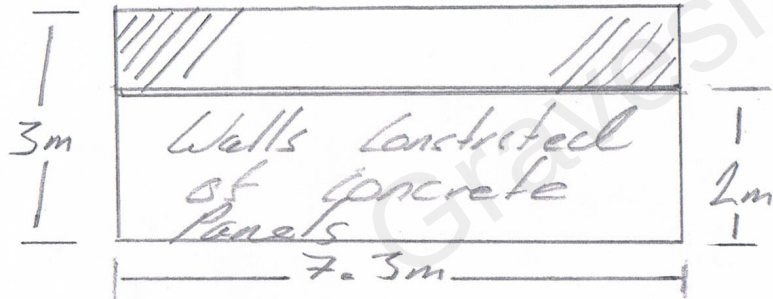

S.E. Elevation

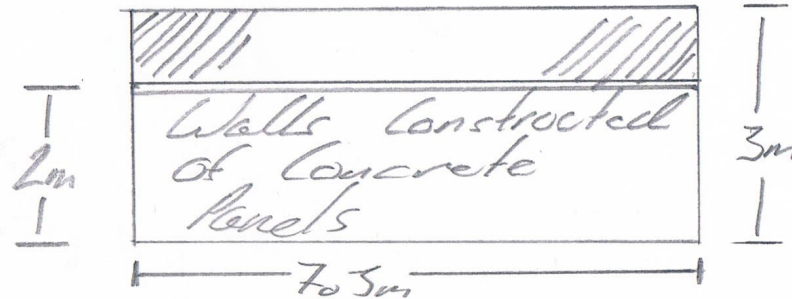

Thornkirk, Meadow Lane, DA13 0WN

Existing garage Plans



Scale 1:100 @ A4

Drawn By - A.S.

D.A. - 25-7-77