

 


Proposed Ancillary Accommodation

Ground Floor Plan

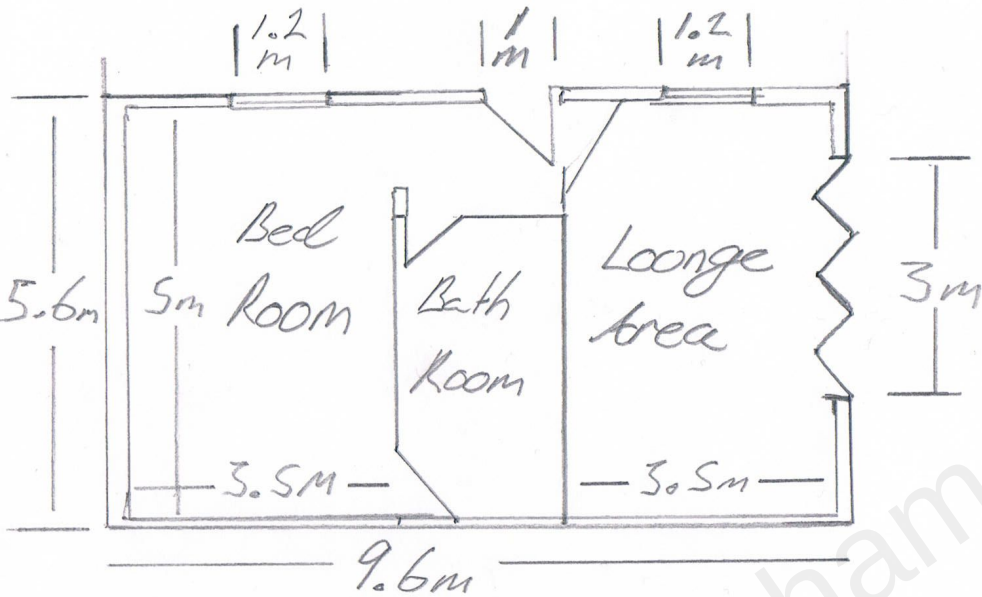

Proposed S.E. Elevation

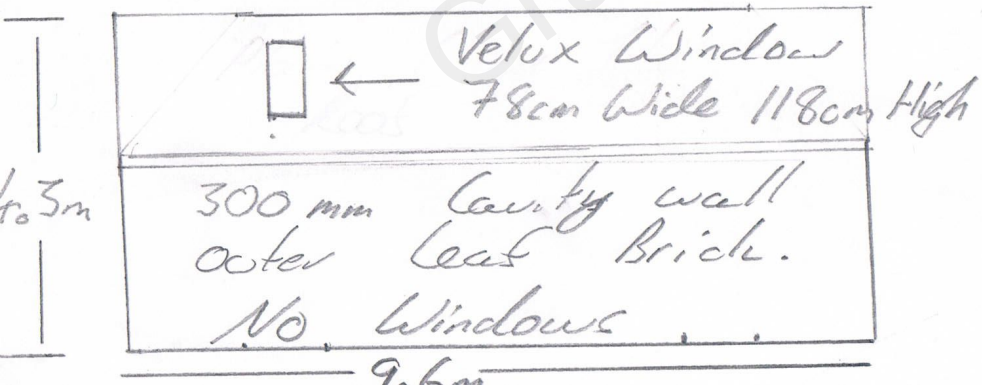

Scale 1:100 @ A4

Drawn by A.S.

Date - 25-7-2022

Thornkirk, Meadow Lane, DA150A