




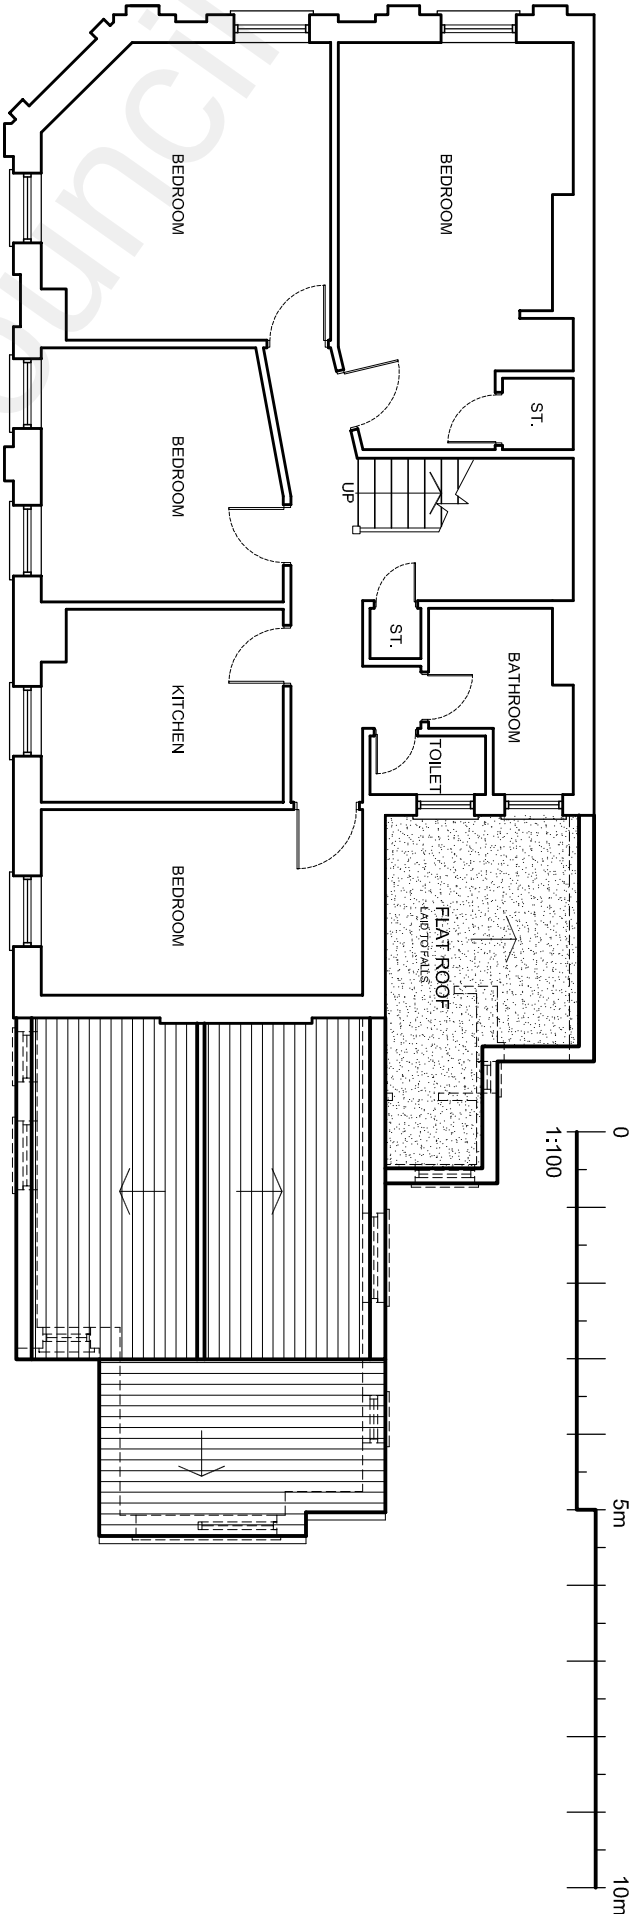

EXISTING SECOND FLOOR PLAN

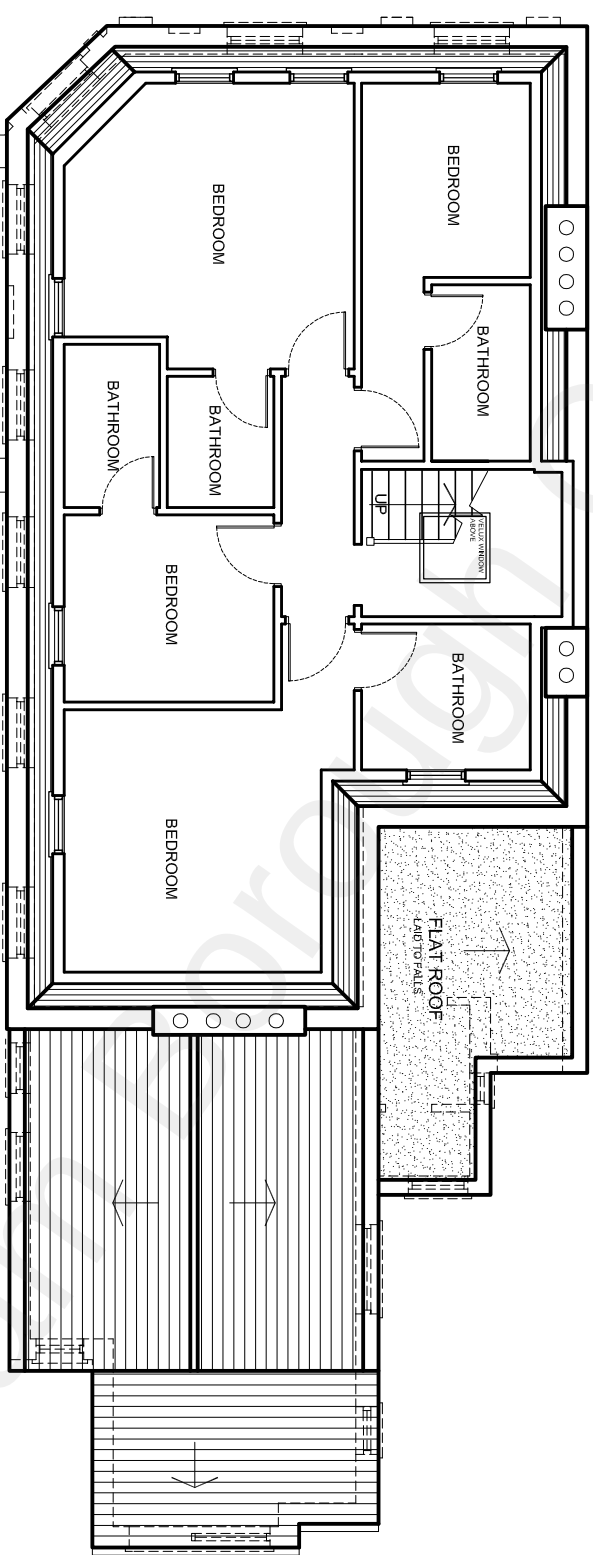

EXISTING LOFT FLOOR PLAN

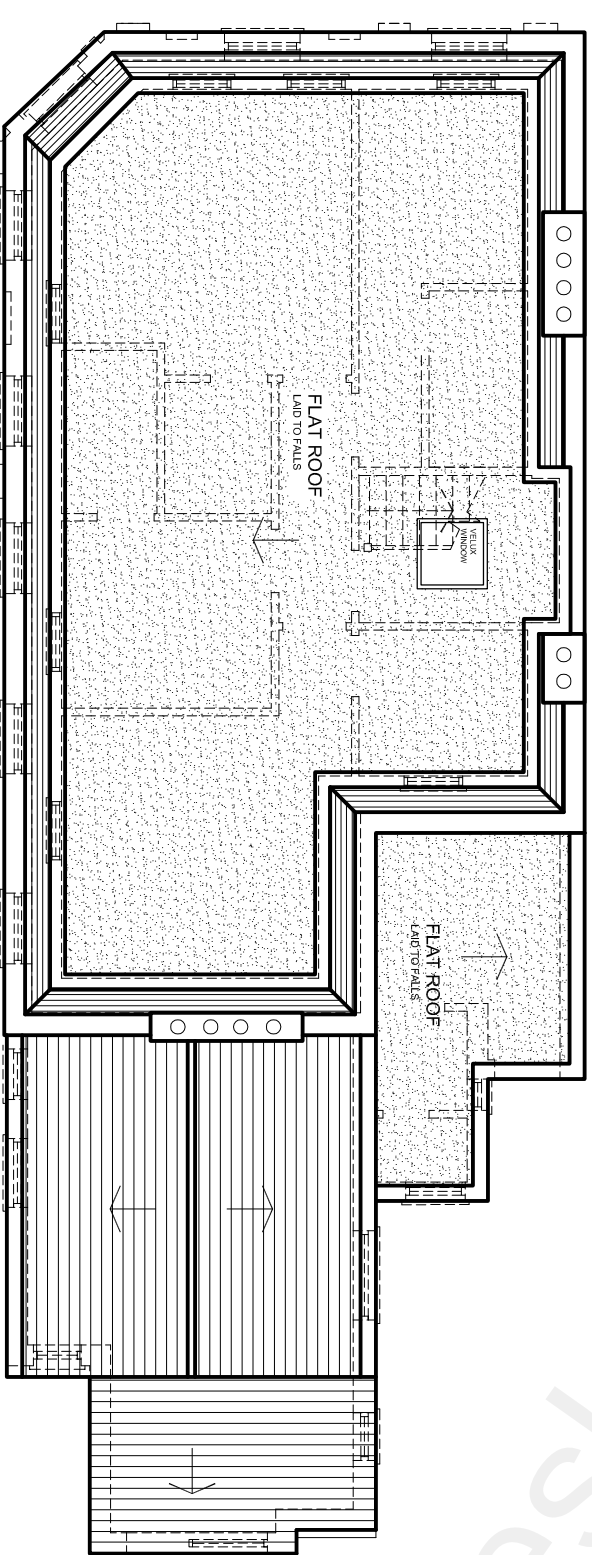

EXISTING ROOF PLAN

rev.	description		date	chkd.
	 93 Colmandene Crescent, Orpington, Kent BR5 2RA 020 3004 9238 07931 931 035			
	Design And Plan CONSULTANTS			
	s.nagpal@dapconsultants.co.uk www.dapconsultants.co.uk			

project :
27 The Terrace
DA12 2DT

drawing title :

Existing Floor Plans

drawn: SN	chkd : SS	date: 29.09.2022
status: Planning		scale: 1:100@A3
proj no : 2004	drg no: 02	rev no: