



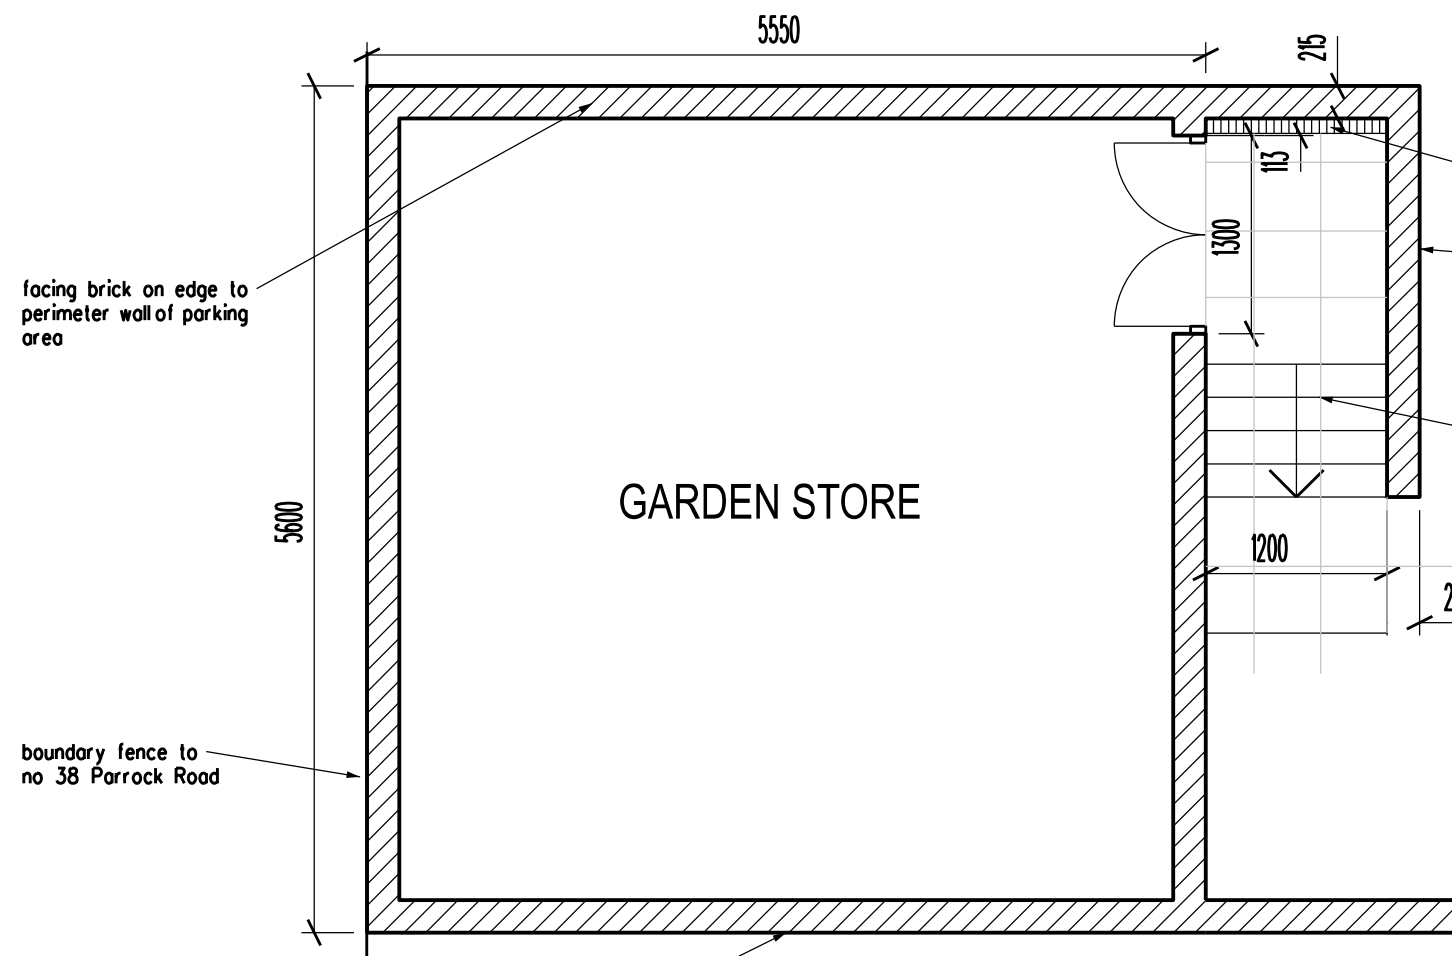


WORKSHOP FLOOR PLAN

aco slot drain
facing brick on edge to perimeter of garden wall
paved finish to stairs
facing brick on edge & course to perimeter of workshop wall with concrete block below

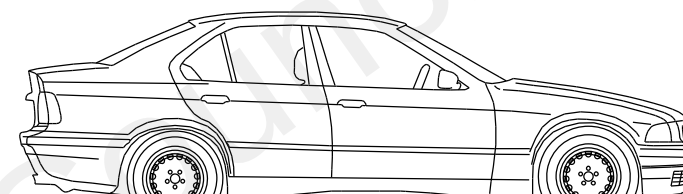

SIDE ELEVATION FACING No 36 PARROCK ROAD

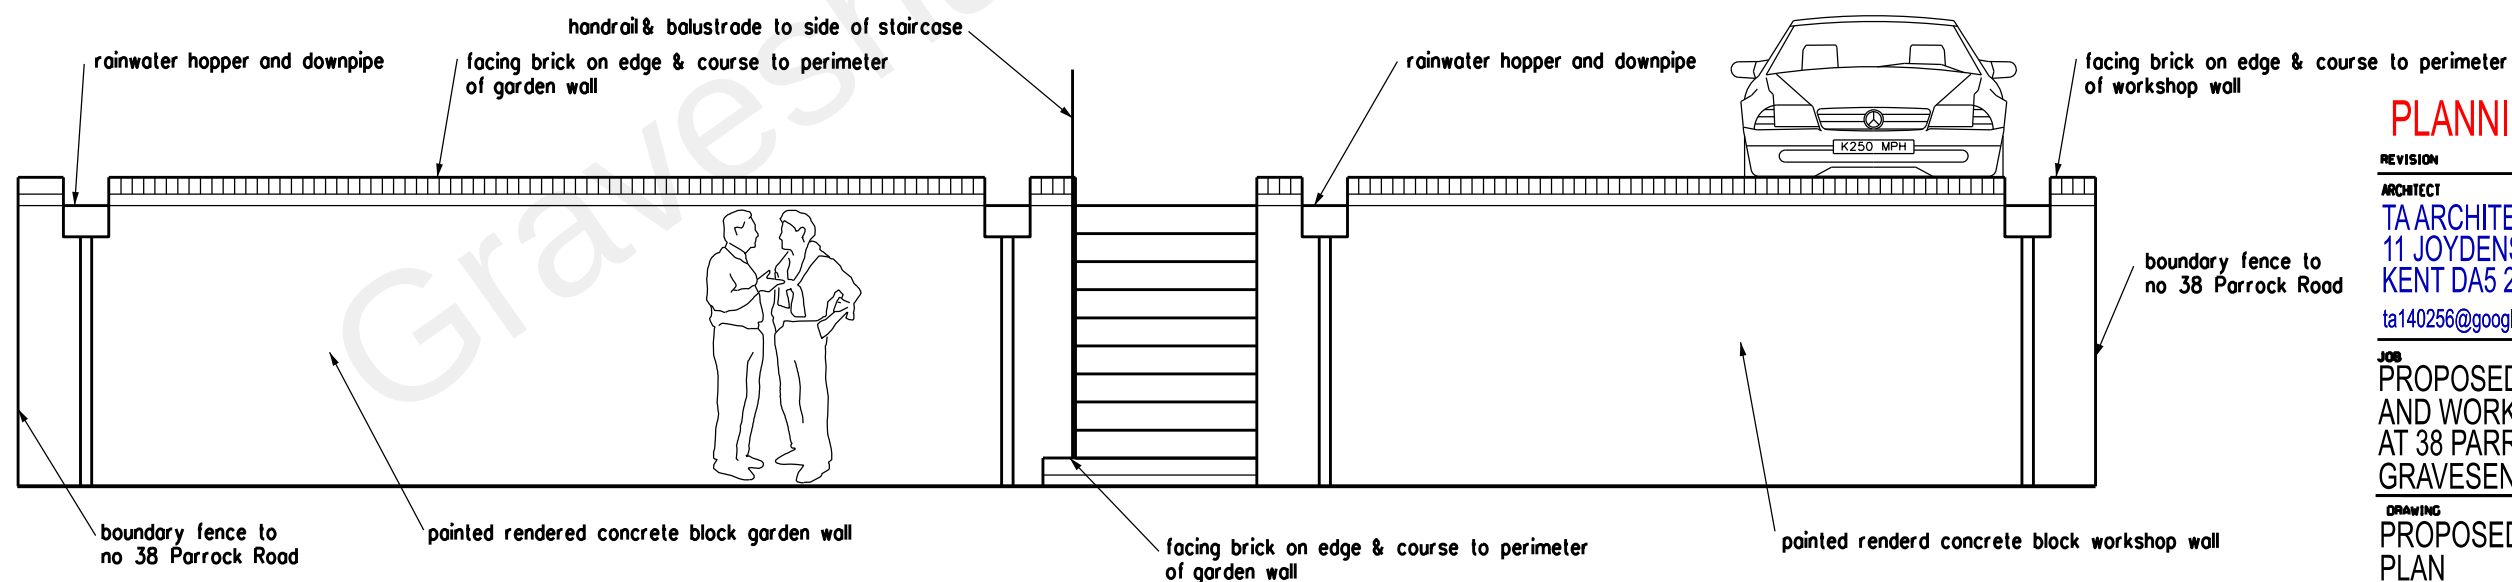

ELEVATION FACING GARDEN

PLANNING APPLICATION

REVISION DATE

ARCHITECT
TA ARCHITECTS
11 JOYDENS WOOD ROAD BEXLEY
KENT DA5 2HS Tel 07905 130591
ta140256@googlemail.com

JOB
PROPOSED REAR CAR PARKING
AND WORKSHOP
AT 38 PARROCK ROAD ROAD
GRAVESEND KENT DA12 1PZ

DRAWING
PROPOSED WORKSHOP FLOOR
PLAN

SCALE 1:50 AT A3 DATE SEP 2022

DRAWING NO.
MD/12

