




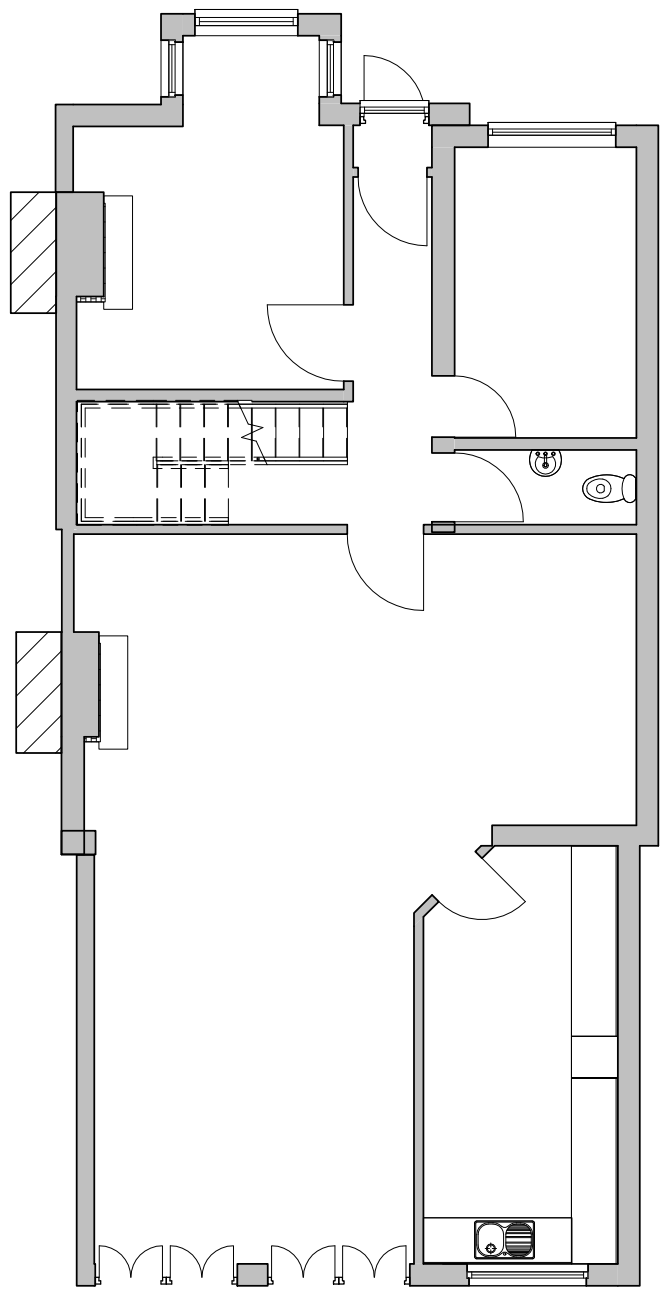


1 Existing Ground Floor Plan
1 : 100

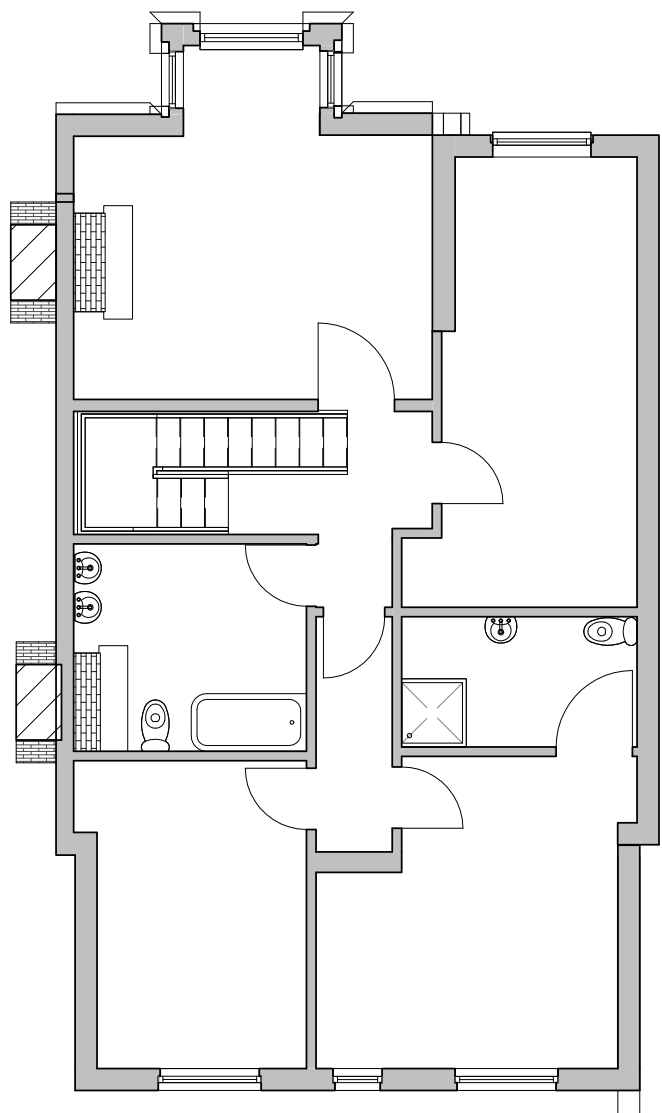


2 Existing First Floor Plan
1 : 100

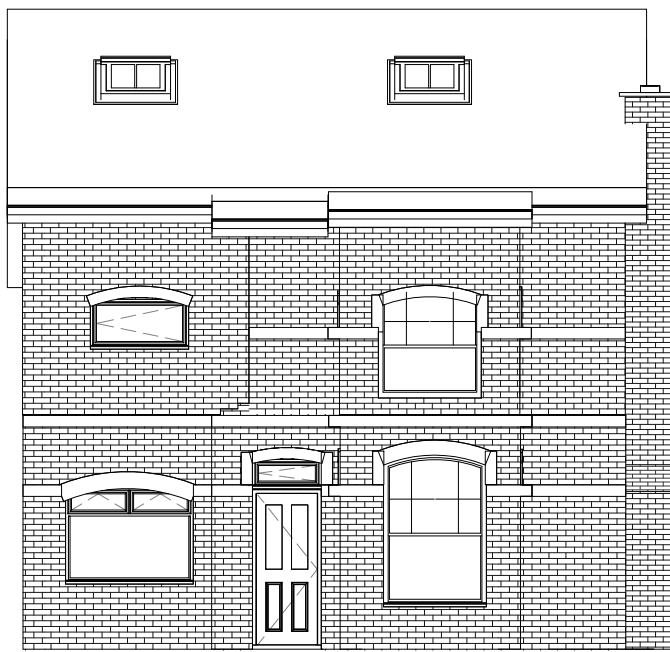


4 Existing North Elevation
1 : 100

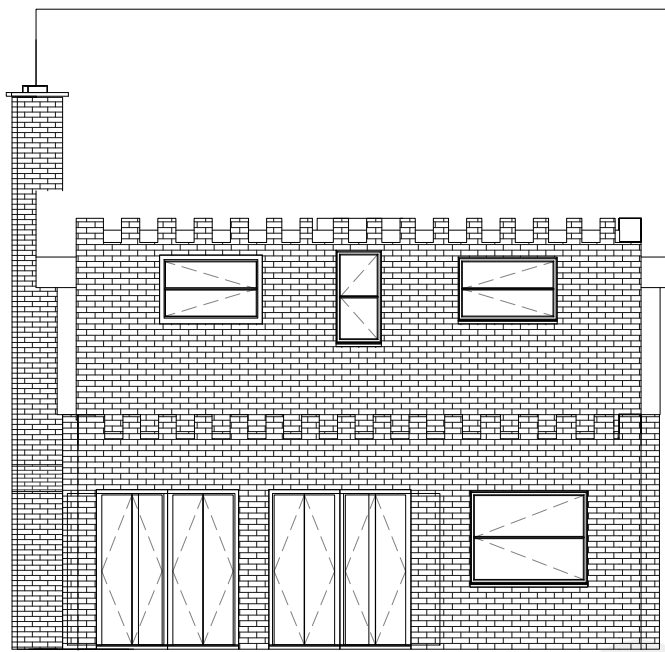

5 Existing South Elevation
1 : 100

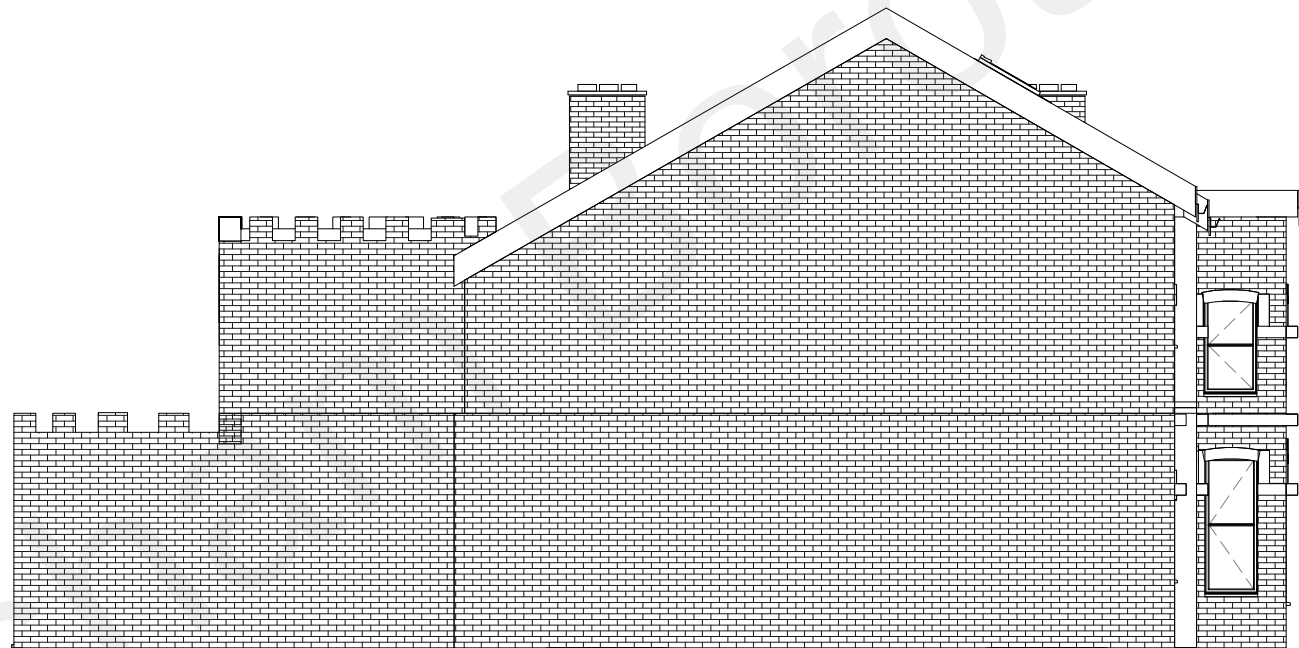

3 Existing East Elevations
1 : 100

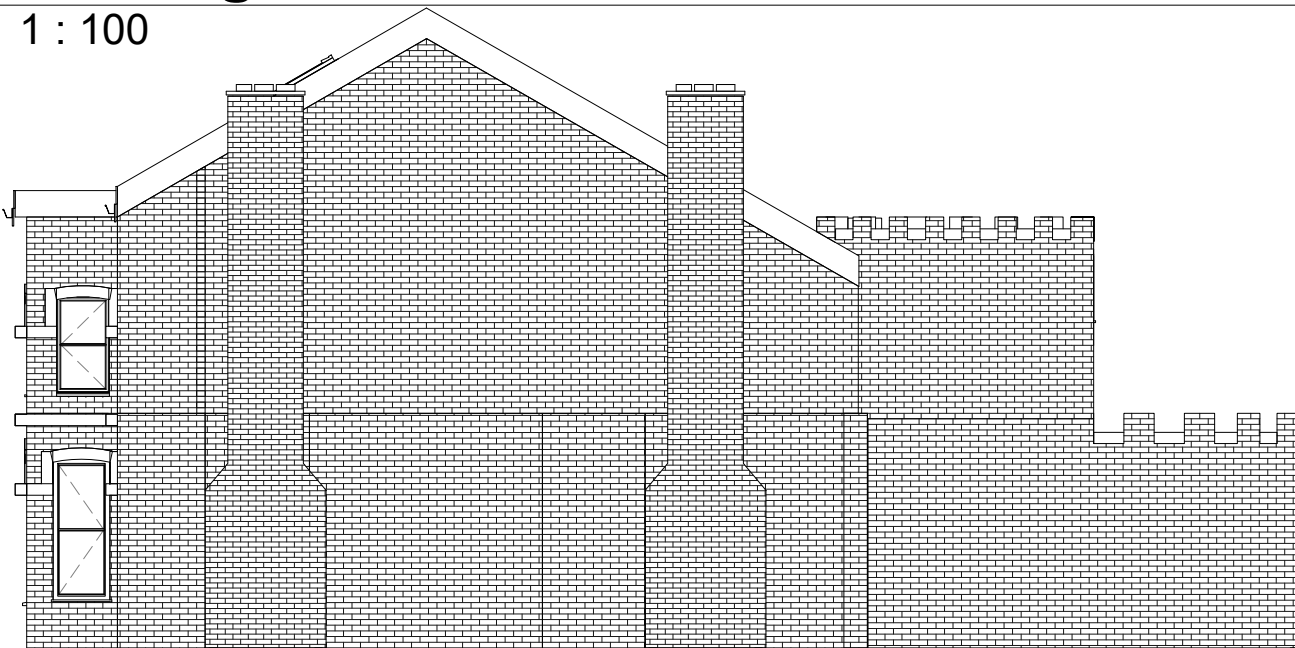

6 Existing West Elevations
1 : 100

NOTES:

Do not scale from this drawing.

All dimensions to be verified on site and is in mm.

Builder to verify all dimensions, heights and levels prior to commencement of work.

All documents shall be checked to ensure that they are compatible by the contractor before construction commences. In the event of apparent ambiguity or contradiction the engineer and/ or architect shall be notified immediately.

The contractor in preparing his estimate shall visit the site and acquaint himself with the problems involved .

The contrator shall issue all statutory notices to the local Authority during progress and completion of works.

All drawings are copyrighted to the technician. Reproducing is not permitted without consent



Scale 1:100

No.	Description	Date

PURPOSE OF ISSUE

PROJECT

10 St James road,
Gravesend, Kent DA11
0HF

CLIENT

O.J

Scale (@ A2)

1 : 100

Date

23/11/2021

Drawn by

TU

SHEET

Existing Plans and
Elevations

DRAWING NUMBER

A101

REV

WWW.MACDESIGNERS.COM
INFO@MAC-DESIGNERS.COM
COMPANY REG. NO. 11611995
VAT REG. NO. 308 2784 15

MAC
DESIGNER LTD

GROUND FLOOR
22B KING STREET
GRAVESEND,
KENT,
DA12 2DU

MAC
DESIGNERS

M:073-7501-9174

23/11/2021 15:29:54