



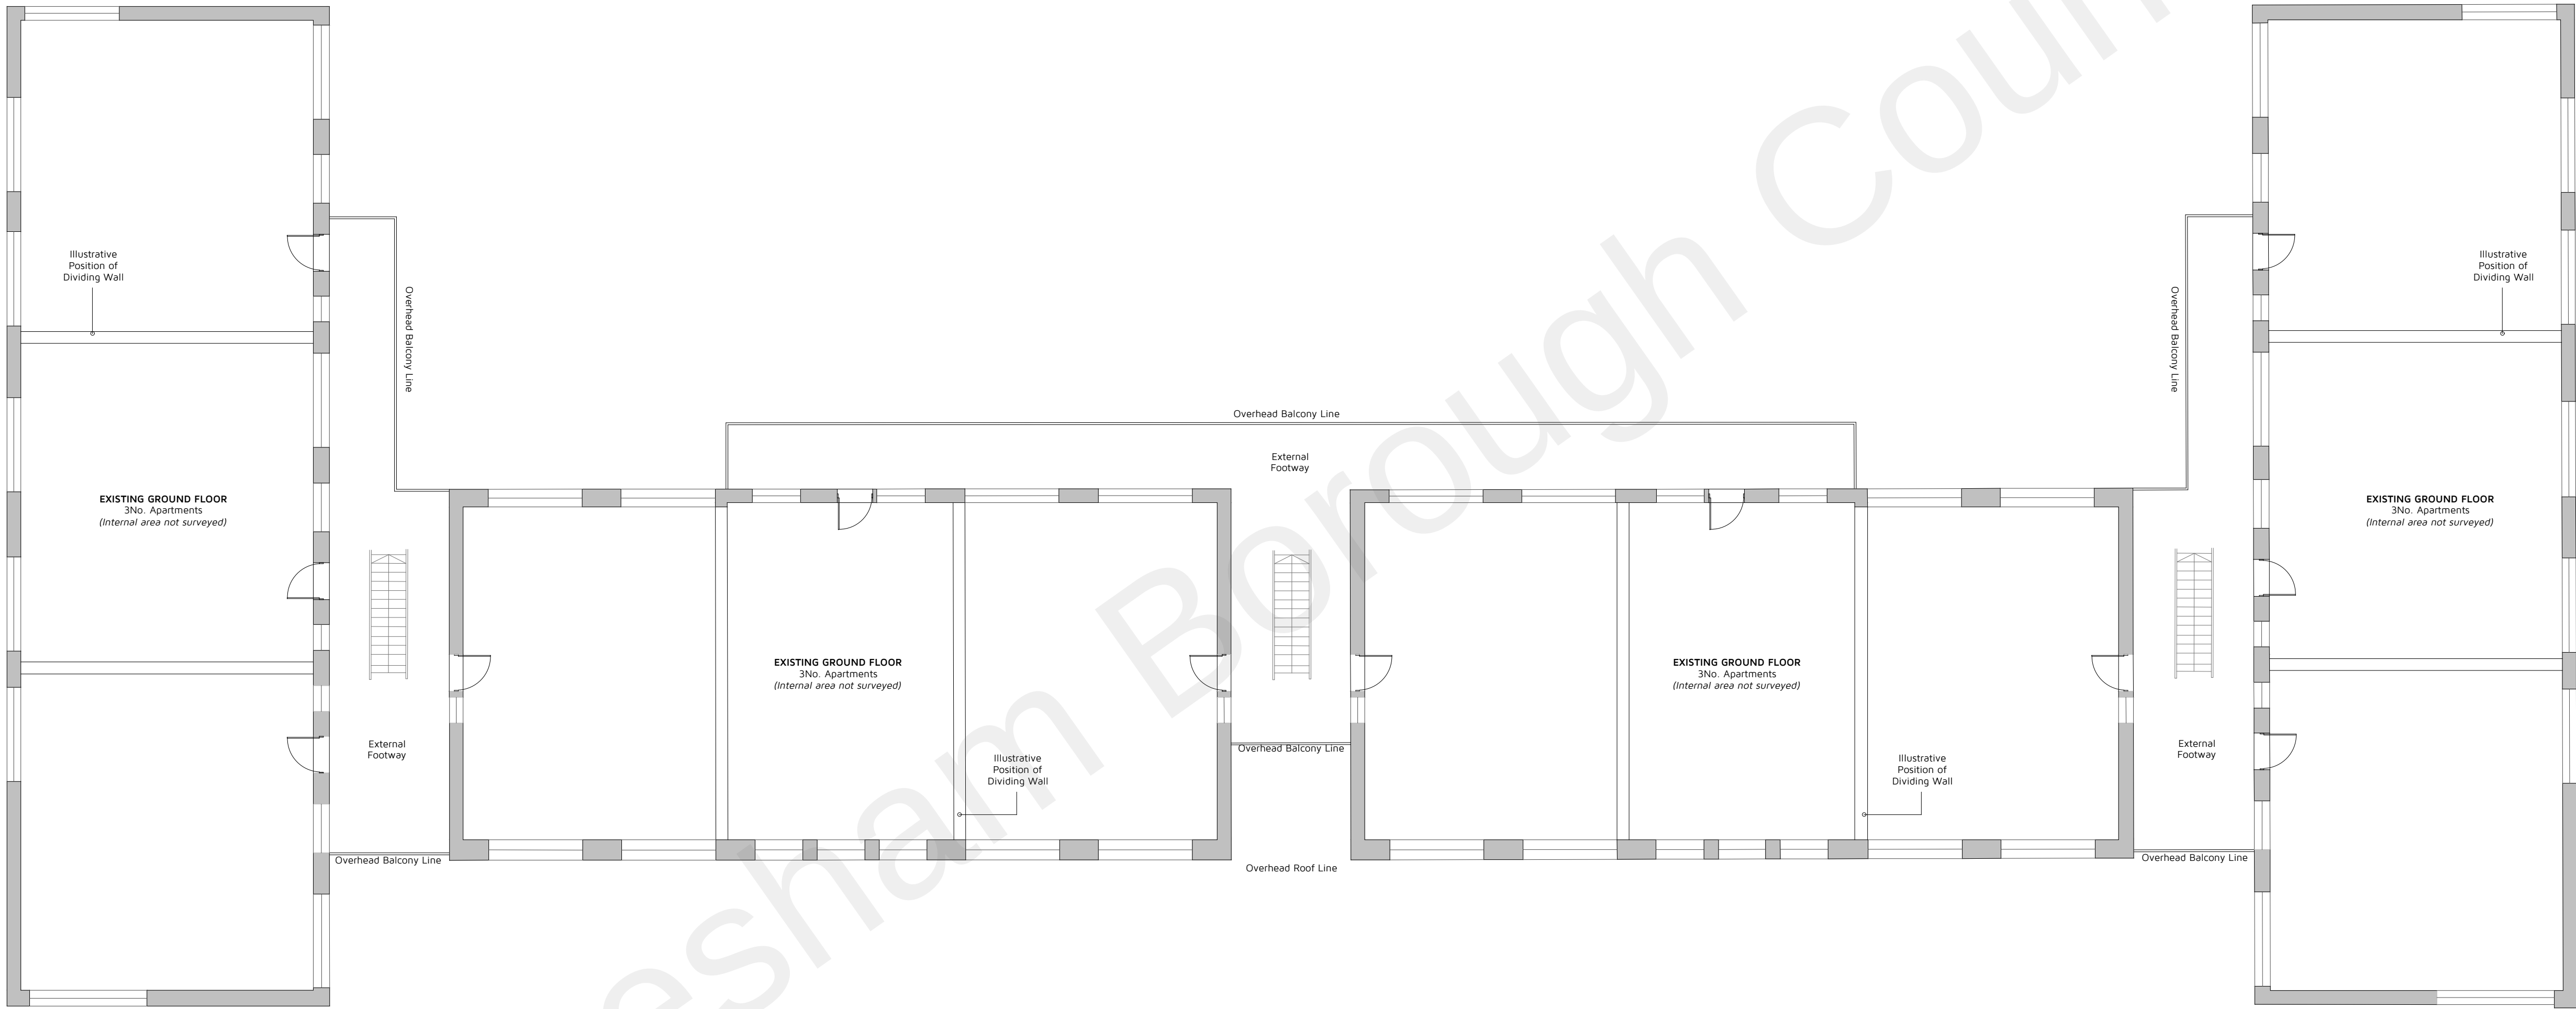

Existing First Floor Plan

1:100 @ A1

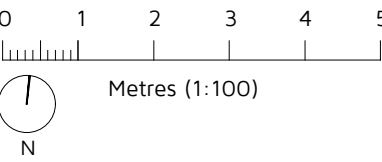

Rev: Reason:

Date:

Client:
BILLINGS GROUP

Project:
LAPIS COURT, LAPIS CLOSE,
GAVESEND, KENT, DA12 4UE

Title:
EXISTING FIRST FLOOR PLAN

Drawing No:
DHA/14898/04

Rev:
1:100

Scale:
1:100

Date:
DEC 2021



Eclipse House, Eclipse Park, Sittingbourne Road
Maidstone, Kent, ME14 3EN
t: 01622 776226 f: 01622 776227
e: info@dha-planning.co.uk w: www.dha-planning.co.uk
No reproduction by any method of any part of this document
is permitted without the consent of the copyright holders.
Produced for Town and Country planning purposes only.
© Crown Copyright 2021. All rights reserved. Licence Number: 100031961

CAD Reference: DHA_14898_LAPIS_AB02