



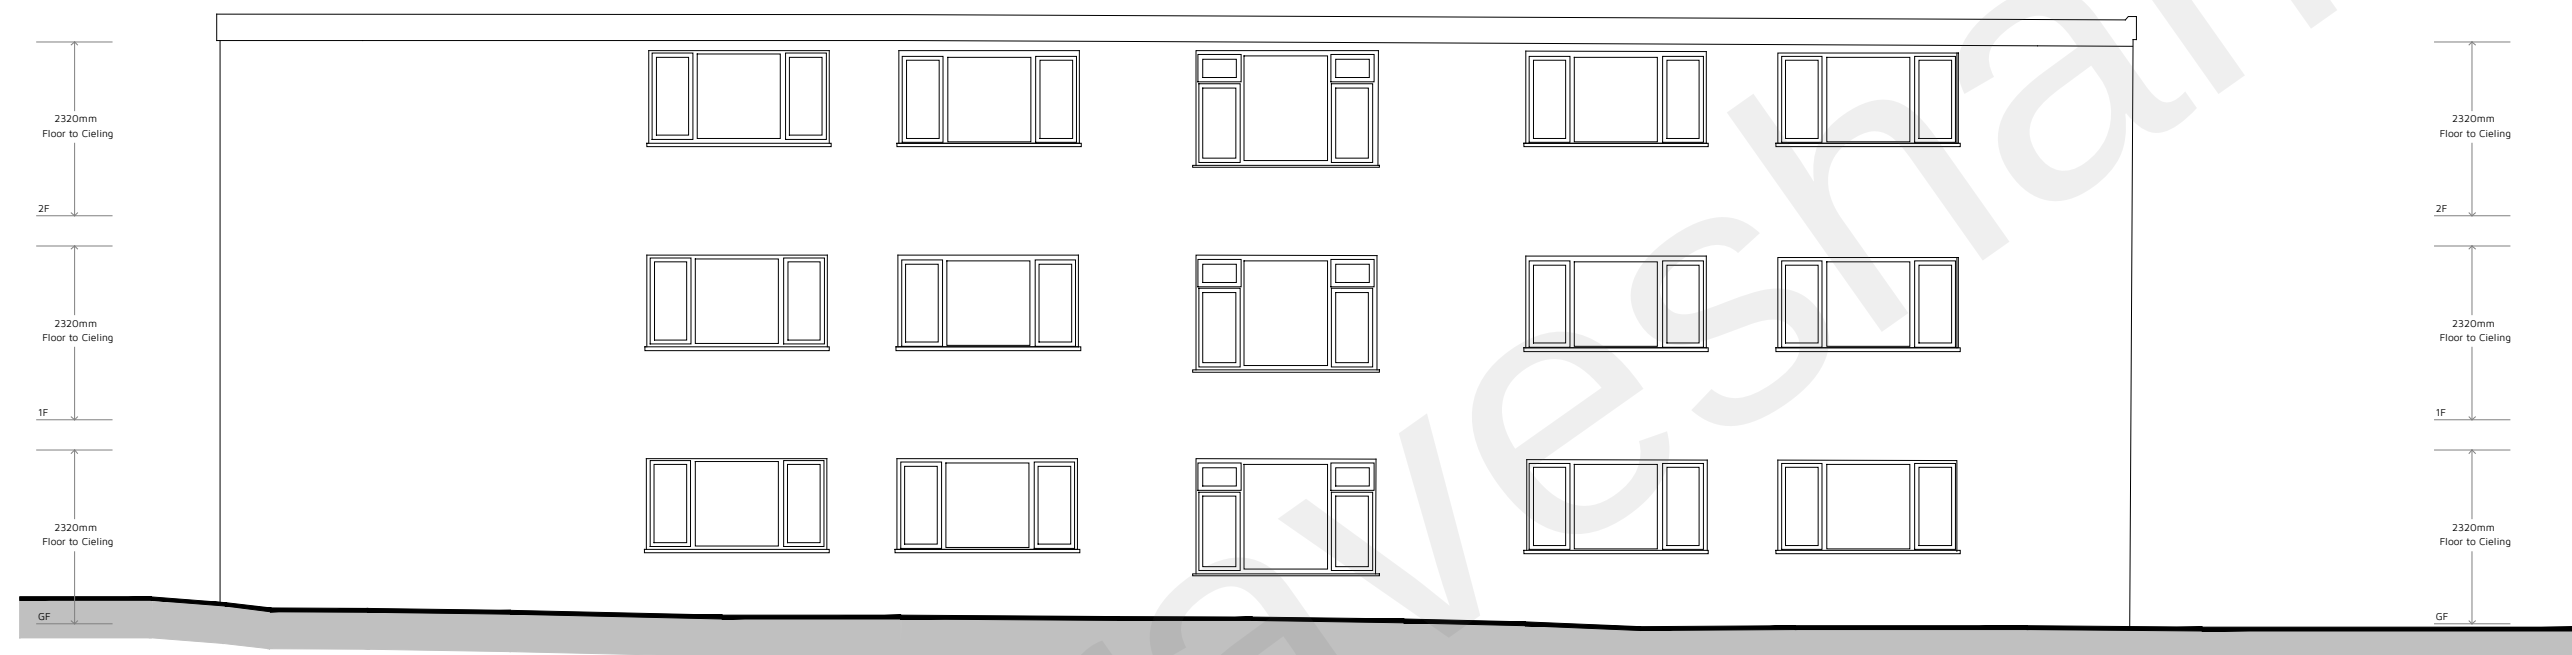

1. Existing North Elevation
1:100 @ A1






2. Existing East Elevation
1:100 @ A1

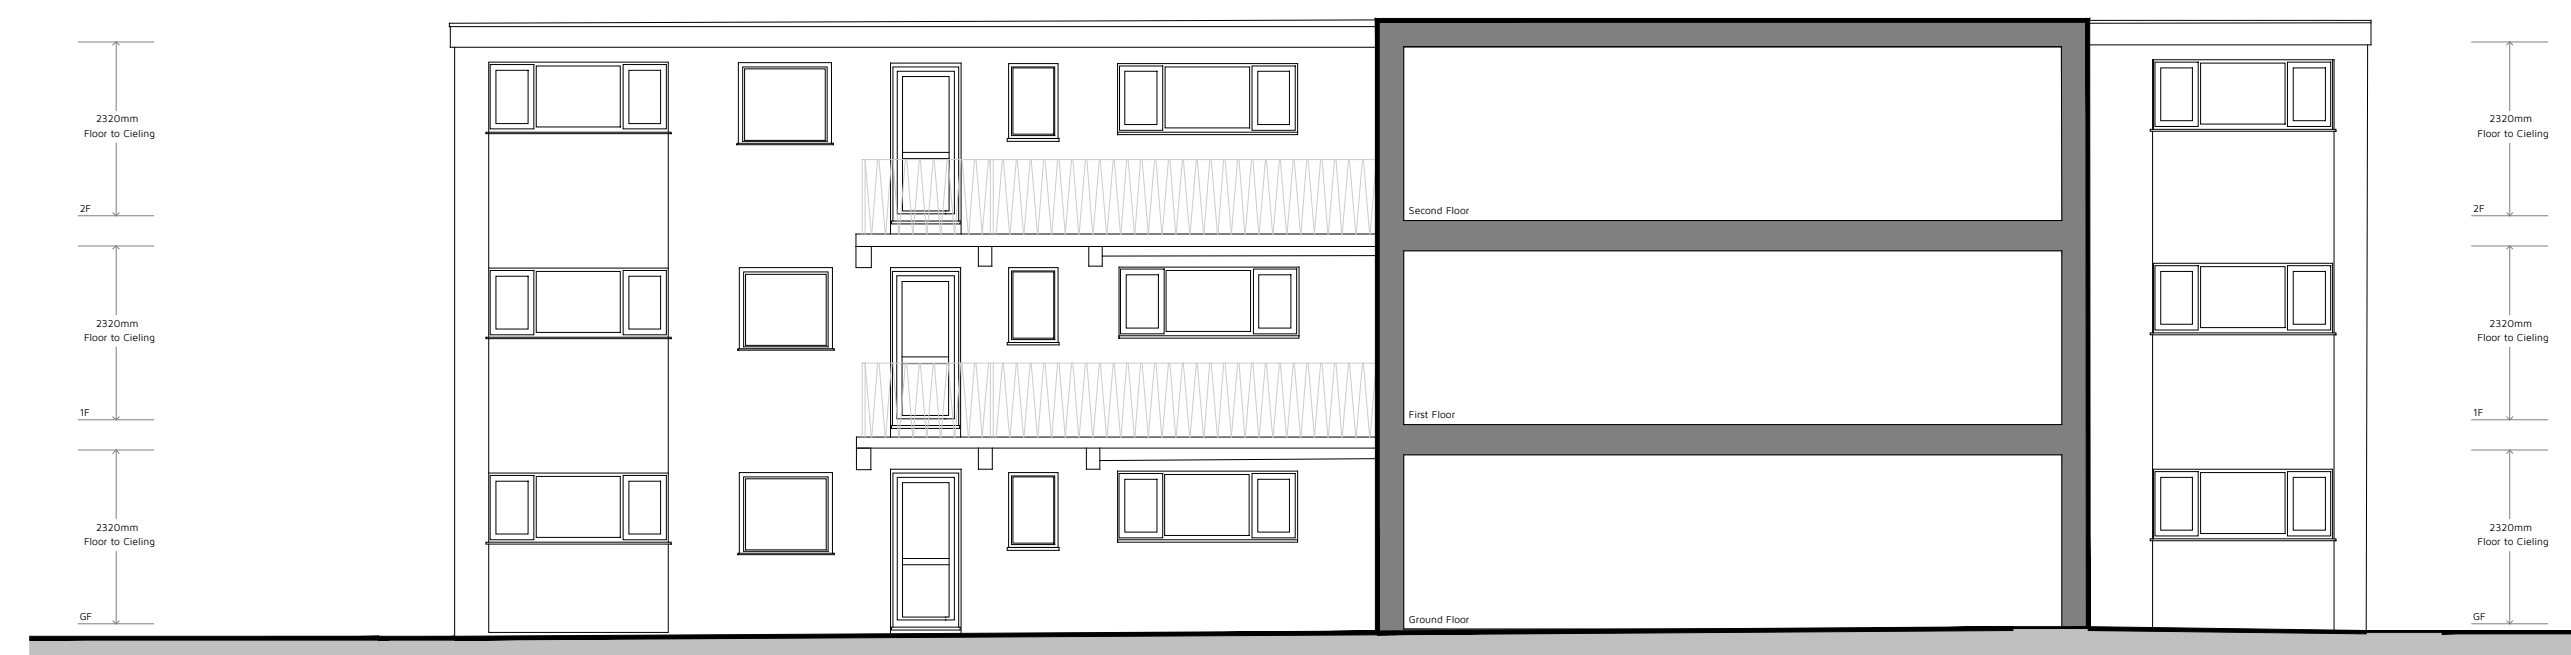

3. Existing West Section/Elevation
1:100 @ A1

Existing Elevations 1:100 @ A1

 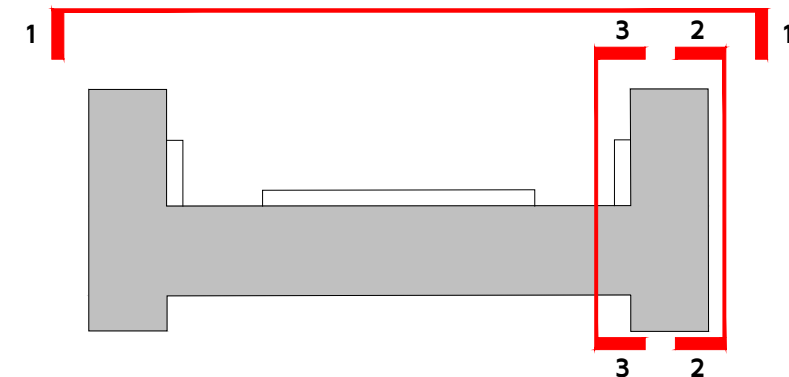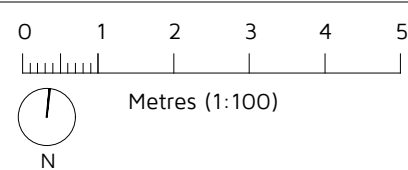


Key Plan

Existing Materials:

External Walls - White render
Roof - EDPM rubber roofing
Windows - White uPVC Double Glazing
Soffit/Fascia - White uPVC
Guttering/RWP - Black uPVC
Balustrading/external stair core - Black powder coated aluminium

Key

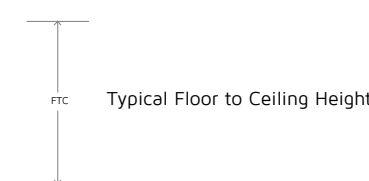

Rev: Reason:

Date:

Client:
BILLINGS GROUP

Project:
LAPIS COURT, LAPIS CLOSE,
GAVESEND, KENT, DA12 4UE

Title:
EXISTING ELEVATIONS

Drawing No:
DHA/14898/07

Rev:
1:100

Scale:
Date:
DEC 2021

CAD Reference: DHA_14898_LAPIS_AB02



Eclipse House, Eclipse Park, Sittingbourne Road
Maidstone, Kent, ME14 3EN
t: 01622 776236 f: 01622 776227
e: info@dhaplanning.co.uk w: www.dhaplanning.co.uk
No reproduction by any method of any part of this document
is permitted without the consent of the copyright holders.
Produced for Town and Country planning purposes only.
© Crown Copyright 2021. All rights reserved. Licence Number: 100031961

A1