



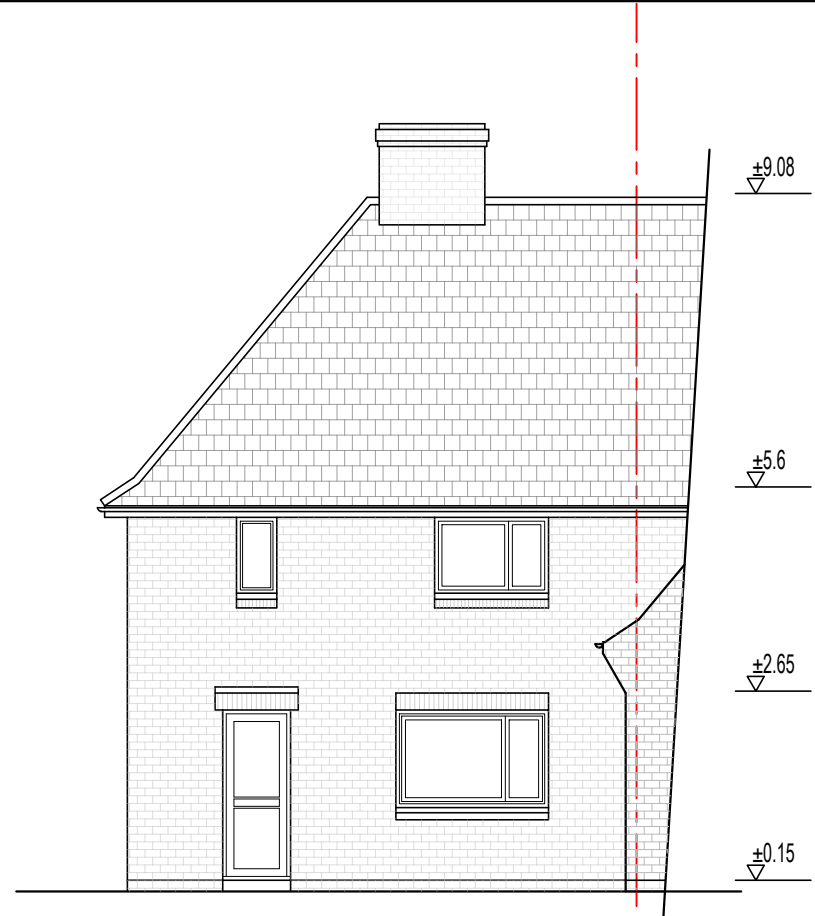


Existing Front Elevation
Scale 1:100




Existing Side Elevation
Scale 1:100

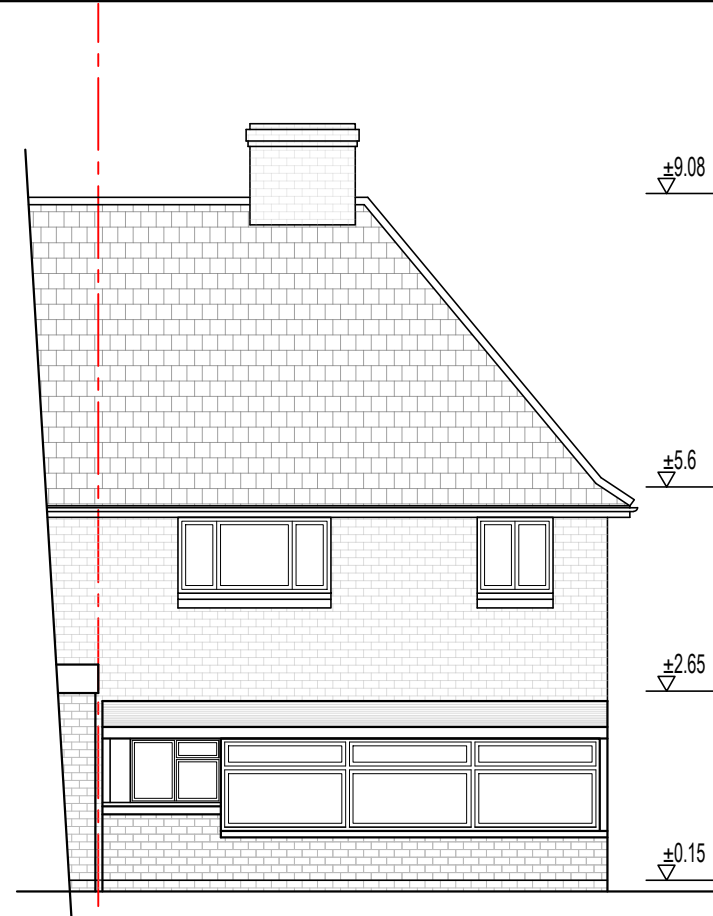


Existing Rear Elevation
Scale 1:100

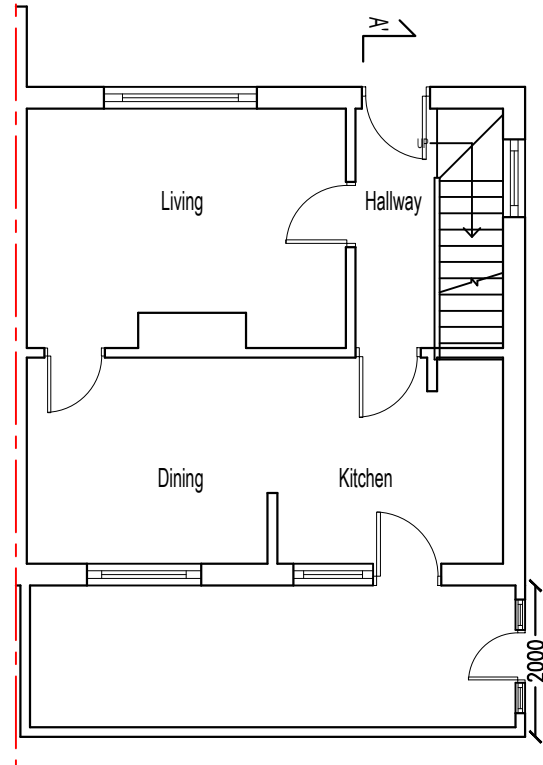

Existing Ground Floor Plan
Scale 1:100

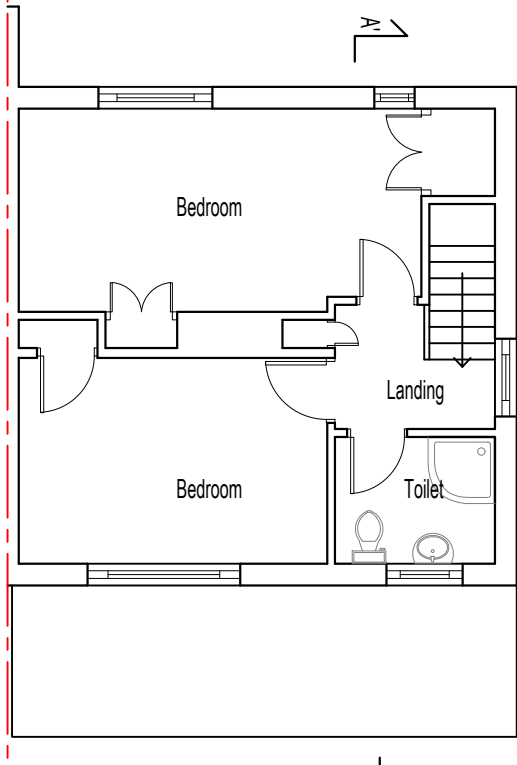

Existing First Floor Plan
Scale 1:100

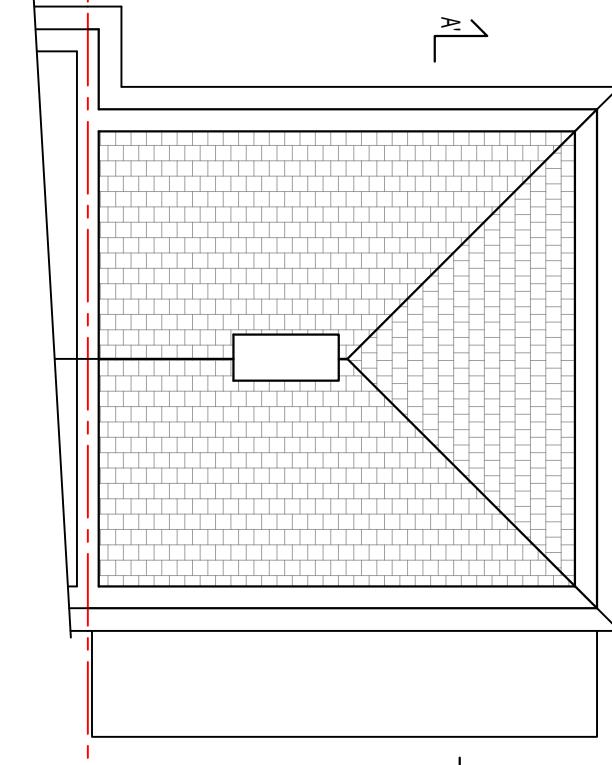

Existing Roof Plan
Scale 1:100



site location plan
Scale 1:1250

0 10 20 30 40 50m

No 4 Site Boundary

No 2 Site Boundary



Existing Section
Scale 1:100

Scale 1:200

Scale 1:100

Kappa Planning Ltd

46-48 Ennersdale Road, London,
SE13 6JB
Tel: 02080041662
www.kappa-planning.co.uk

CLIENT

Mr Ionel John Vilciu

PROJECT

4 Lanes Avenue, Gravesend, Kent, DA11 7HR

JOB TITLE

PROPOSED 2-STOREY SIDE AND REAR EXTENSION,
LOFT CONVERSION, NEW ROOF WITH DORMER
WINDOW, PORCH; AND INTERNAL ALTERATIONS TO
CREATE A LARGER SINGLE FAMILY DWELLING

DRAWING

EXISTING FLOOR PLANS, ROOF
PLANS, SECTION AND ELEVATIONS

DRAWN BY

NR

CHECKED BY

GP

REVISION

Rev D (LS/NR) - 24.10.25

DATE

14.08.25

SCALE

1:200 / 1:1250 @ A1

RELEASE

PROJECT

No

838

DRAWING

No

02

No 4 Site Boundary

No 2 Site Boundary

Existing Site
Location Plan
Scale 1:200