



PROPOSED ELEVATIONS


FRONT VIEW

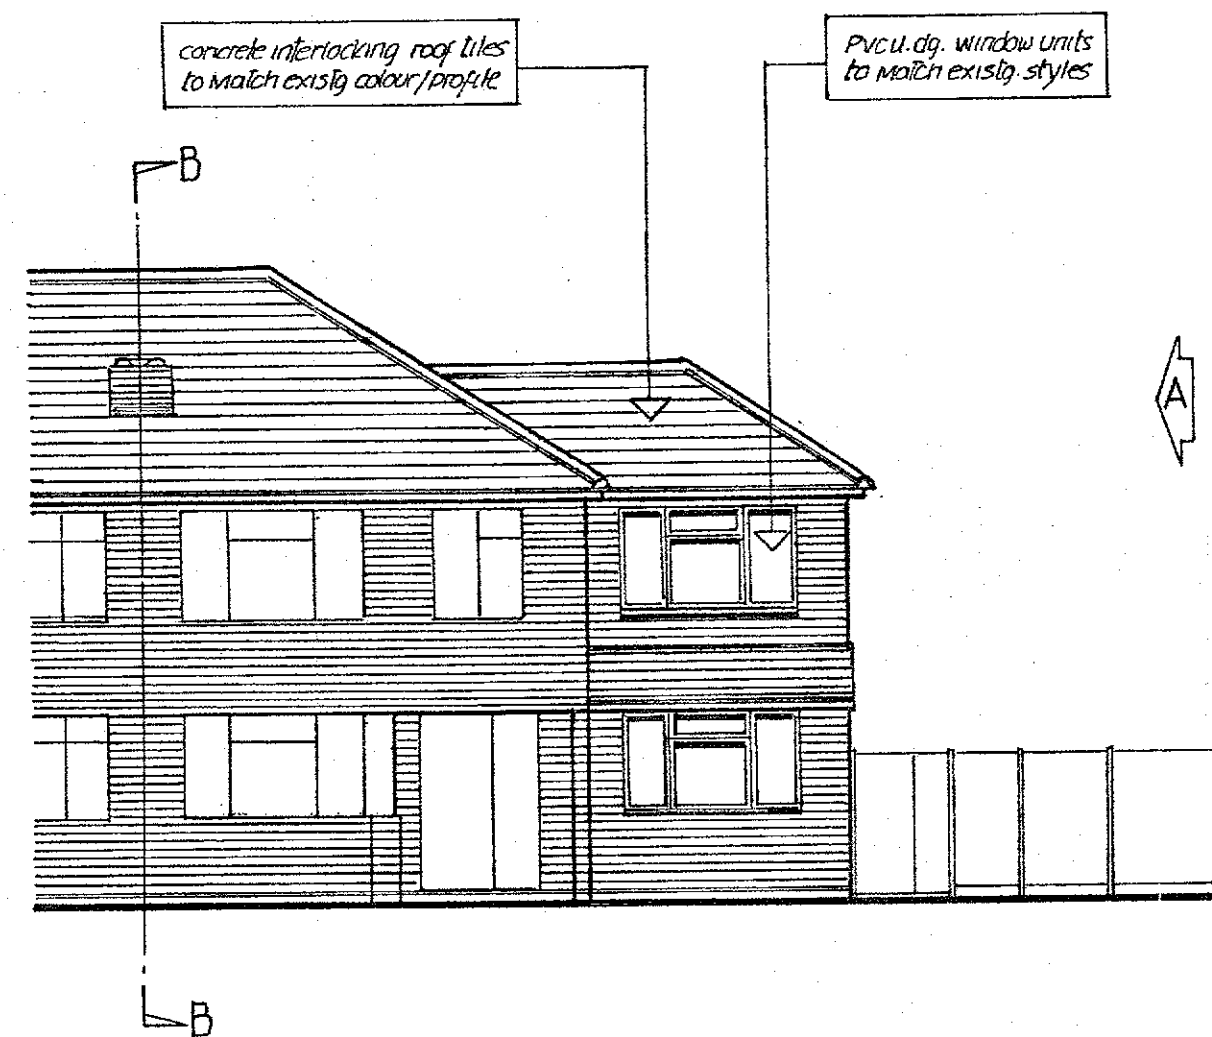


SIDE VIEW from A

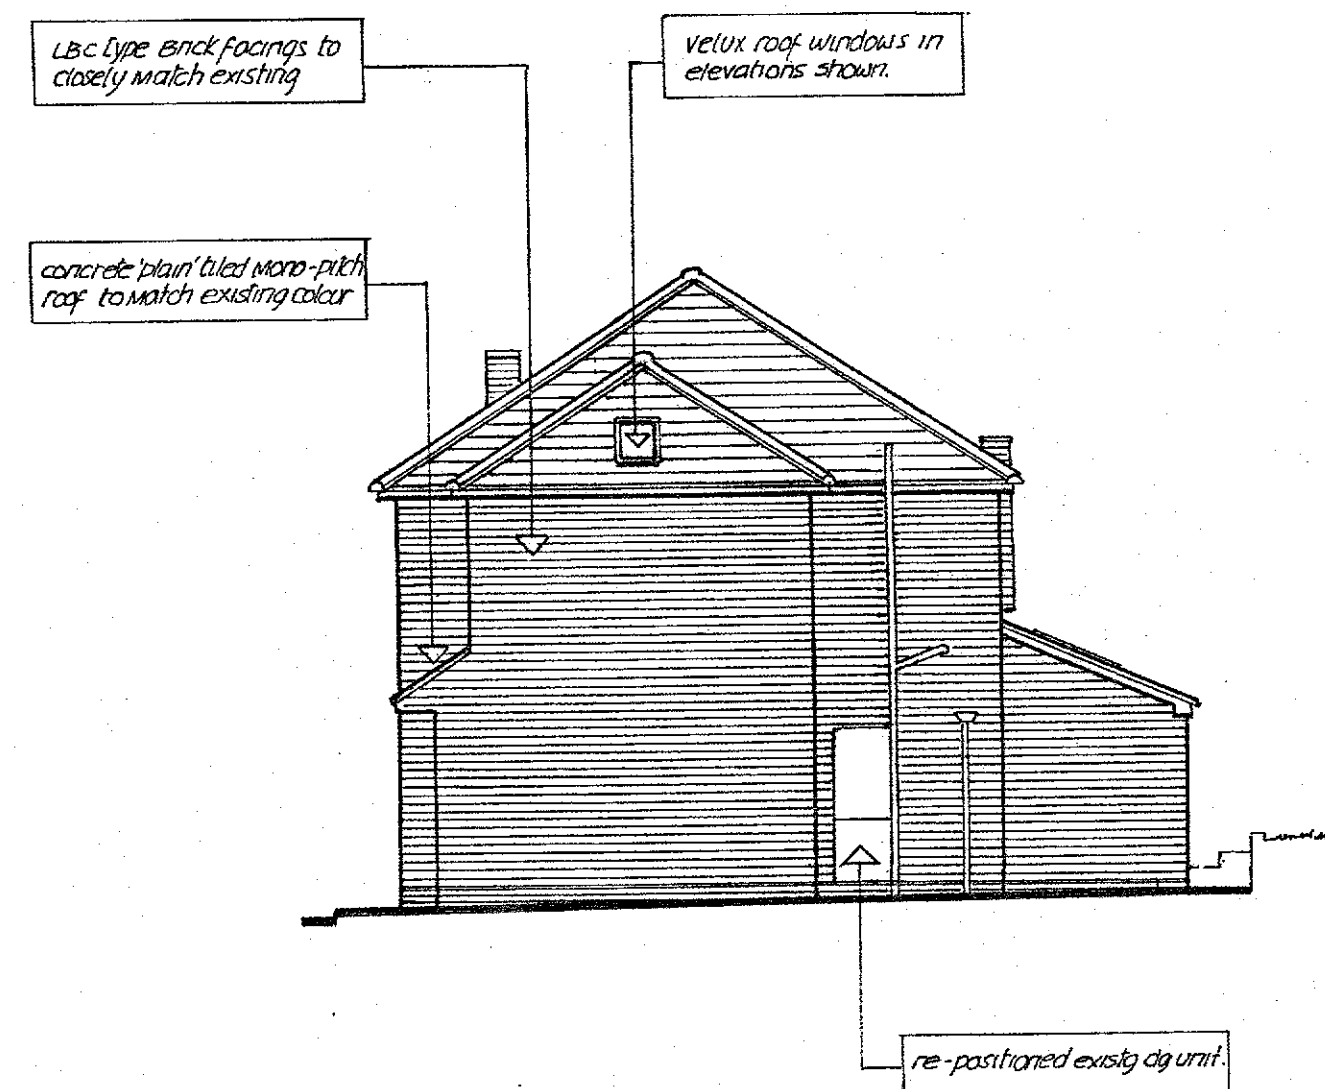


SIDE VIEW from B - B

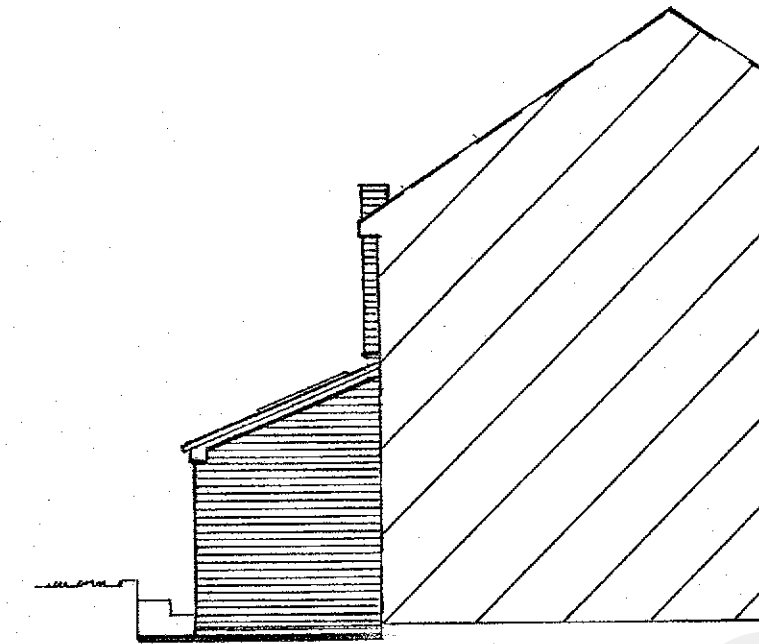


REAR VIEW

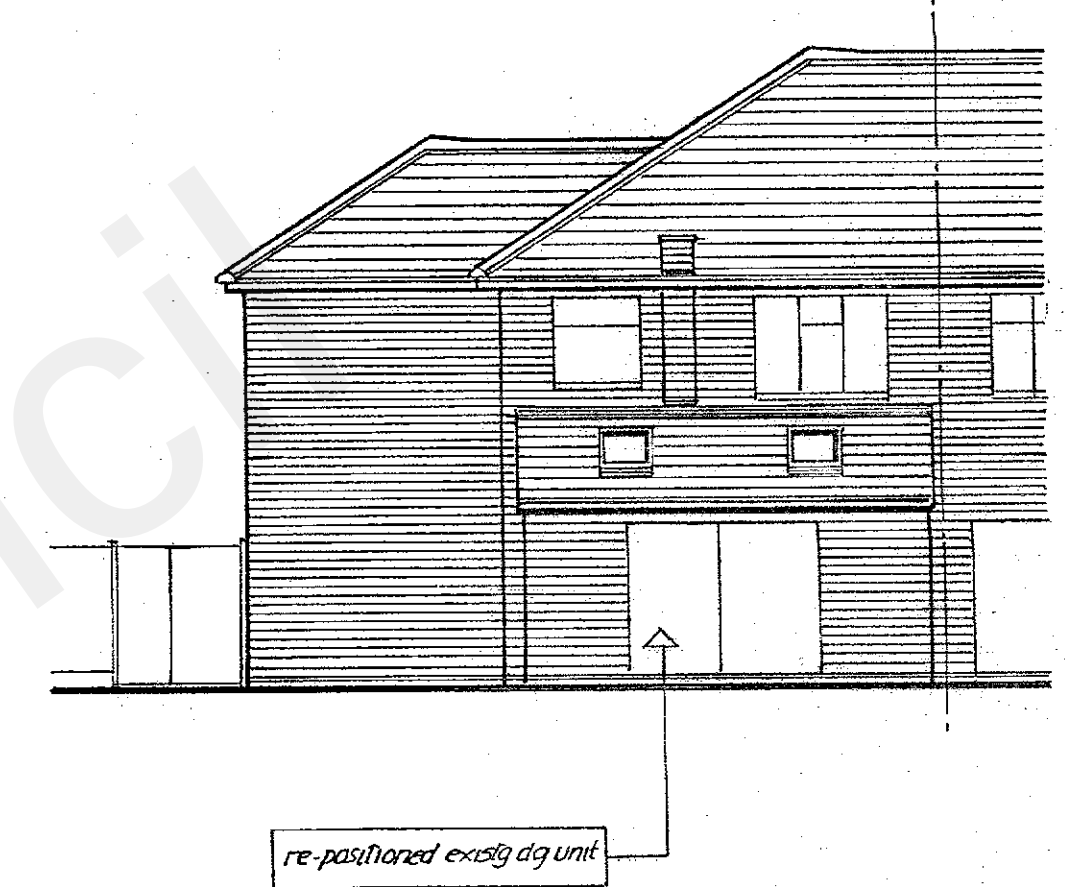


PROPOSED FLOOR PLANS

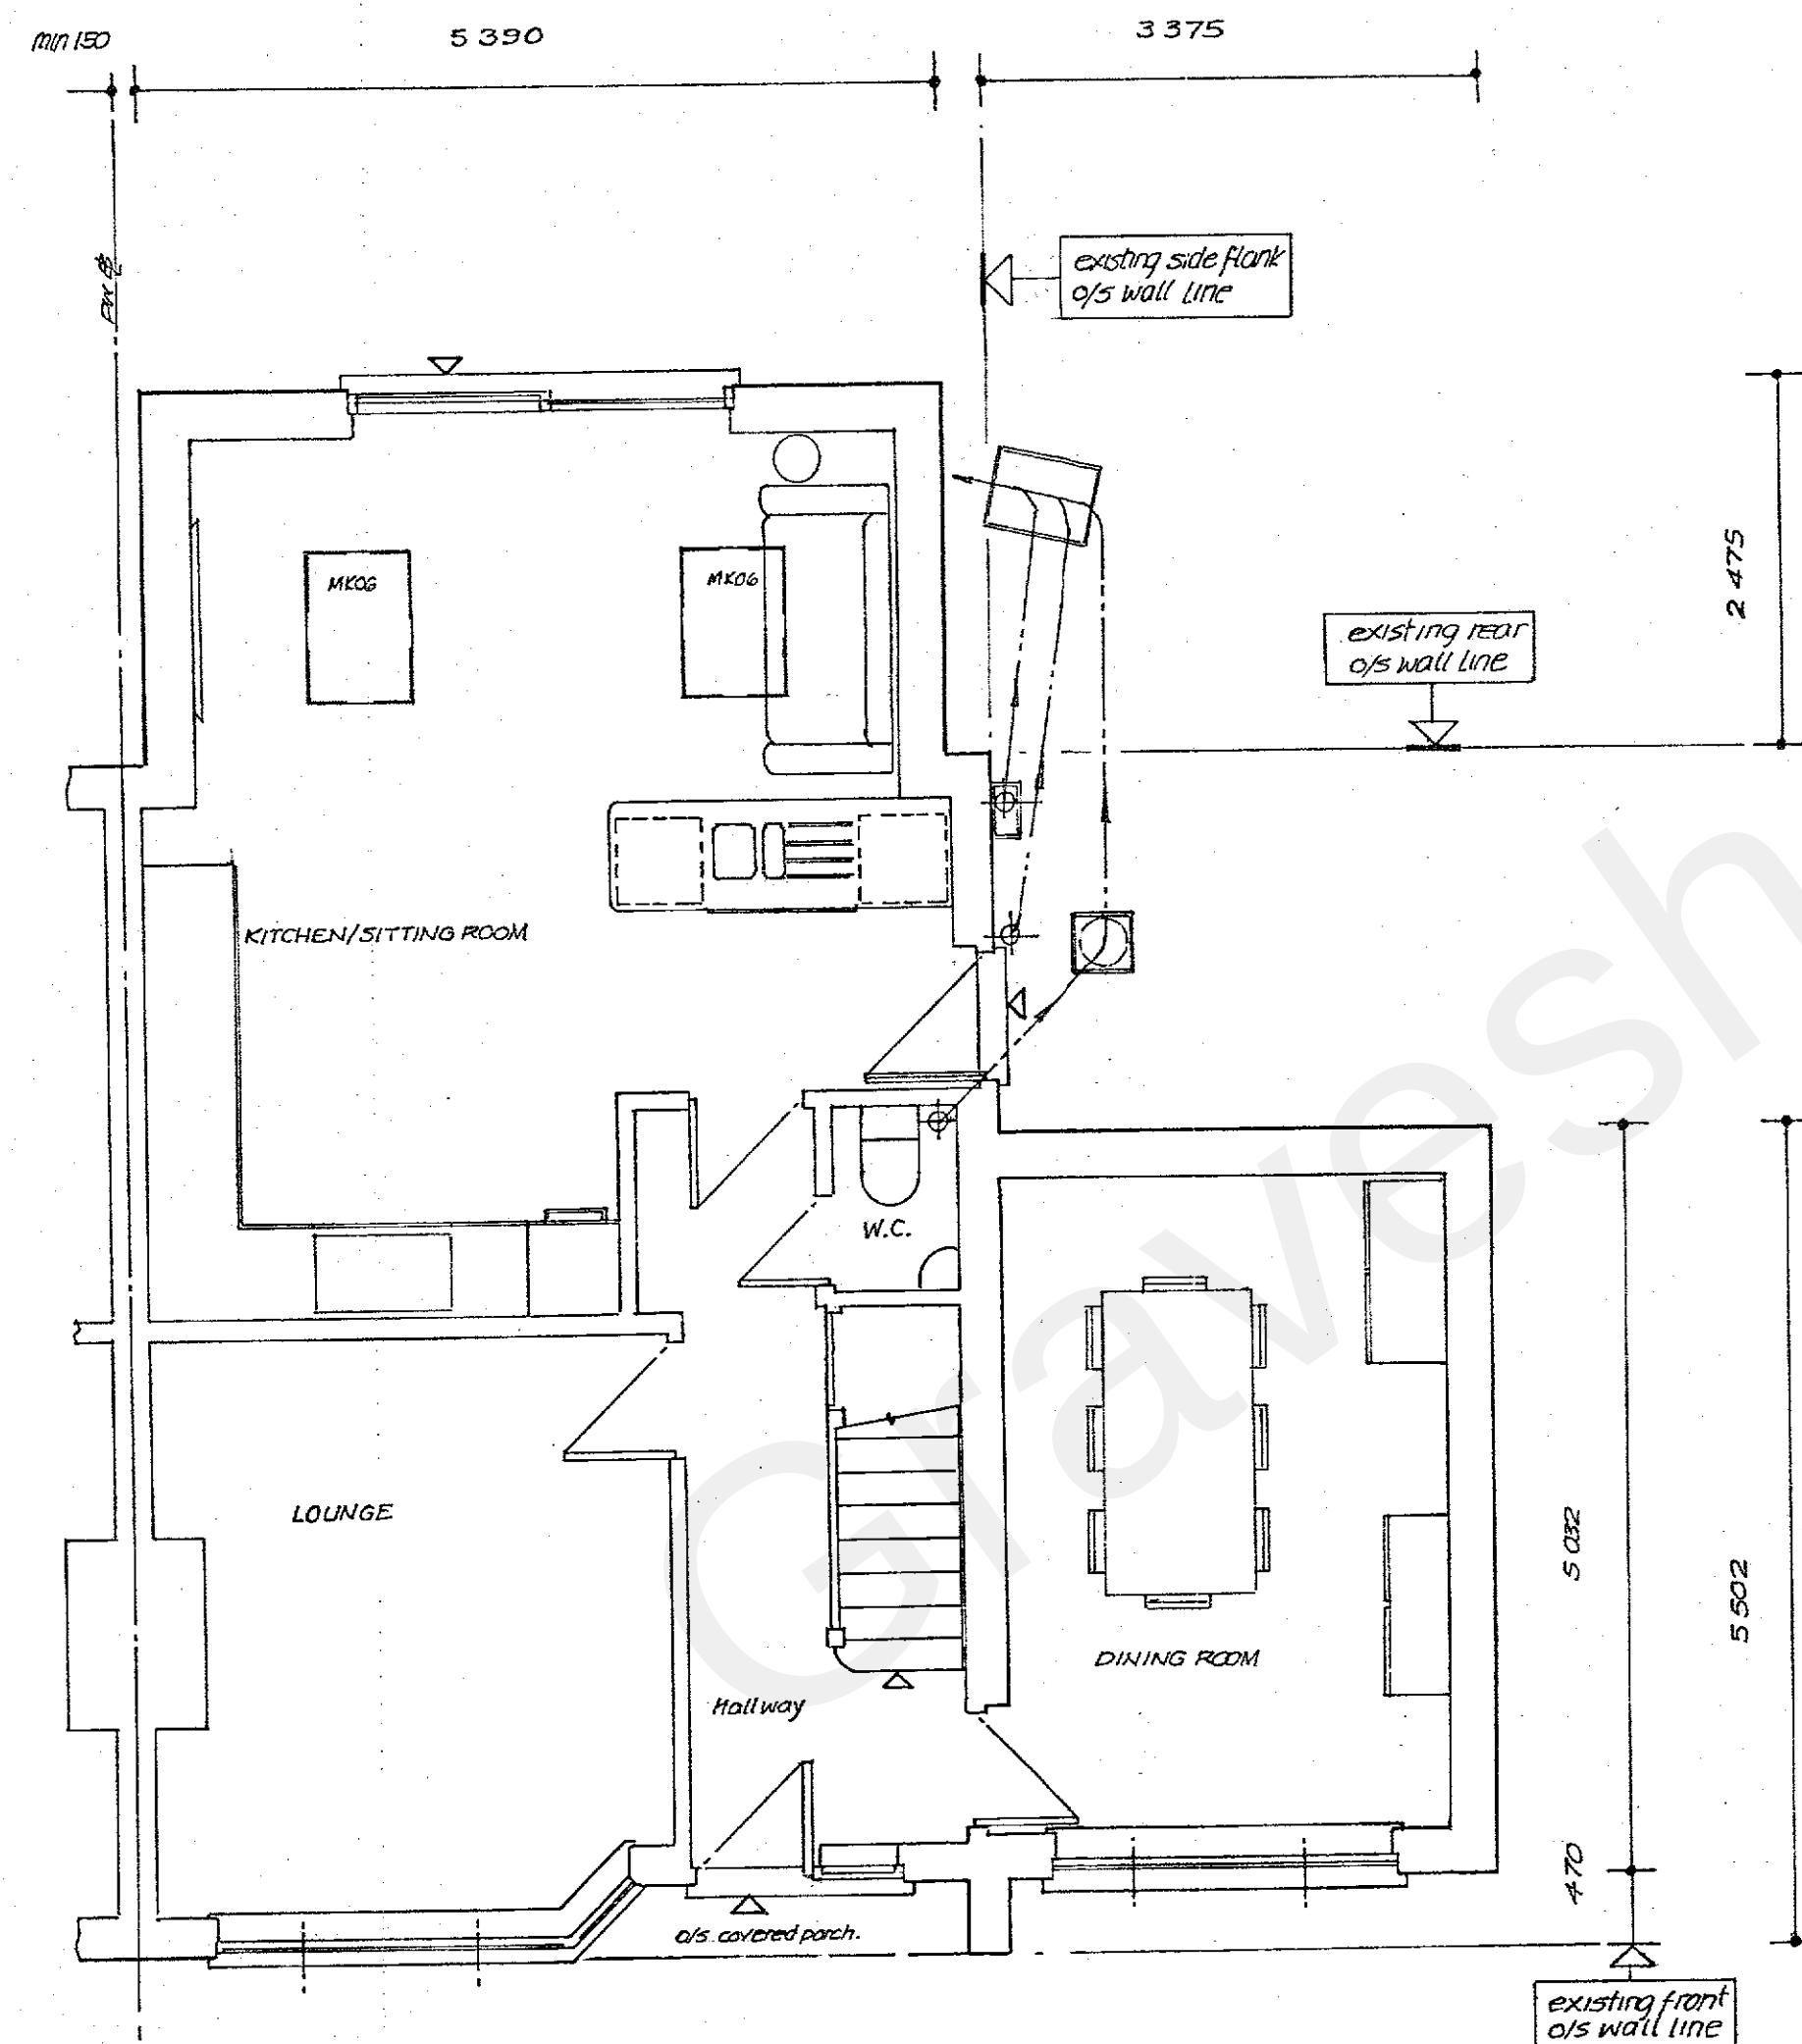

GROUND

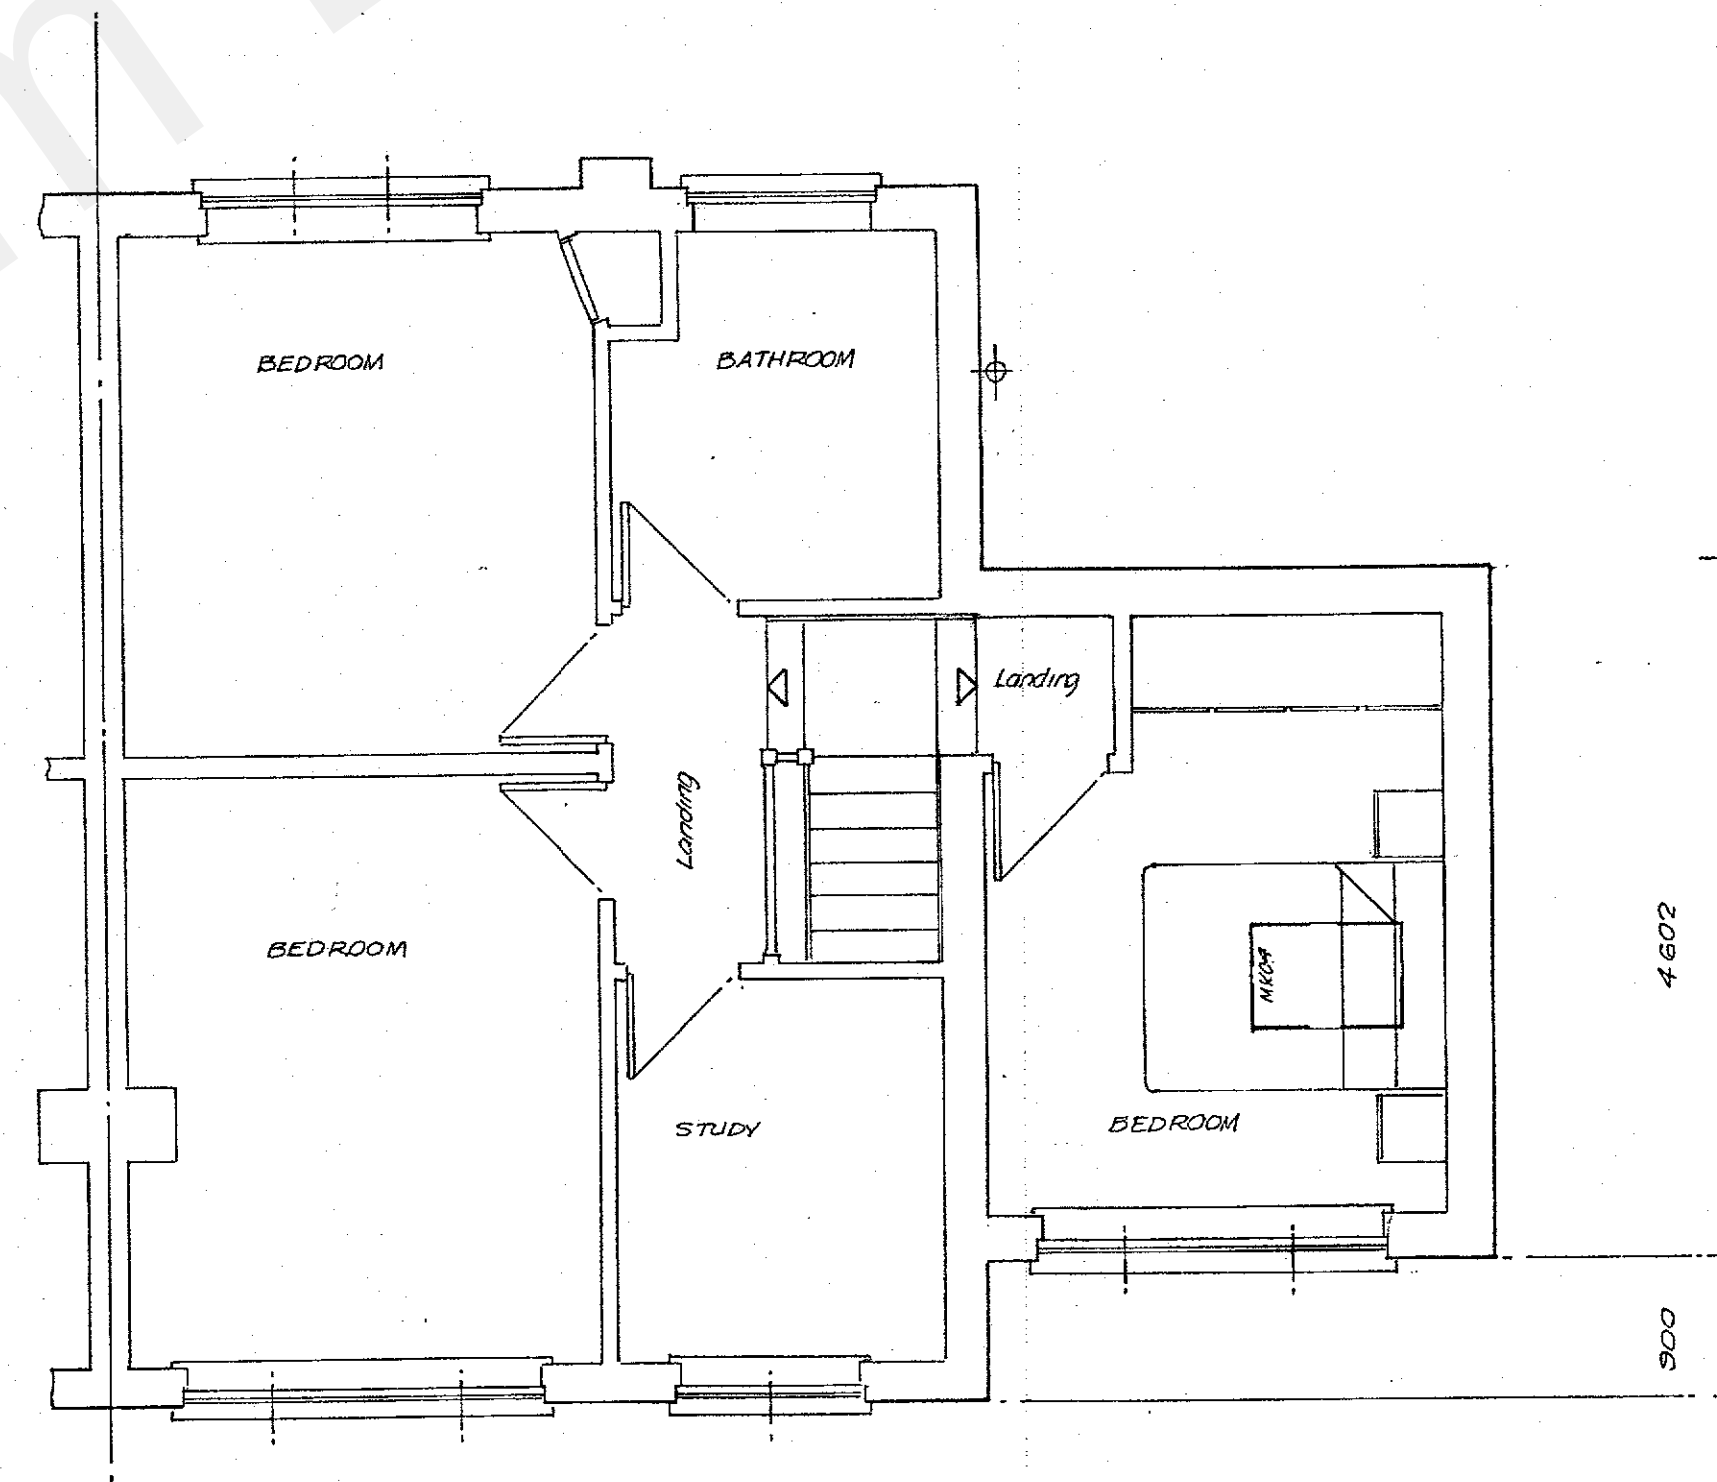

FIRST

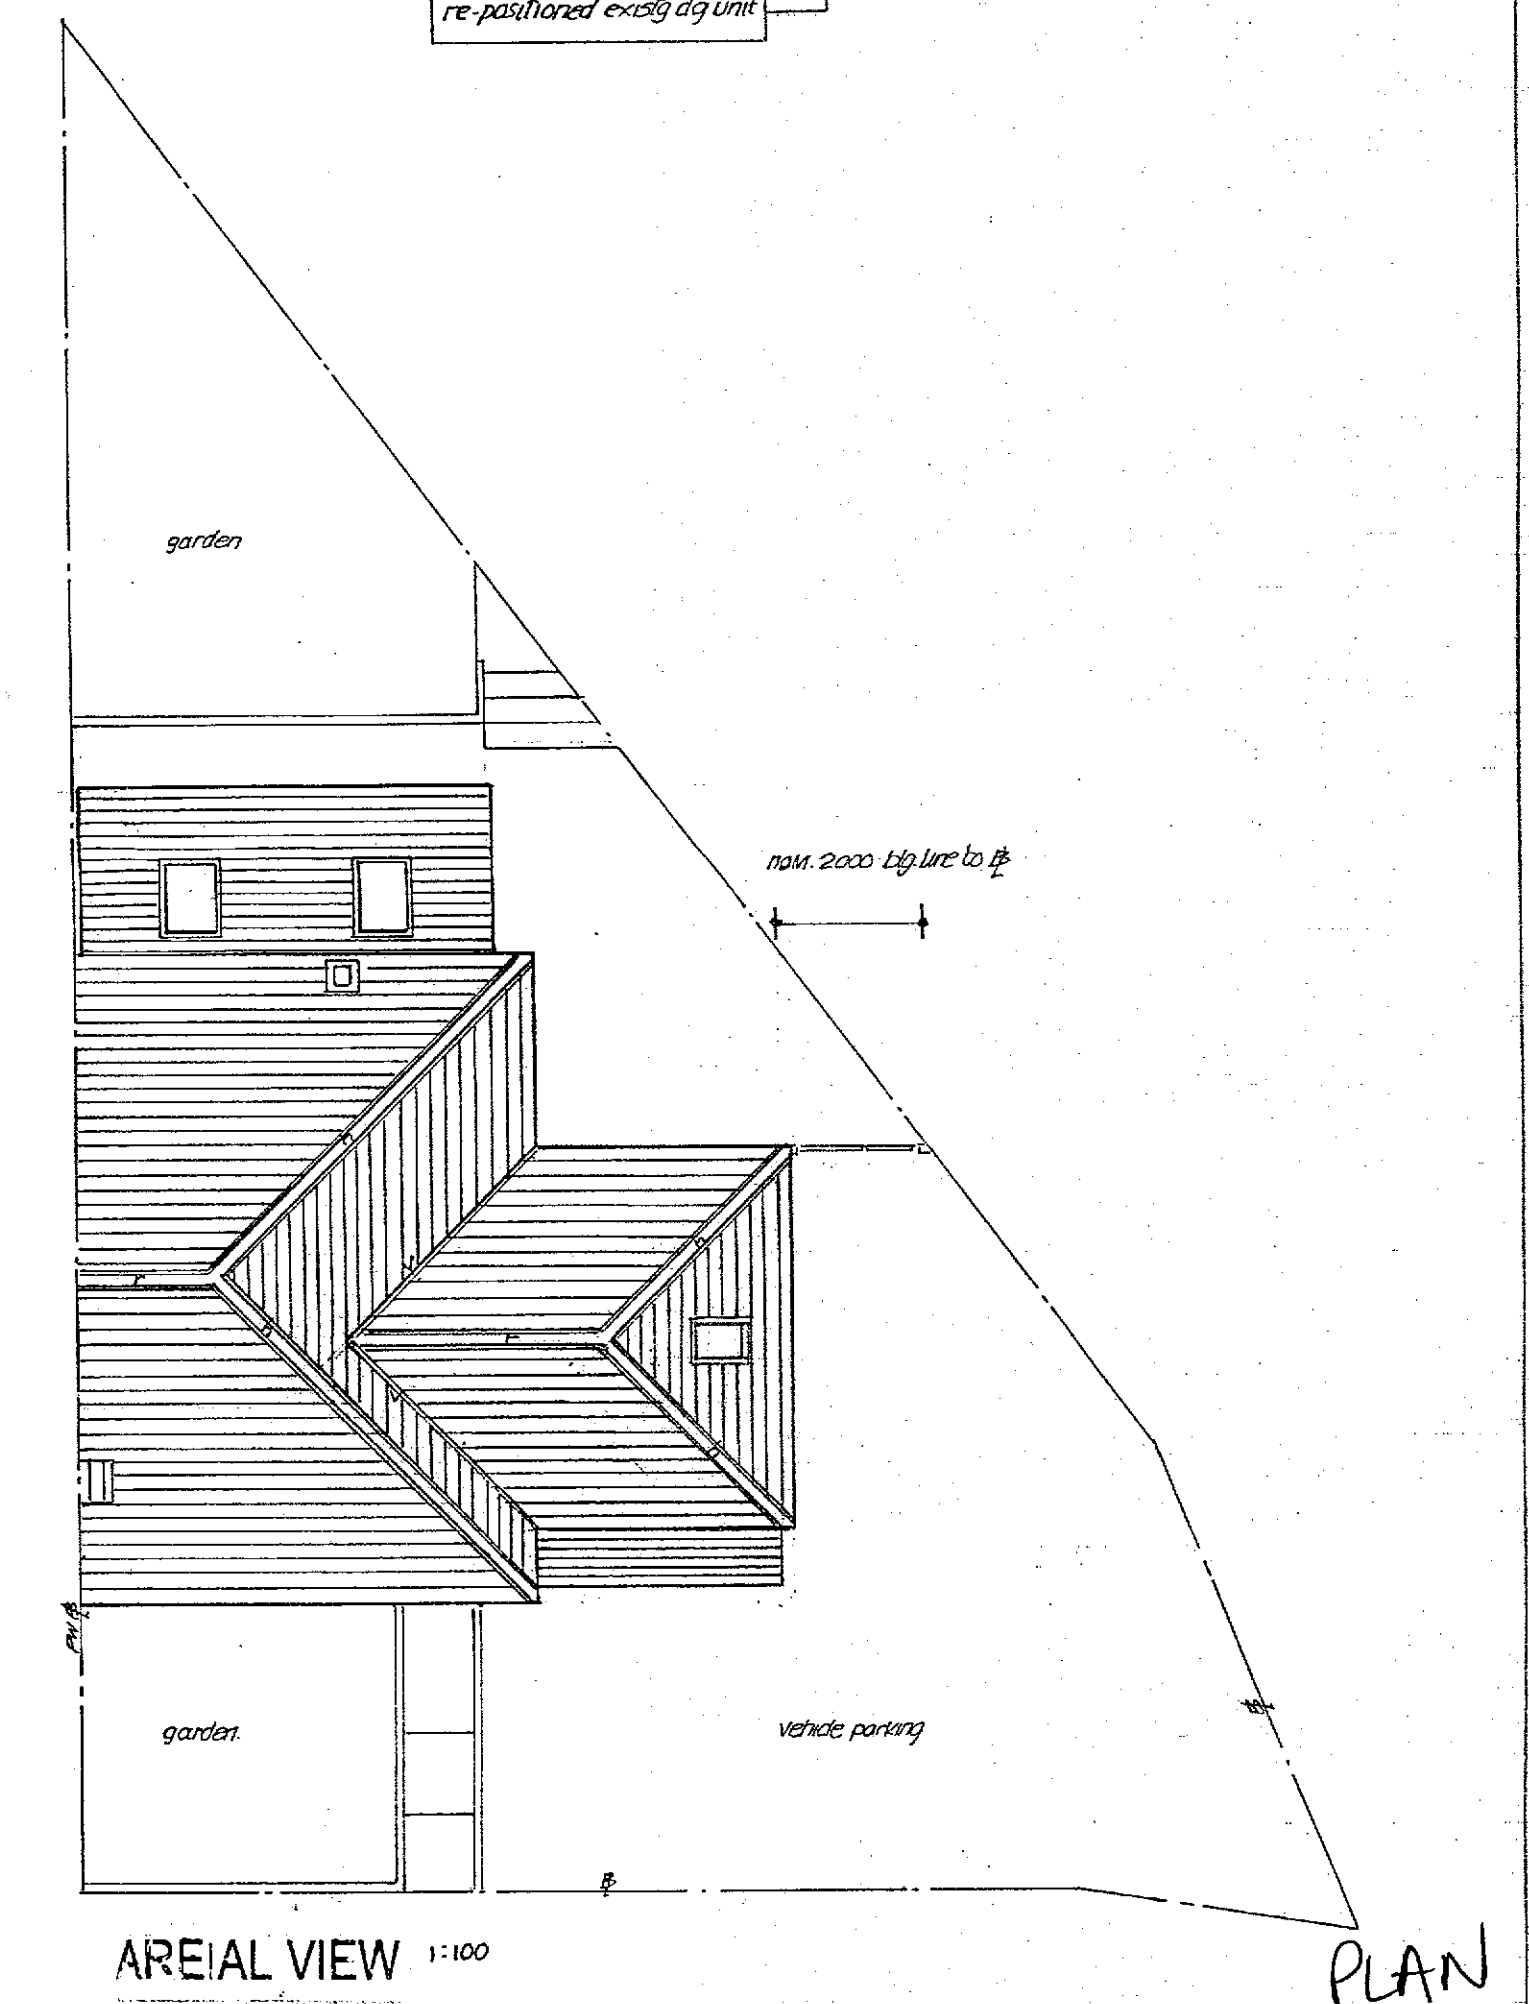

AREAL VIEW 1:100

PLAN

application site address: 21 COLYER ROAD NORTHFLEET GRAVESEND KENT DA11 8BA	Proposed - ELEVATIONS and FLOOR PLANS 20220777 RECEIVED 12 JUL 2022
client: MR & MRS. S. FURLONG	project title: Proposed - TWO STOREY SIDE and SINGLE STOREY REAR EXTENSION
scales: 1:100 1:50 @ A1 Date revised JULY 2022 Drawn by B. Saunders	project ref: BDS2208 SHEET 2 REVISION A revision / date: REVISION A 11/07/2022 Front Blg & Roof line stepped back (from front bdy line) 470 at gnd floor (to same line as front door) with a 500 set back of wall line to 1st floor