



EXISTING ELEVATIONS


FRONT VIEW

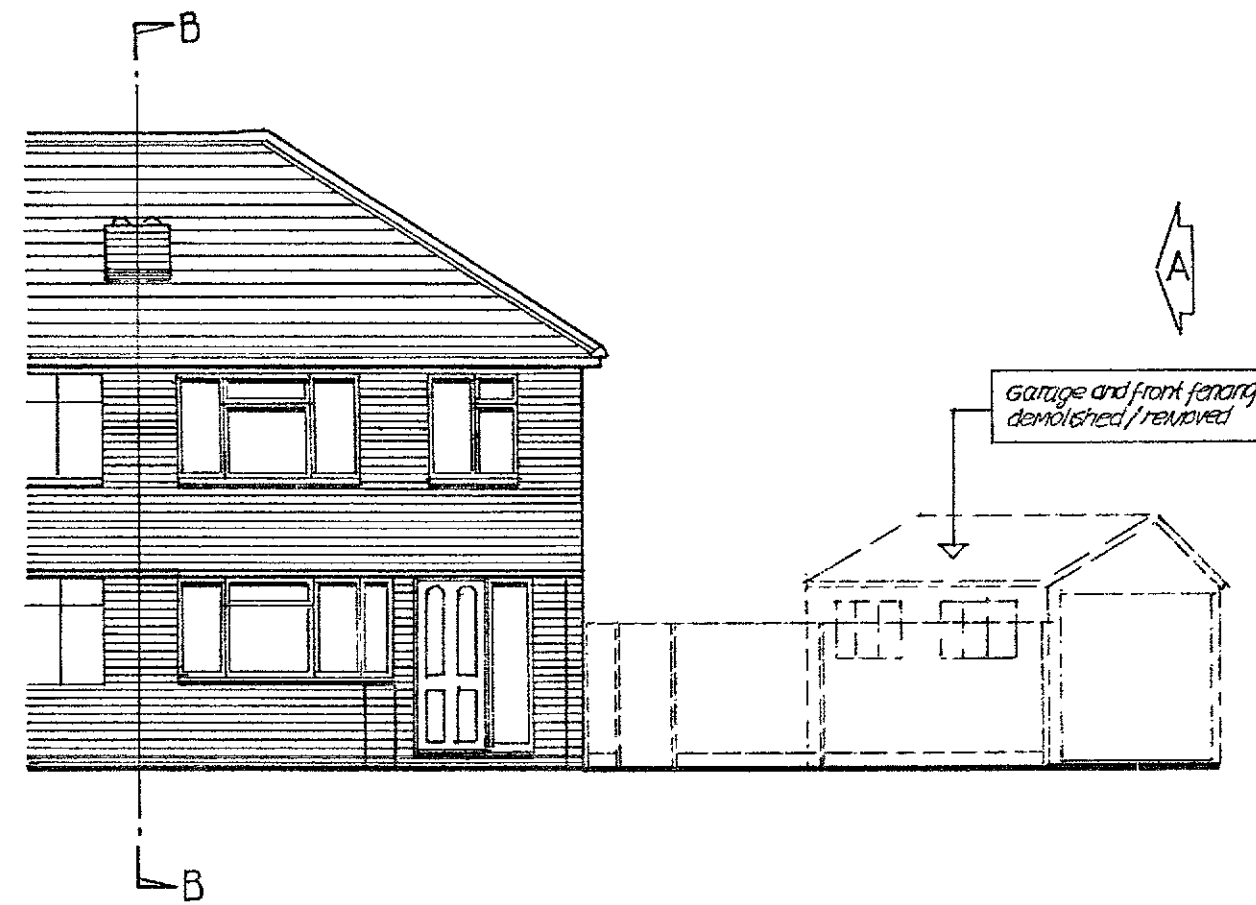

SIDE VIEW from A

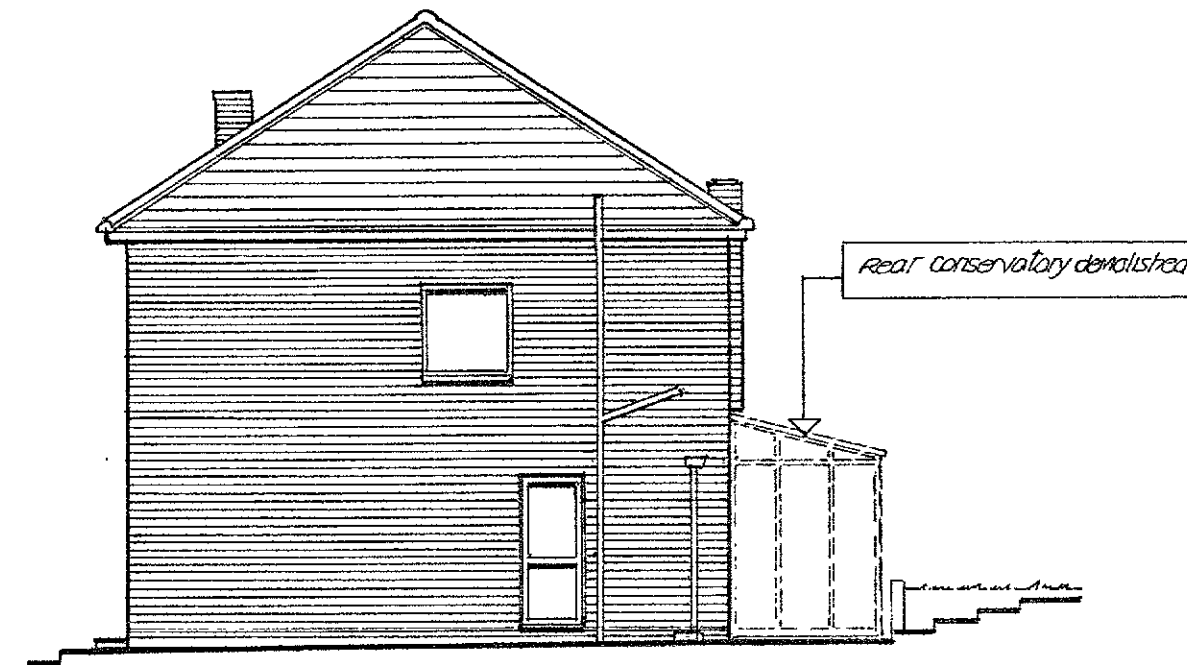


SIDE VIEW from B - B

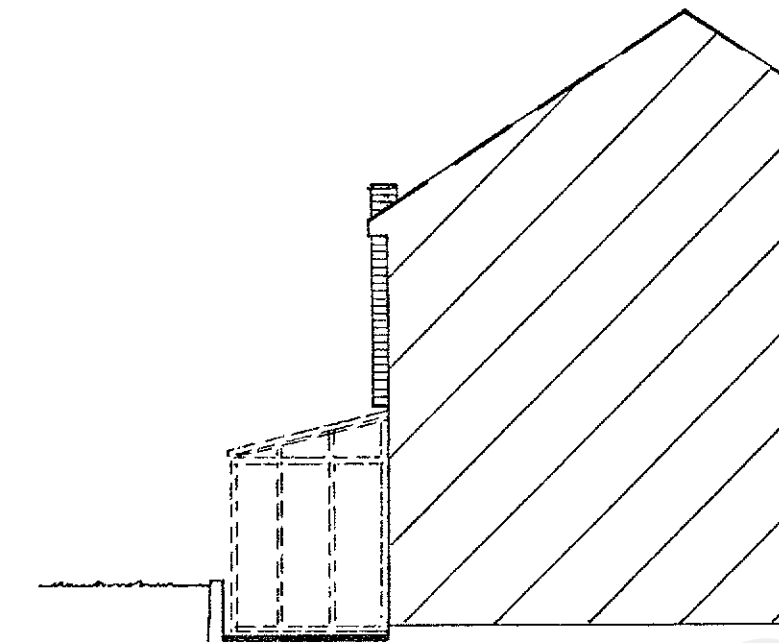


REAR VIEW




EXISTING FLOOR PLANS

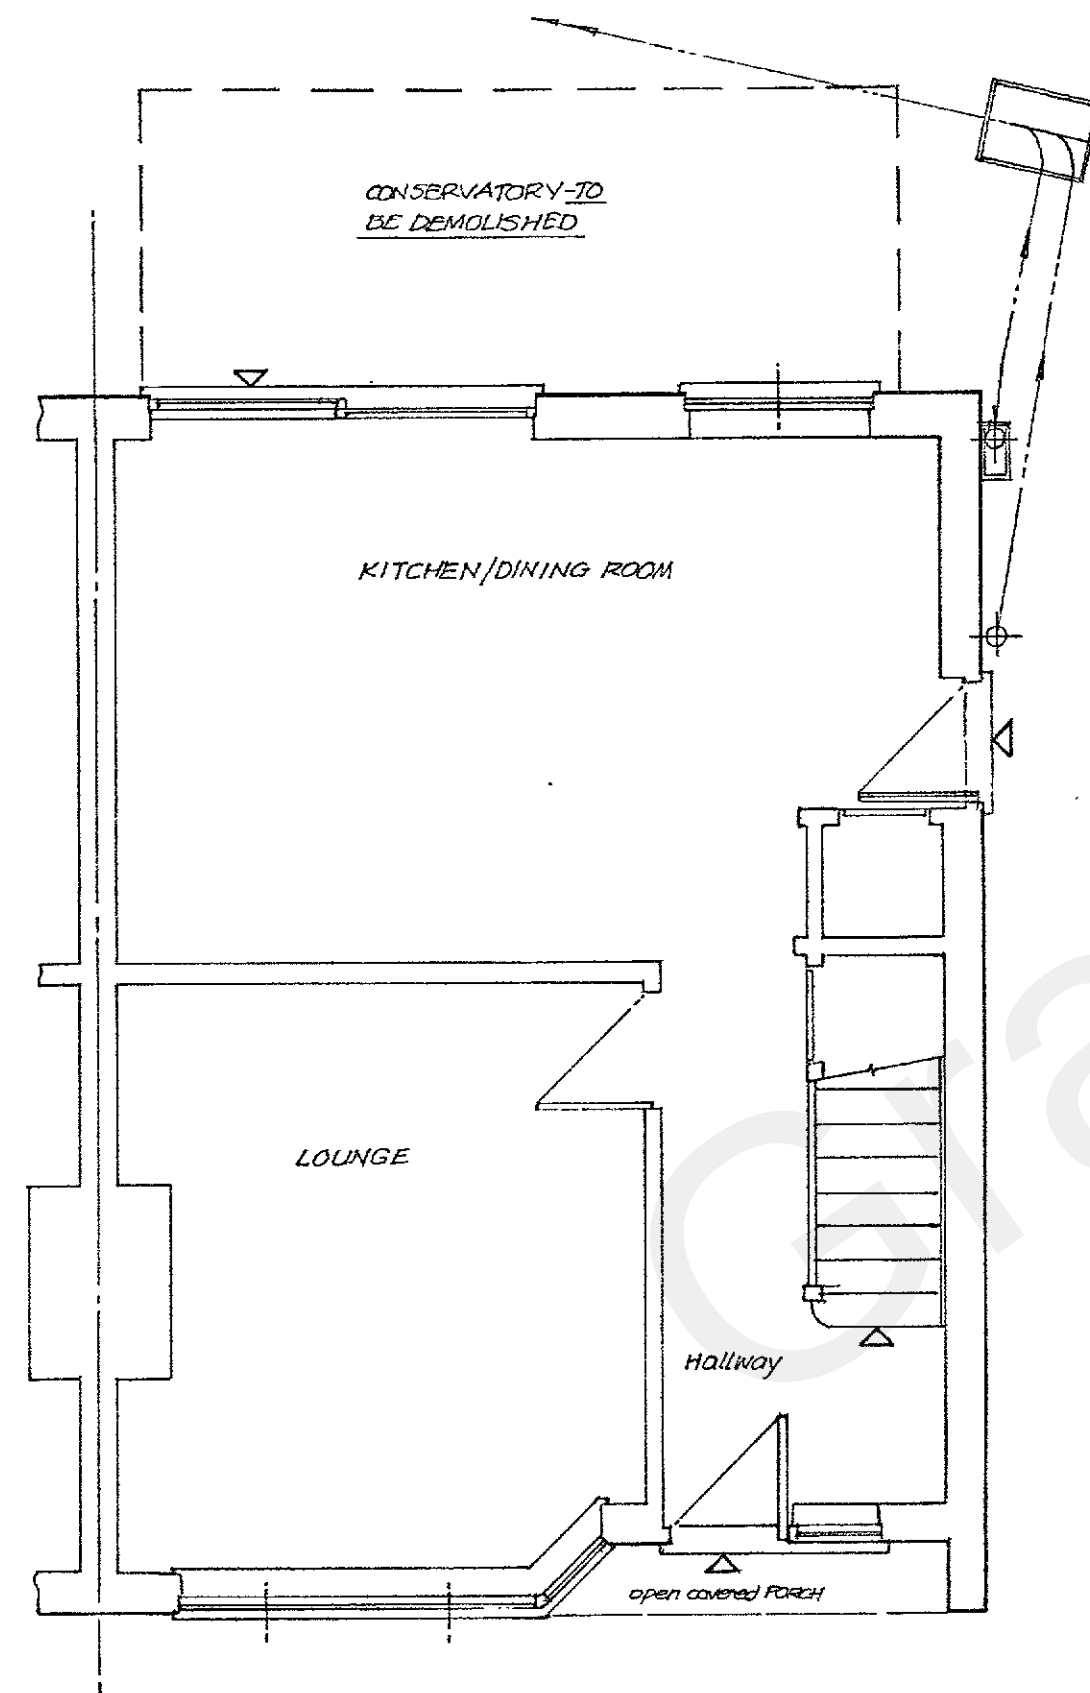

GROUND

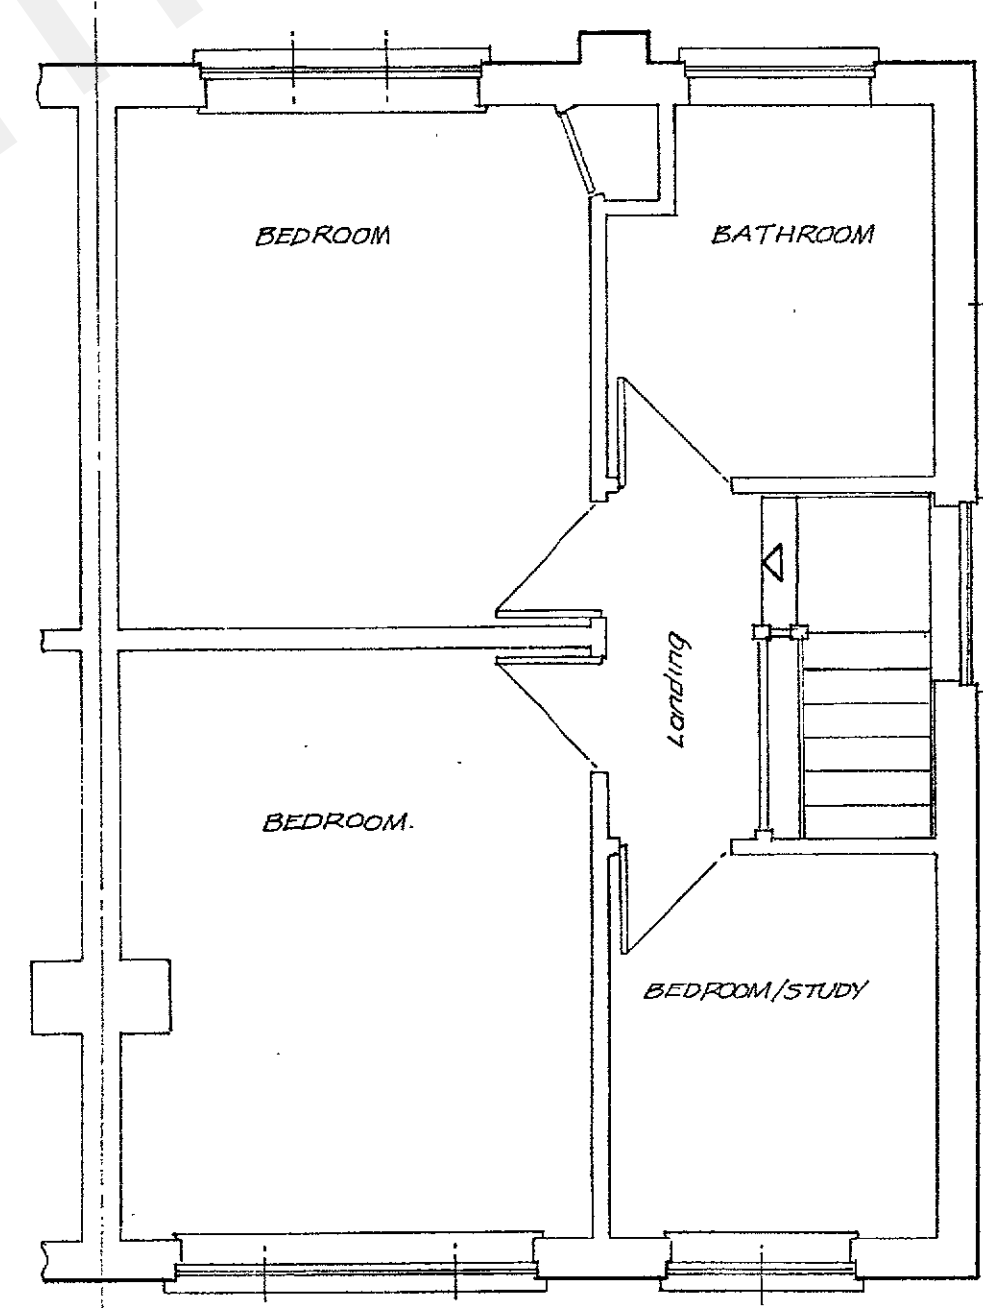

FIRST

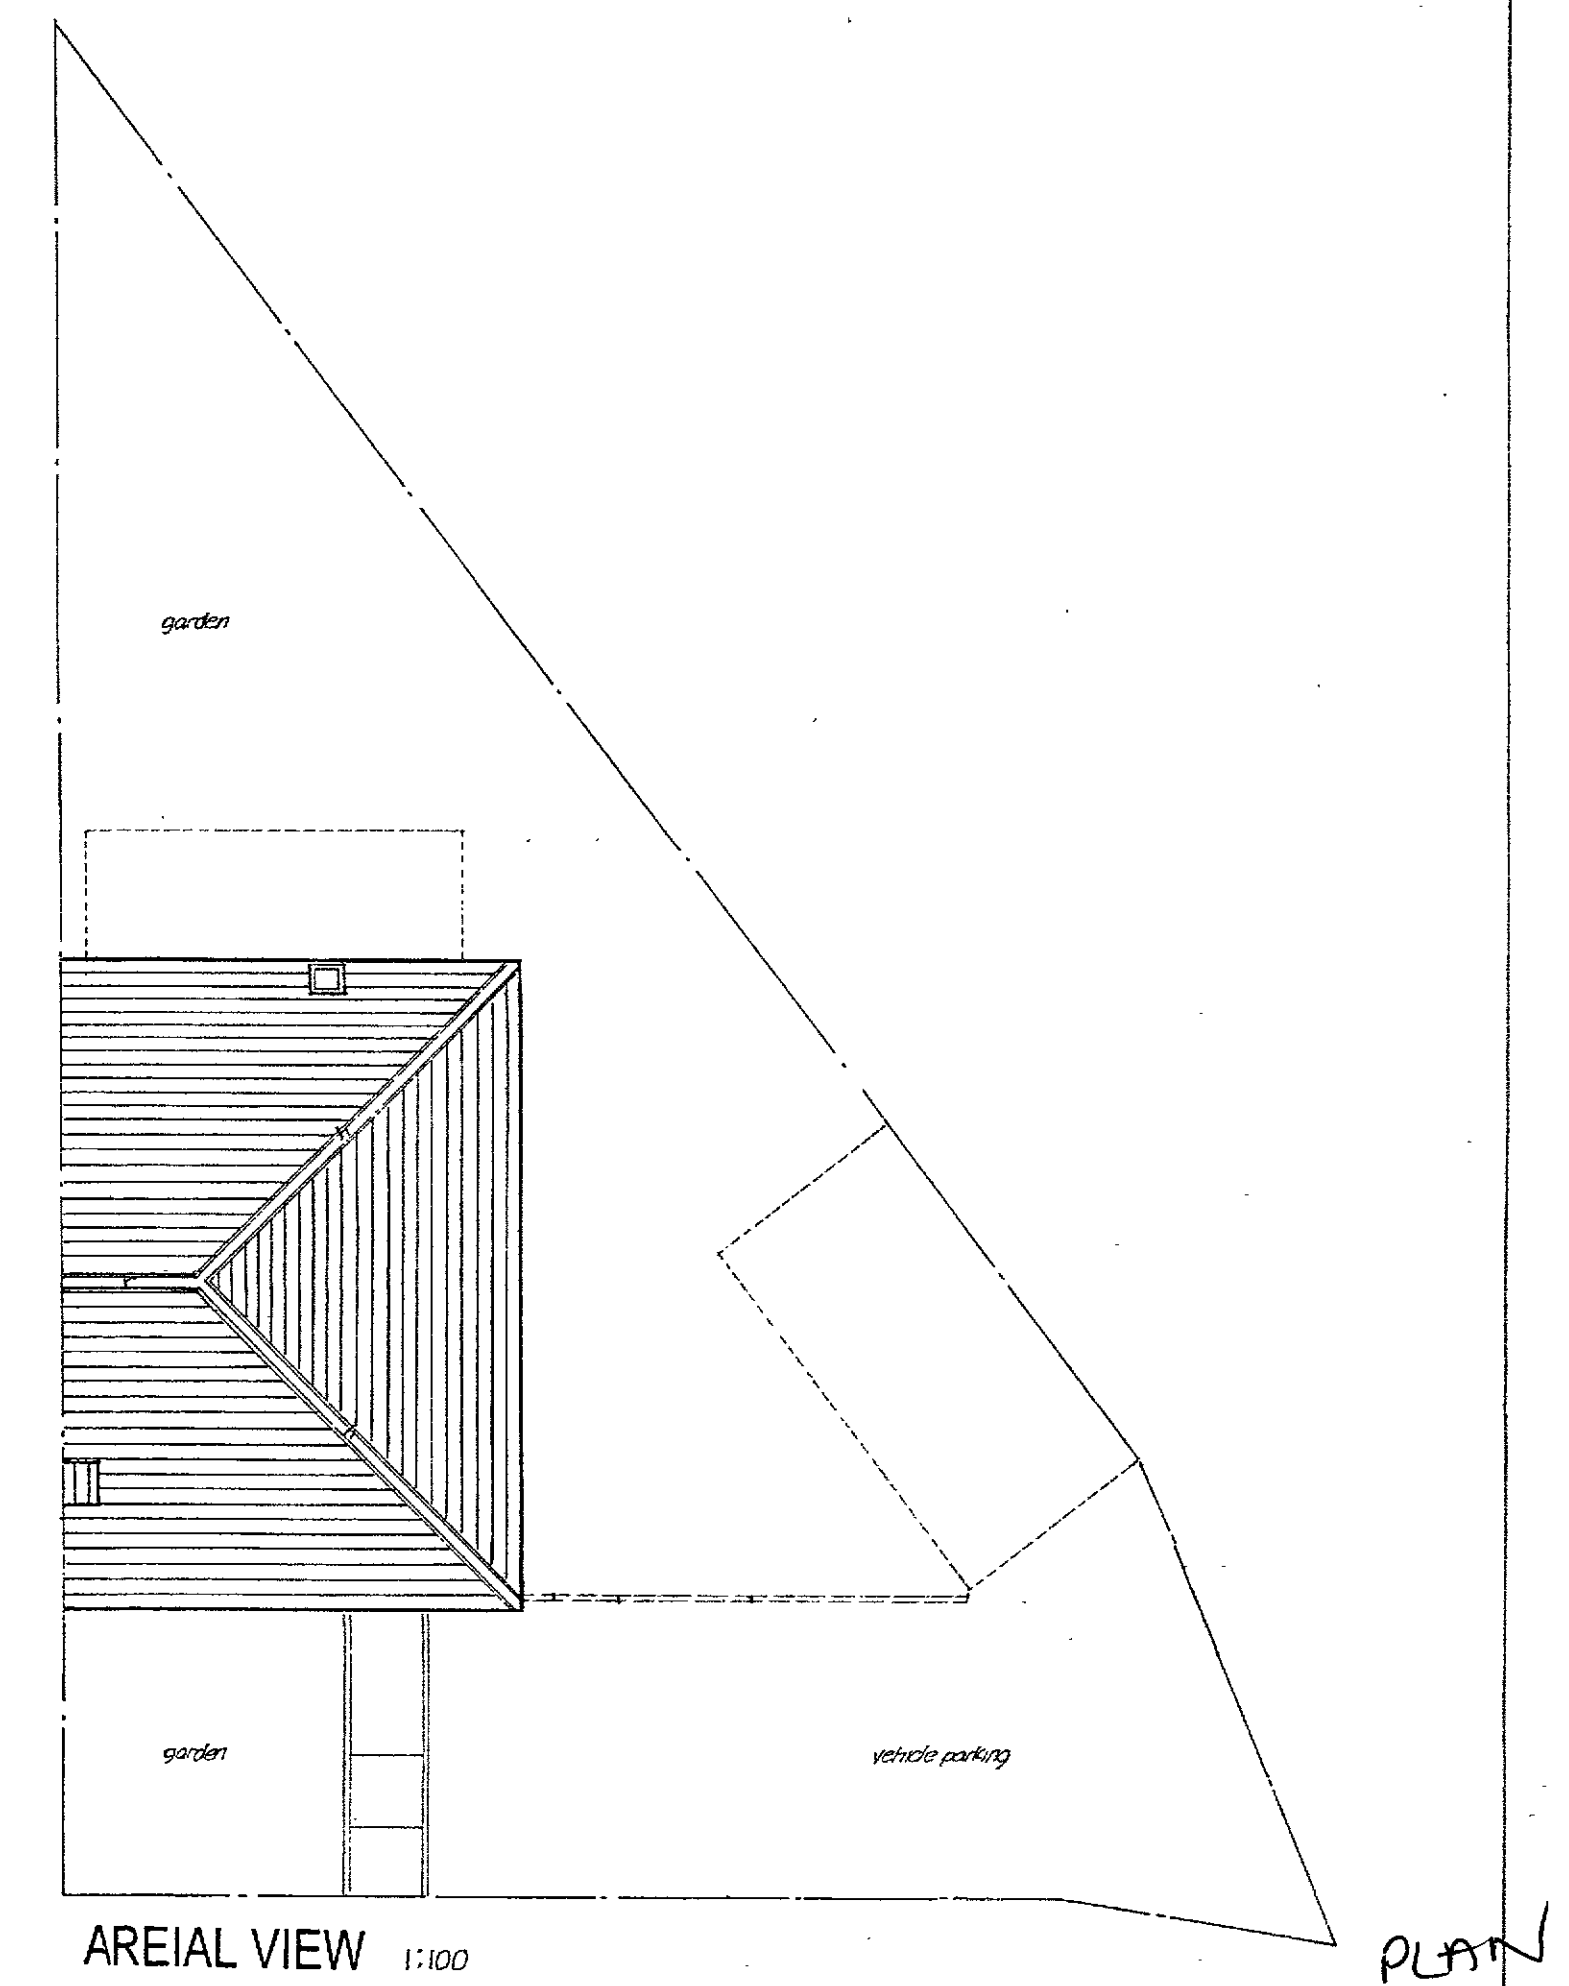

21 COLYER ROAD NORTHFLEET GRAVESEND KENT DA11 8BA		Existing ELEVATIONS and FLOOR PLANS 20220777	
MR & MRS. S. FURLONG		Proposed - TWO STOREY SIDE & SINGLE STOREY REAR EXTENSION RECEIVED 12 JUL 2022	
Scale 1:100 1:50 1:25 Date MAY 2022 Drawn by S. Saunders		BDS2208 SHEET 1 REVISION A REVISION A see design & notes shown on sheet 2	