


PROPOSED GROUND FLOOR PLAN

Scale
1:50@A3

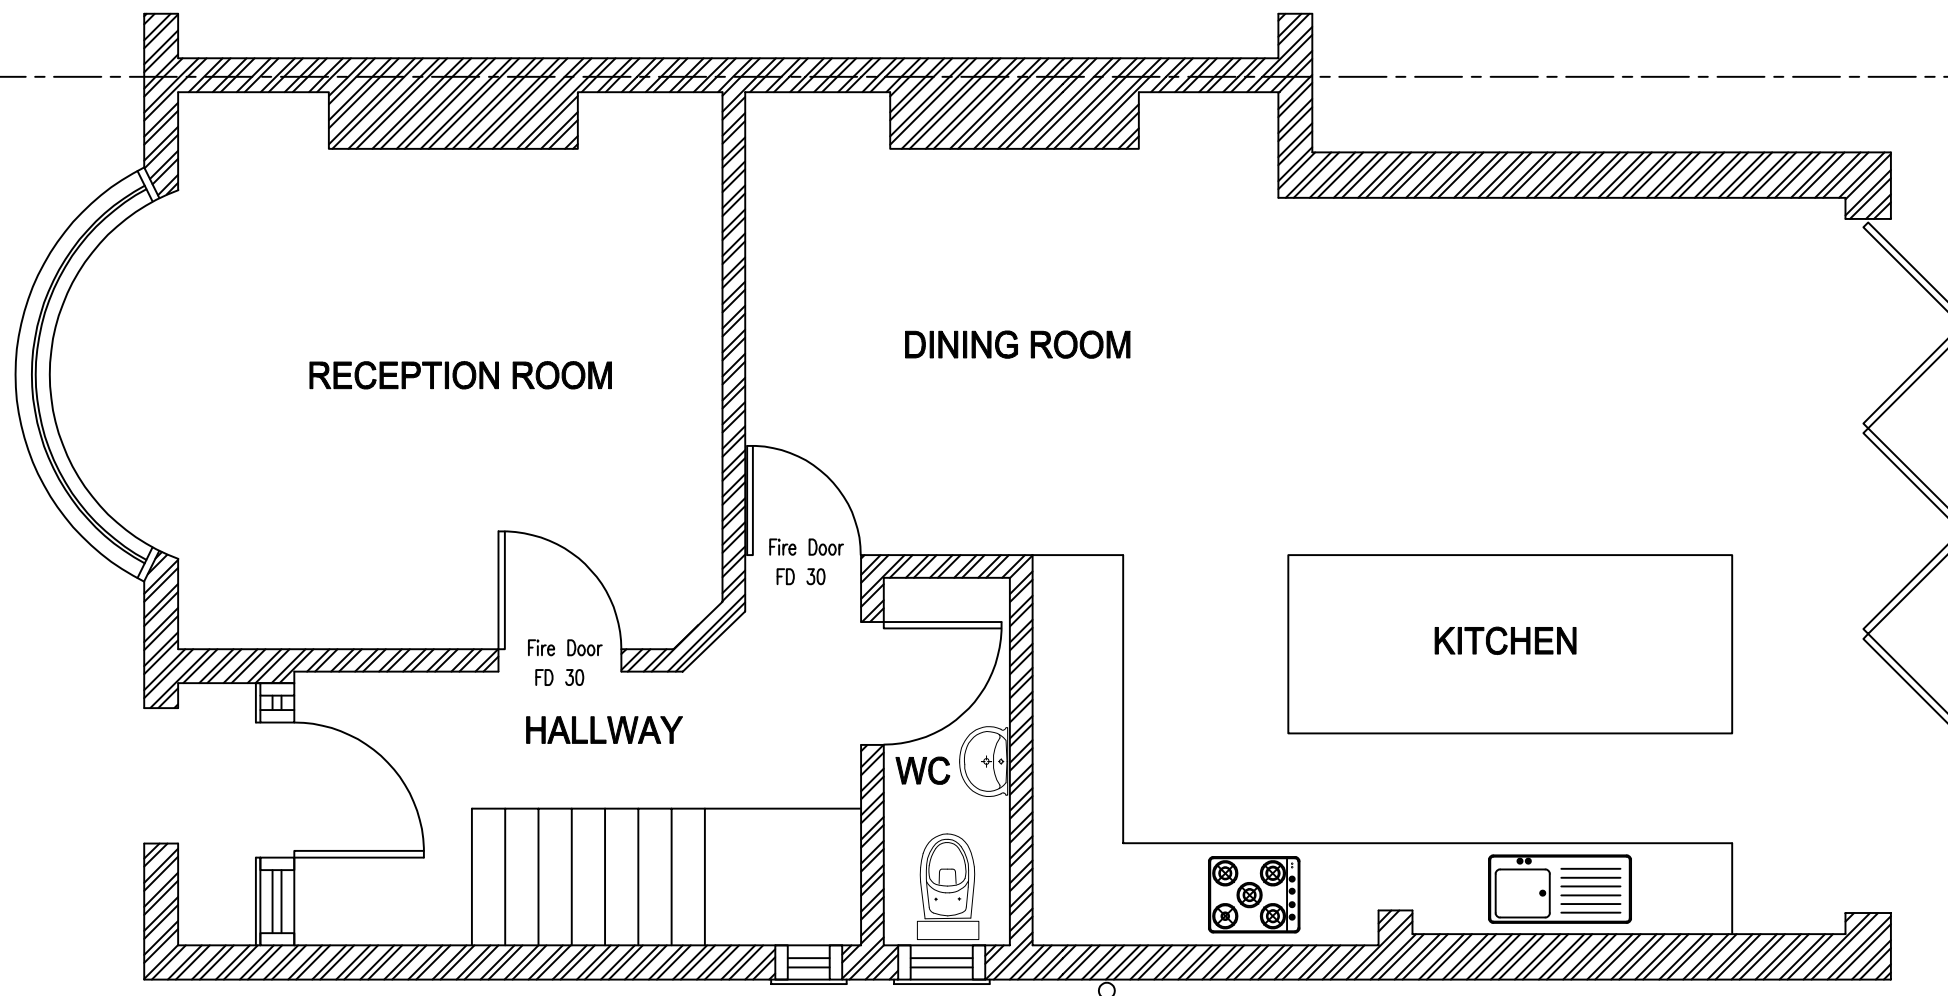

Client
Mr Olly Parker Grater
45 Dennis Road
Gravesend Kent
DA11 7NN

Drawing Title
PROPOSED GROUND FLOOR PLAN

Drawing No. 2502-005
Revision 00

Scale 1:50@A3 Date Mar 2025

Computer File No. Project No.

Description Initial Rev Date

Drawn By Raj Bhatti Checked By

Coordinated By Approved By