


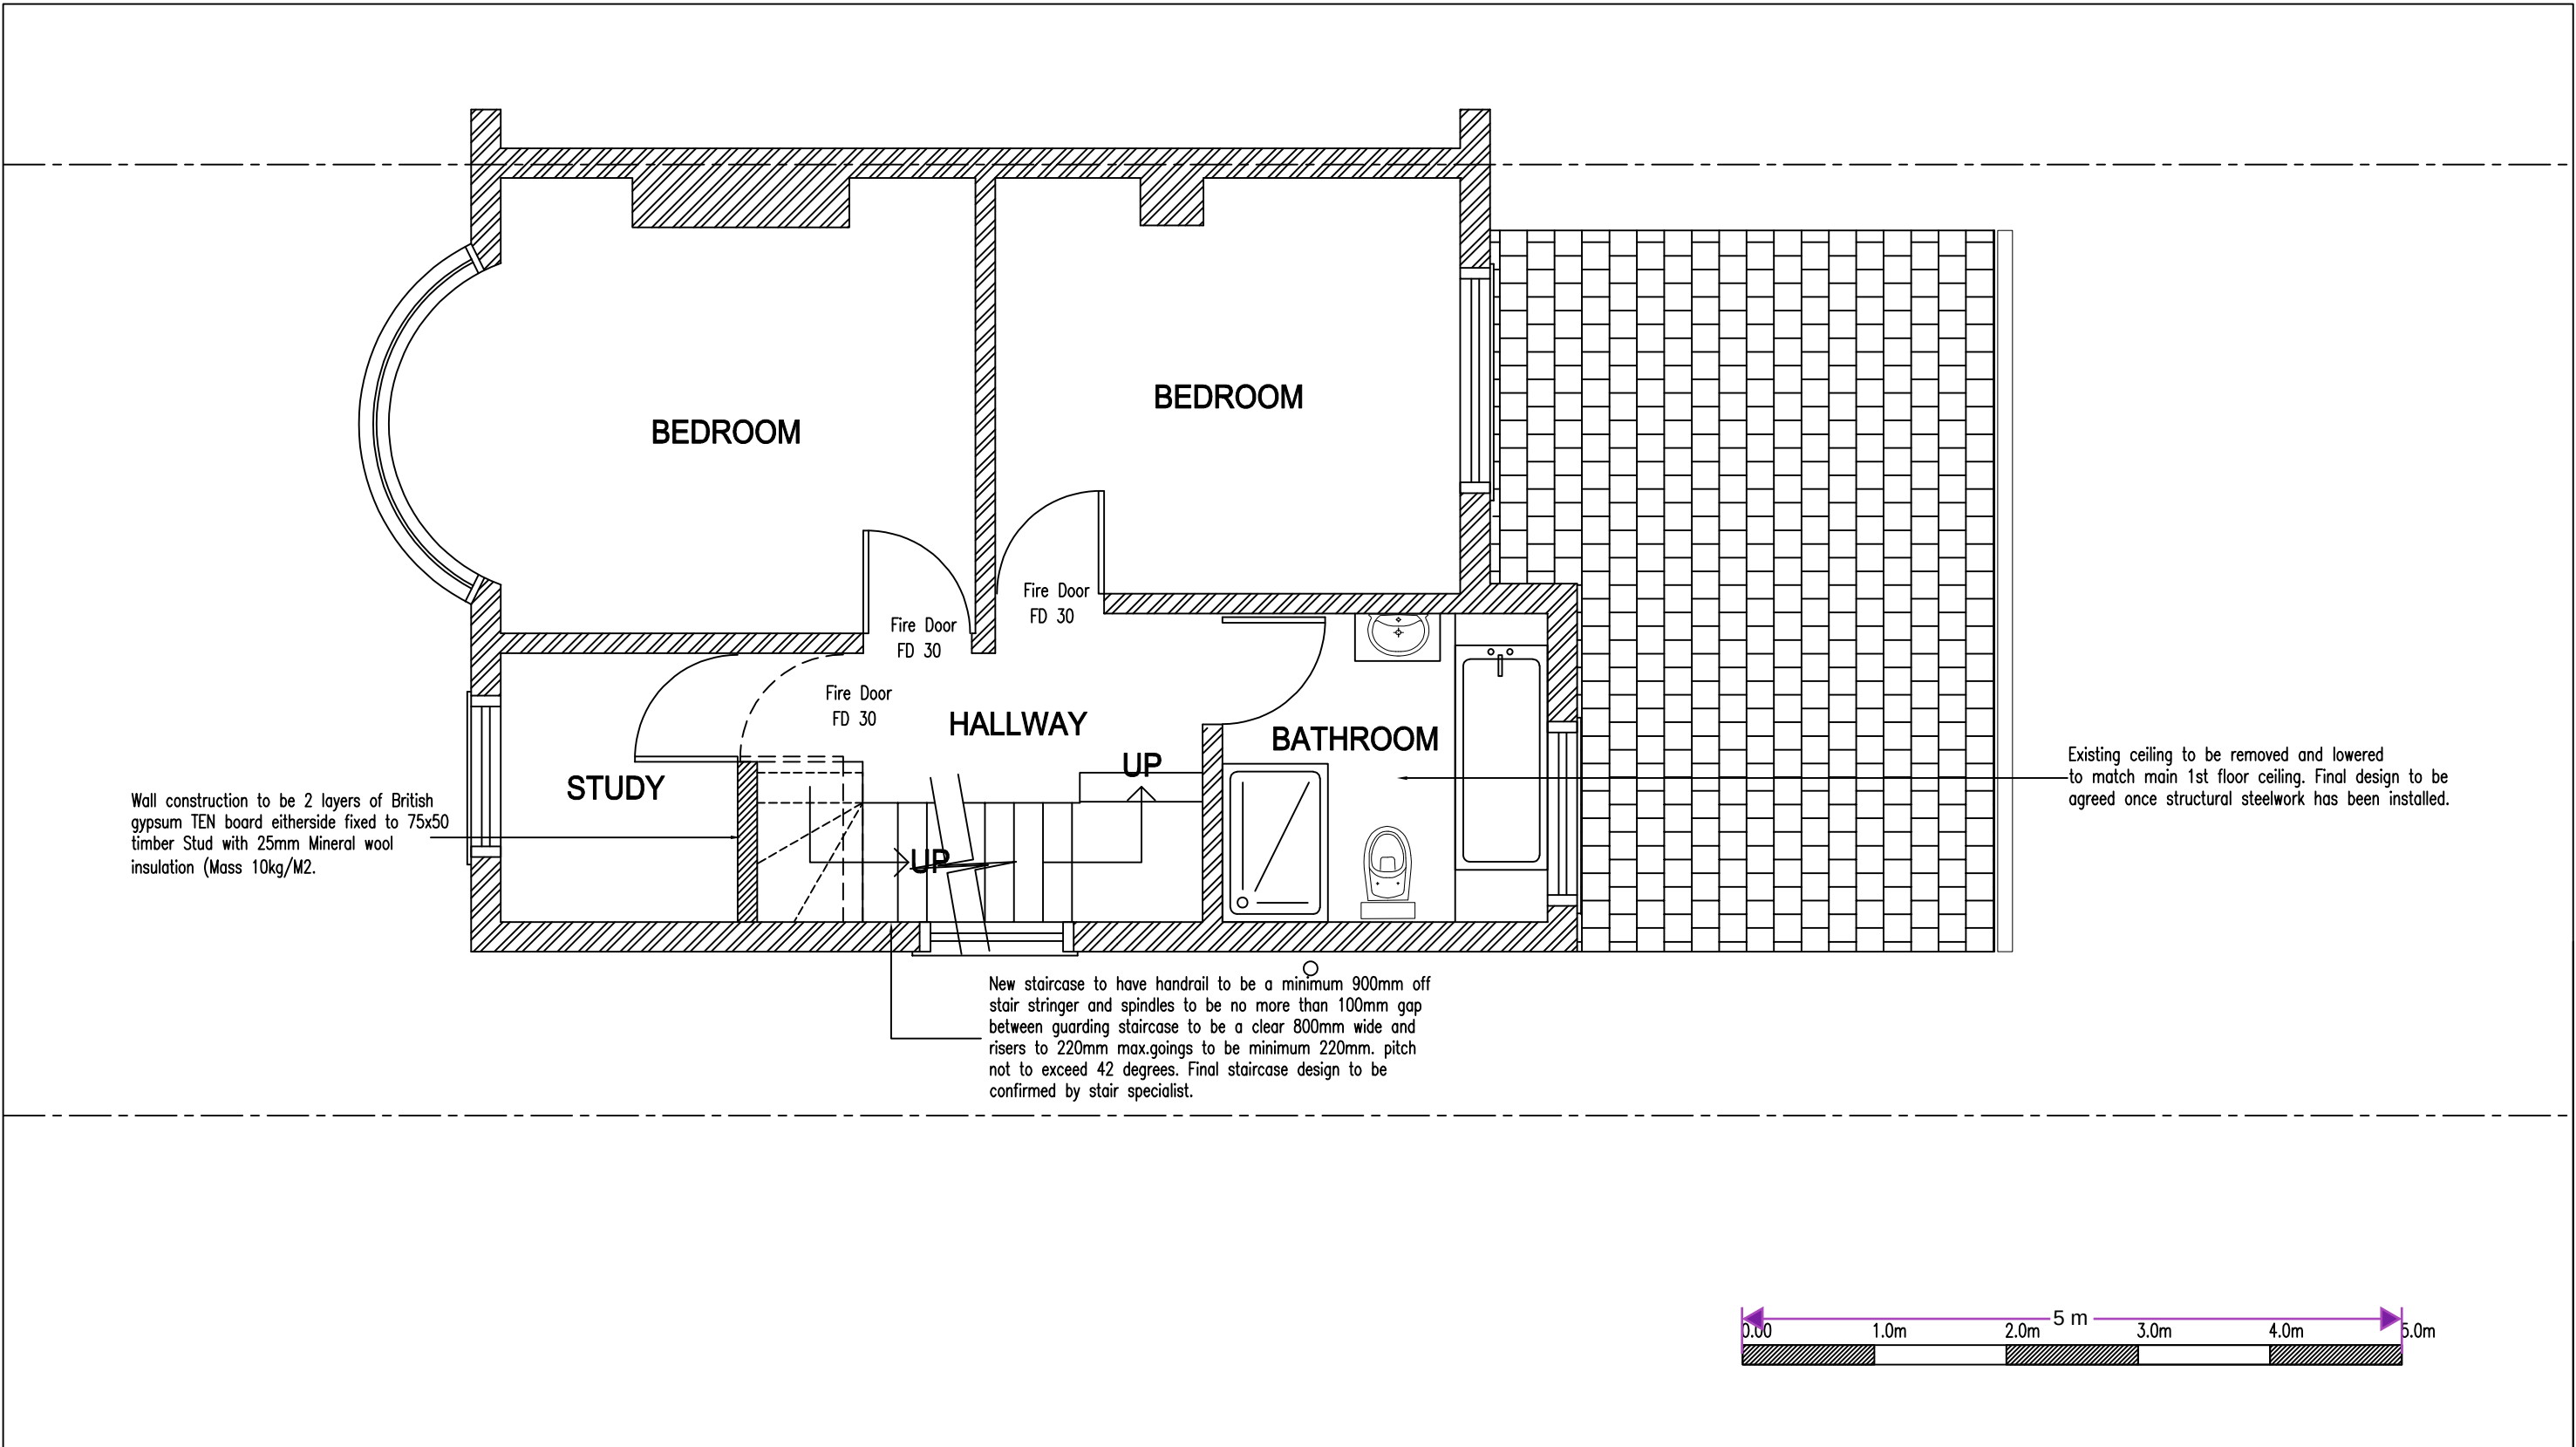

PROPOSED FIRST FLOOR PLAN										Scale			
										1:50@A3			
	Client Mr Olly Parker Grater 45 Dennis Road Gravesend Kent DA11 7NN	Drawing Title PROPOSED FIRST FLOOR PLAN						Drawing No.			Revision		
								2502-006			00		
								Scale		1:50@A3	Date		Mar 2025
								Computer File No.		Project No.			
			Description		Initial	Rev	Date	Drawn By		Raj Bhatti		Checked By	
						Coordinated By		Approved By					