


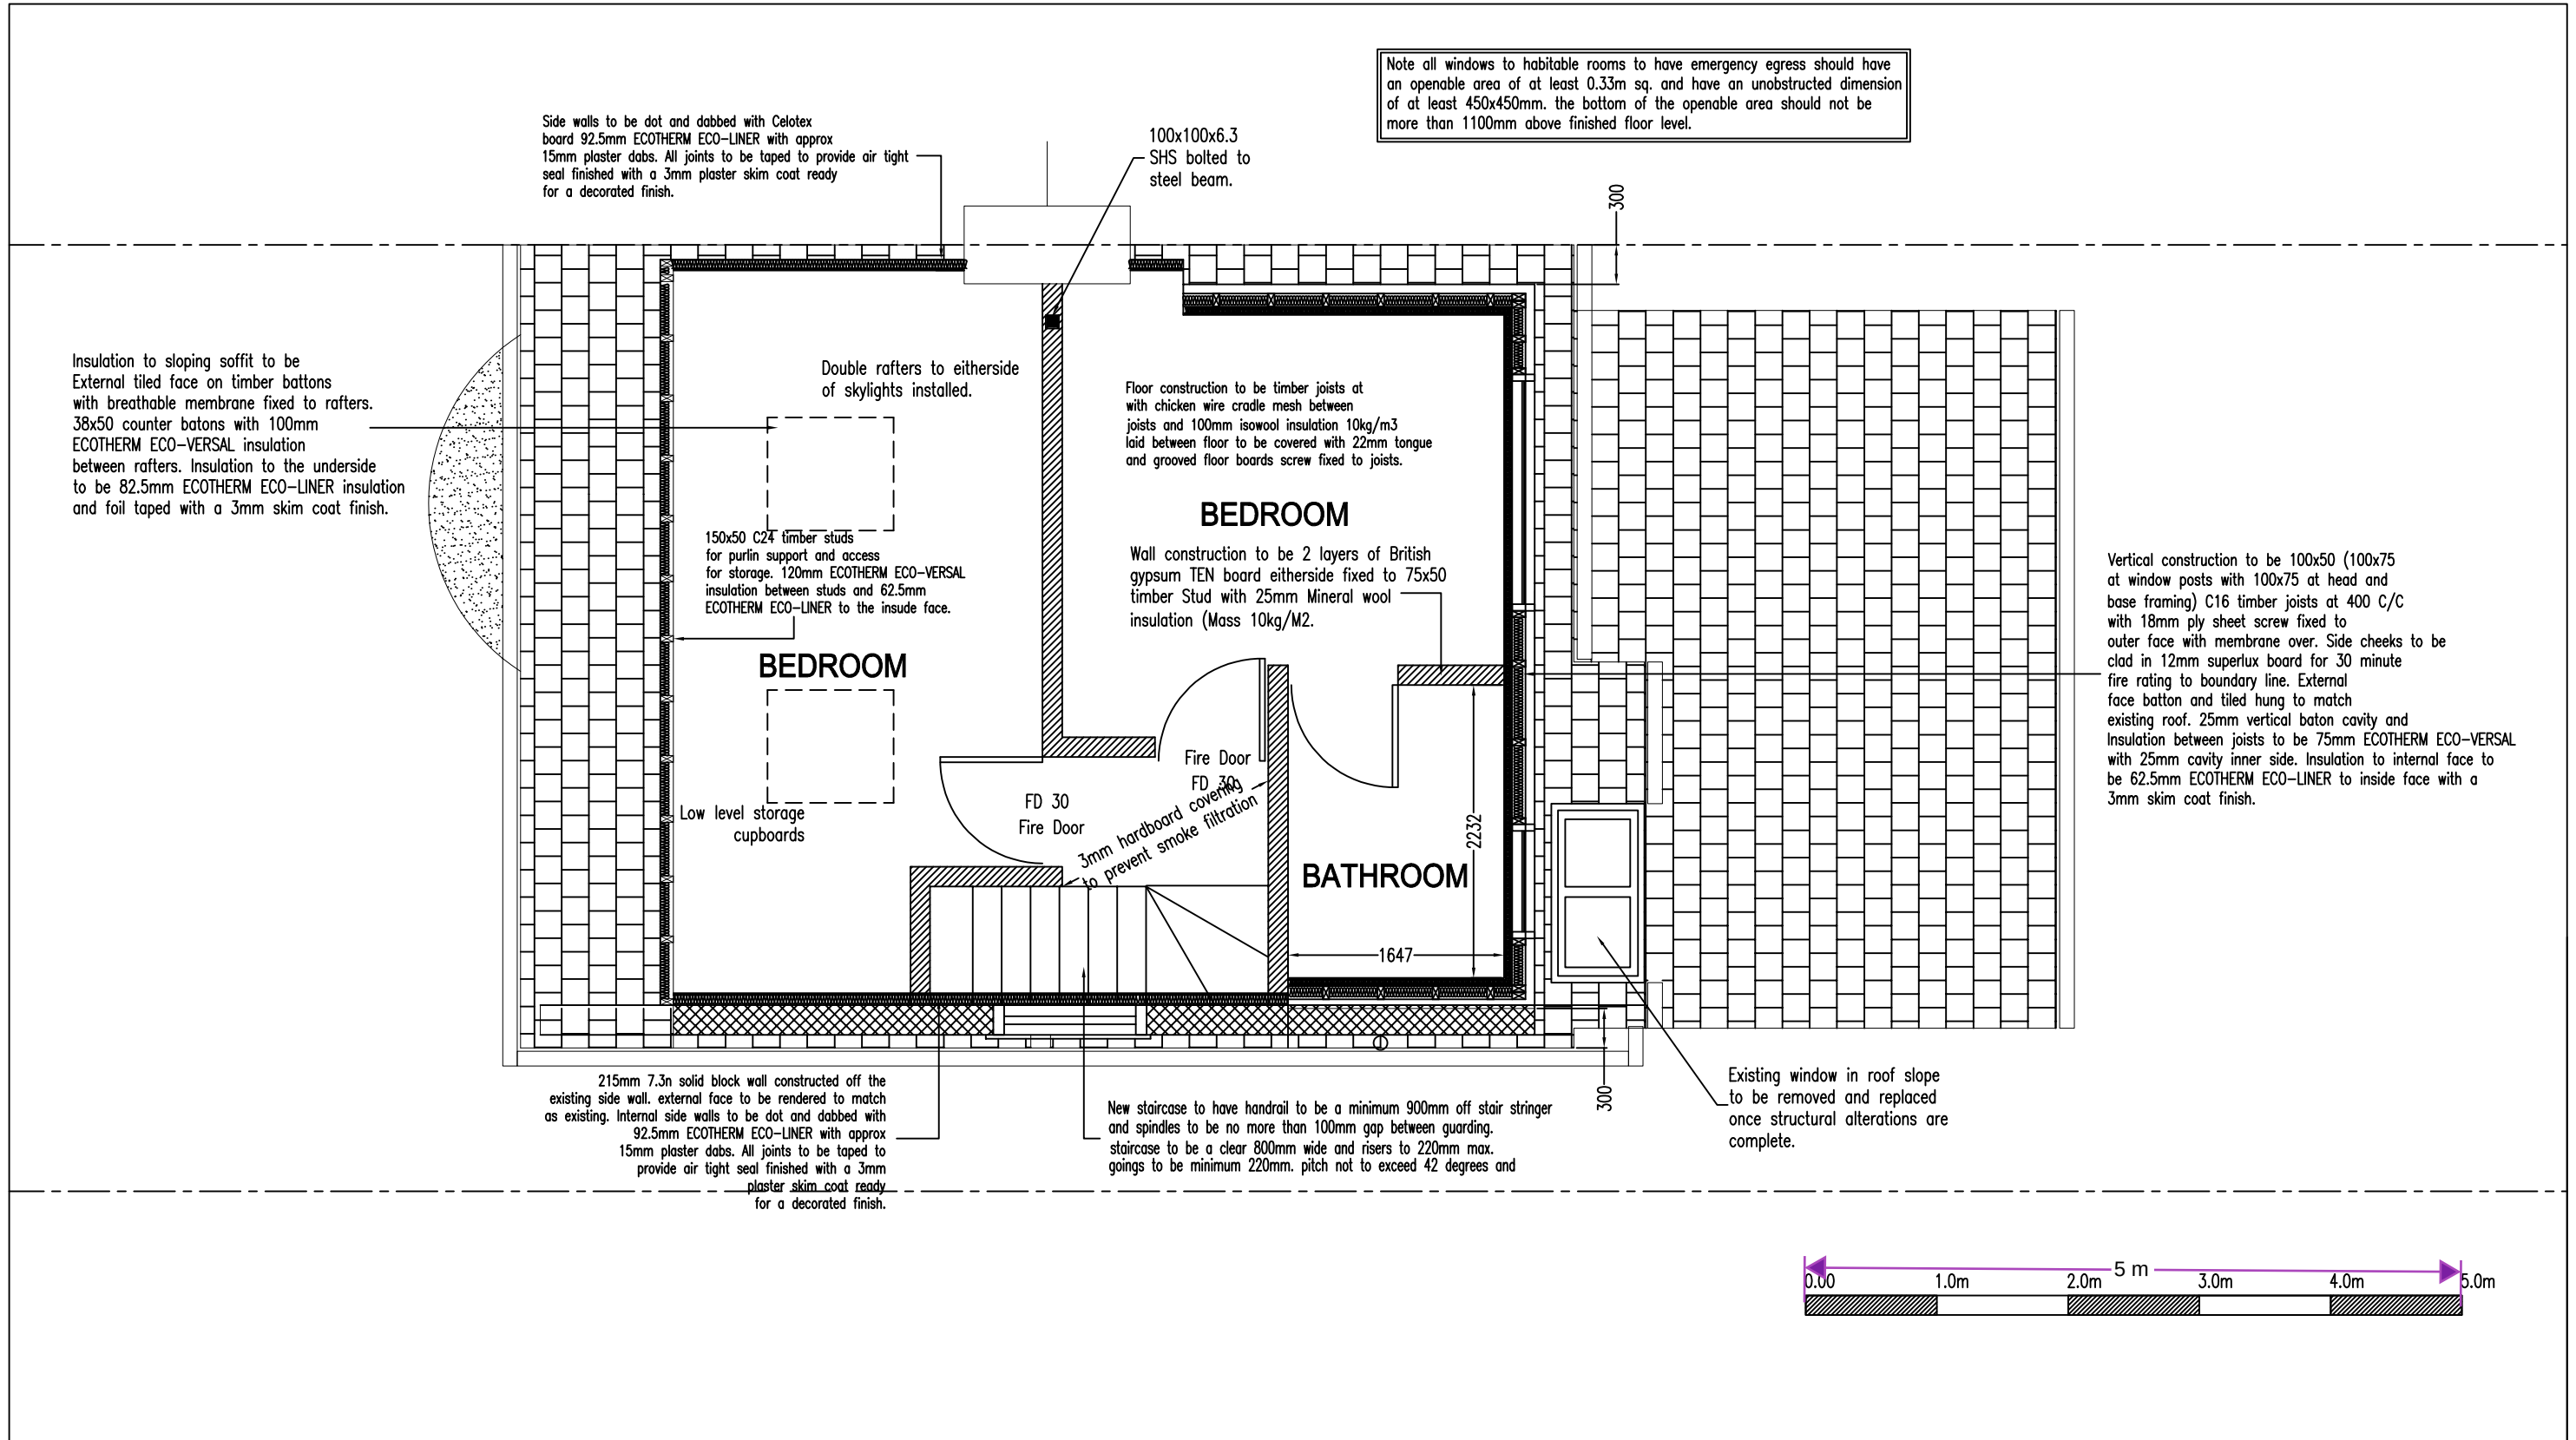

PROPOSED SECOND FLOOR PLAN

Scale	
1:50@A3	

	Client Mr Olly Parker Grater 45 Dennis Road Gravesend Kent DA11 7NN	Drawing Title PROPOSED SECOND FLOOR PLAN					Drawing No.	Revision
							2502-008	00
							Scale 1:50@A3	Date Mar 2025
							Computer File No.	Project No.
			Description	Initial	Rev	Date	Drawn By Raj Bhatti	Checked By
							Coordinated By	Approved By