


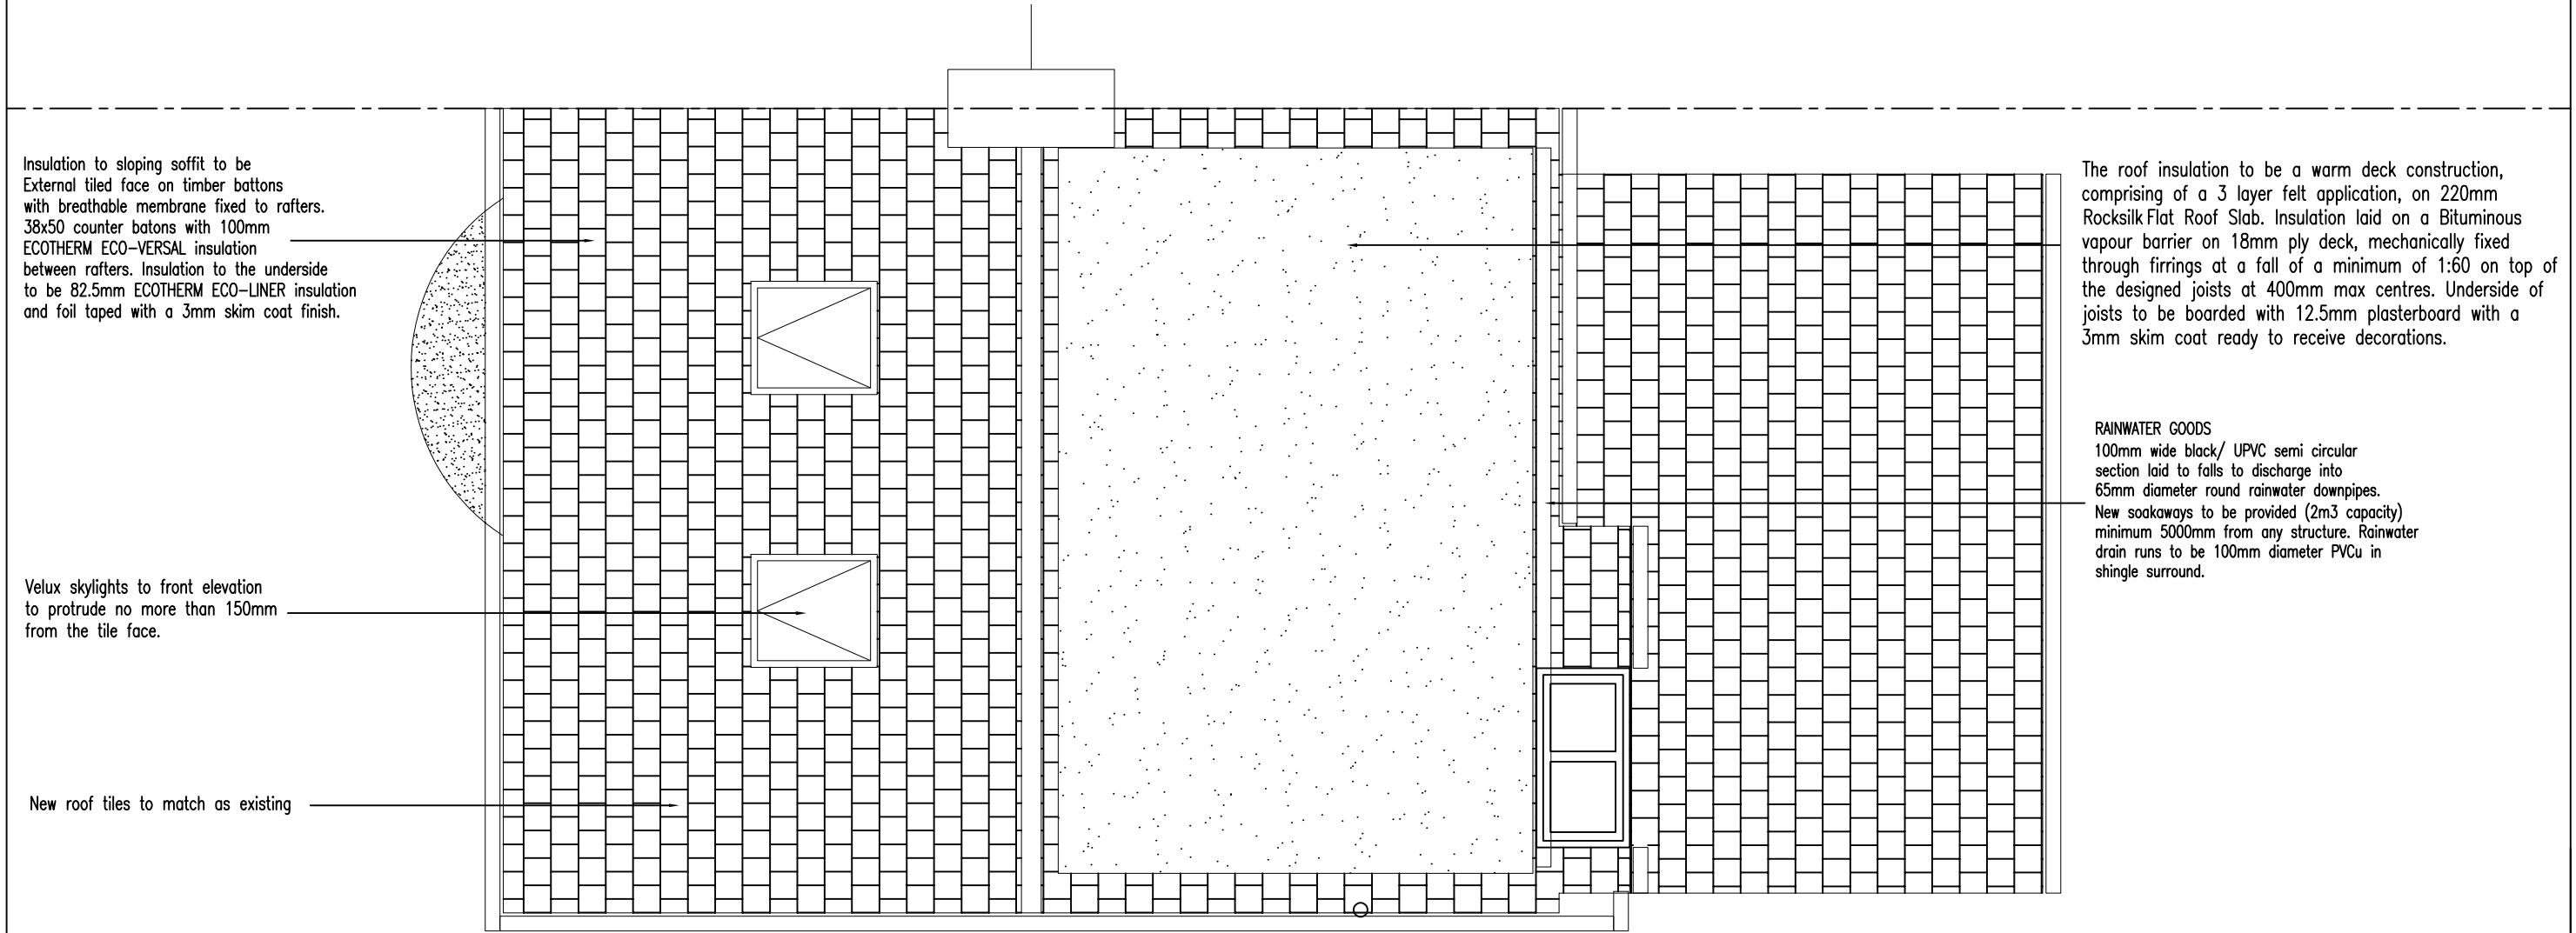

PROPOSED ROOF PLAN										Scale	
										1:50@A3	
	Client Mr Olly Parker Grater 45 Dennis Road Gravesend Kent DA11 7NN	Drawing Title PROPOSED ROOF PLAN						Drawing No.		Revision	
								2502-010		00	
								Scale 1:50@A3		Date Mar 2025	
								Computer File No.		Project No.	
			Description		Initial	Rev	Date	Drawn By Raj Bhatti		Checked By	
							Coordinated By		Approved By		