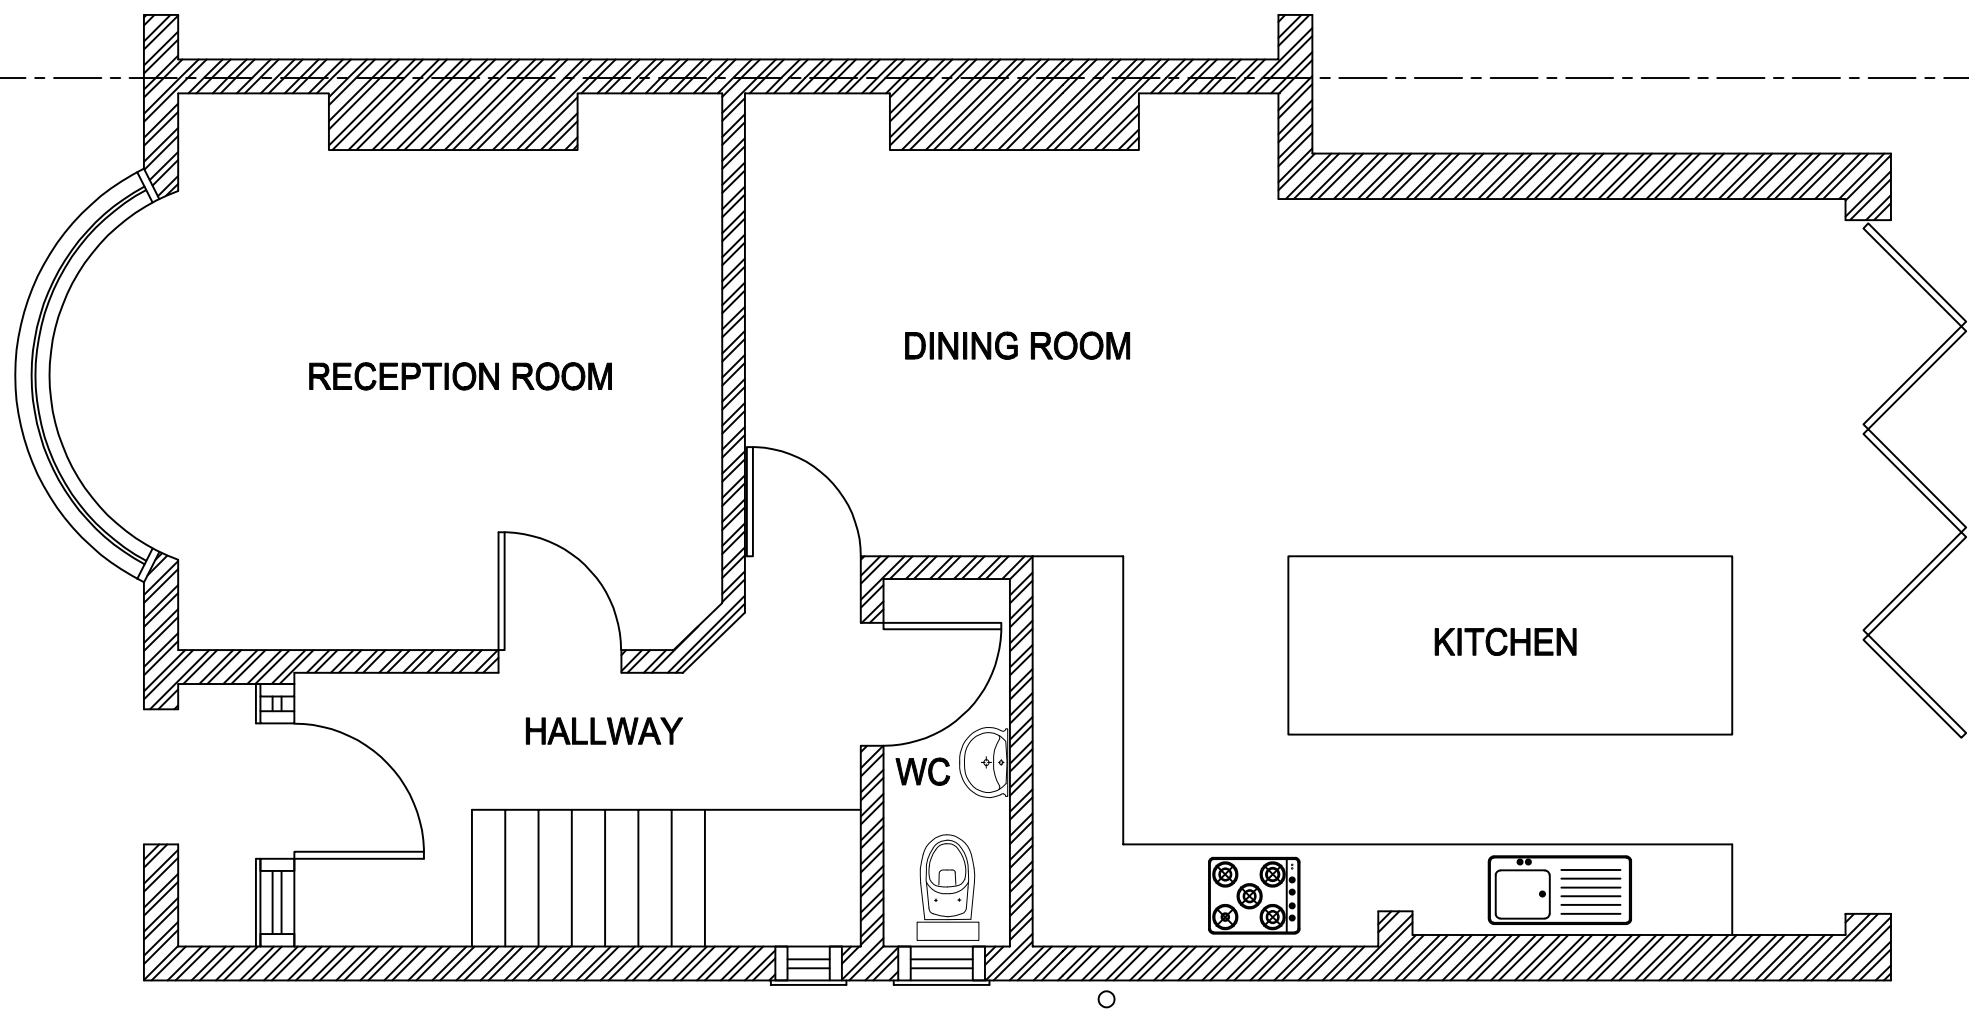


EXISTING GROUND FLOOR PLAN

Scale	
1:50@A3	

	Client Mr Olly Parker Grater 45 Dennis Road Gravesend Kent DA11 7NN	Drawing Title EXISTING GROUND FLOOR PLAN					Drawing No.		Revision	
							2502-001		00	
							Scale	1:50@A3	Date	Mar 2025
							Computer File No.		Project No.	
			Description		Initial	Rev	Date	Drawn By		Checked By
									Coordinated By	