


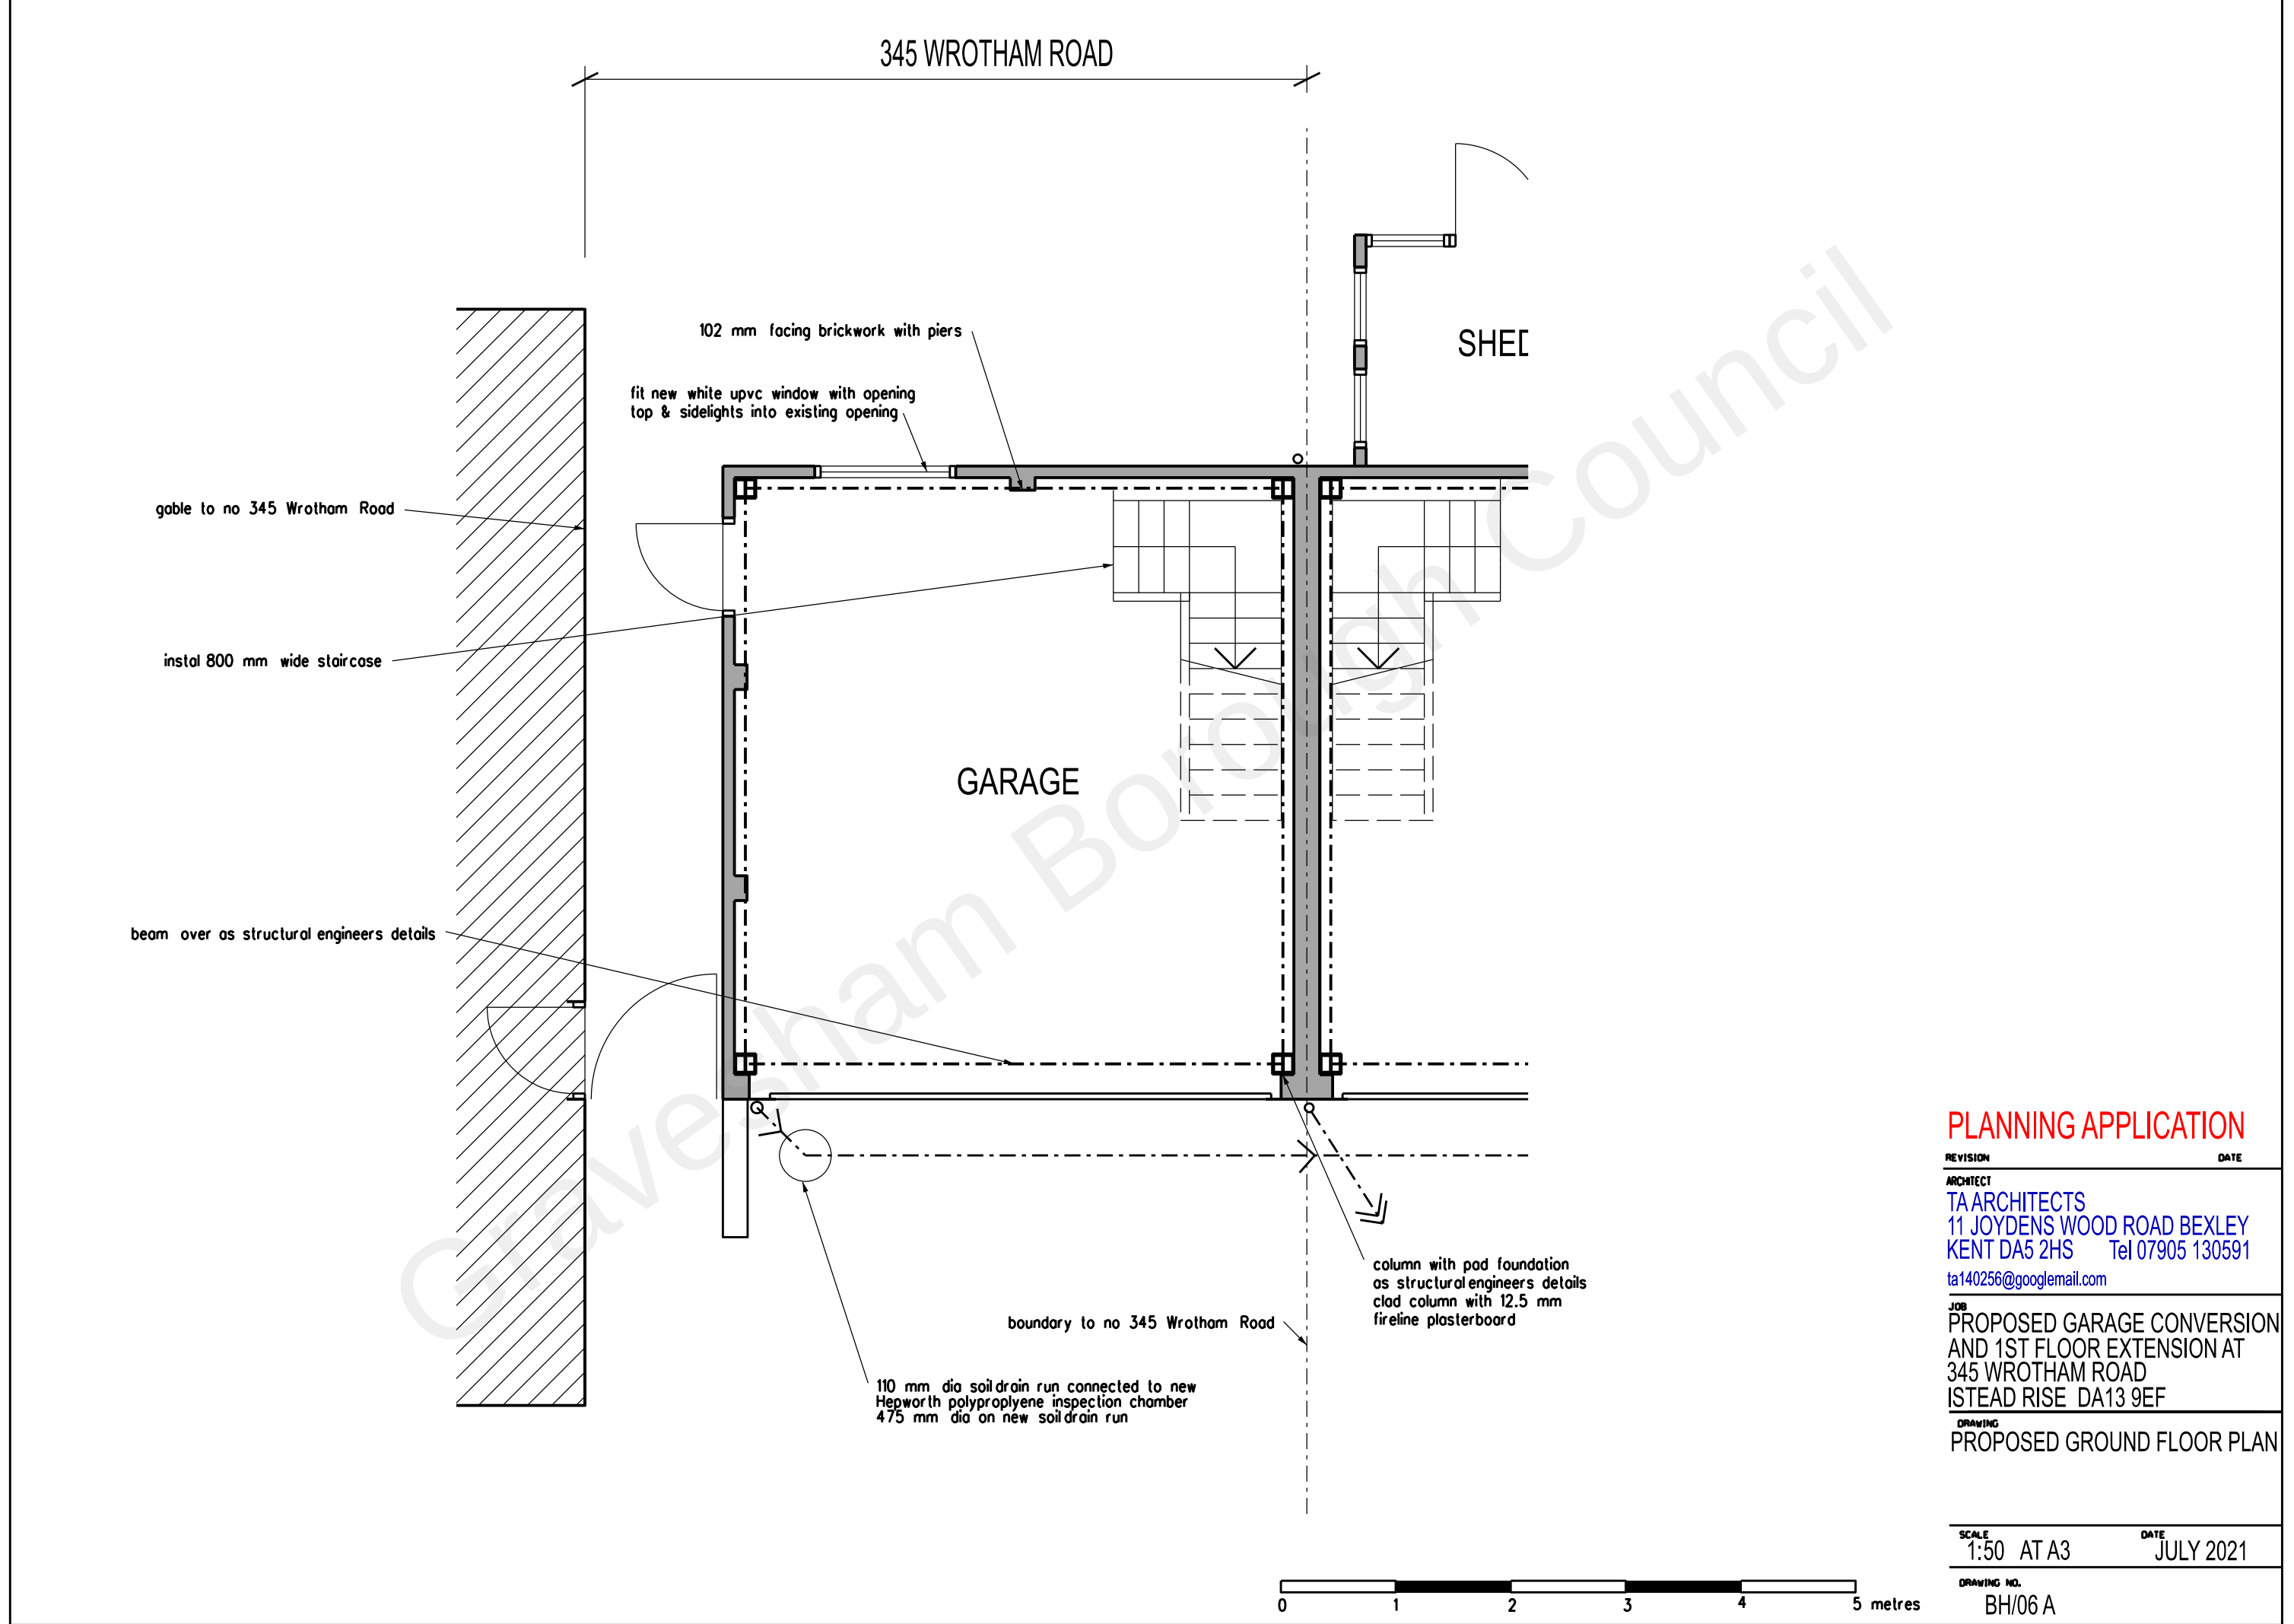

gable to no 345 Wrotham Road

instal 800 mm wide staircase

beam over as structural engineers details

102 mm facing brickwork with piers

fit new white upvc window with opening top & sidelights into existing opening

SHEI

GARAGE

boundary to no 345 Wrotham Road

110 mm dia soil drain run connected to new Hepworth polypropylene inspection chamber
475 mm dia on new soil drain run

column with pad foundation as structural engineers details
clad column with 12.5 mm fireline plasterboard

PLANNING APPLICATION

REVISION DATE

ARCHITECT
TA ARCHITECTS
11 JOYDENS WOOD ROAD BEXLEY
KENT DA5 2HS Tel 07905 130591
ta140256@googlemail.com

JOB
PROPOSED GARAGE CONVERSION
AND 1ST FLOOR EXTENSION AT
345 WROTHAM ROAD
ISTEAD RISE DA13 9EF

DRAWING
PROPOSED GROUND FLOOR PLAN

SCALE 1:50 AT A3 DATE JULY 2021

DRAWING NO.
BH/06 A