


GRASS

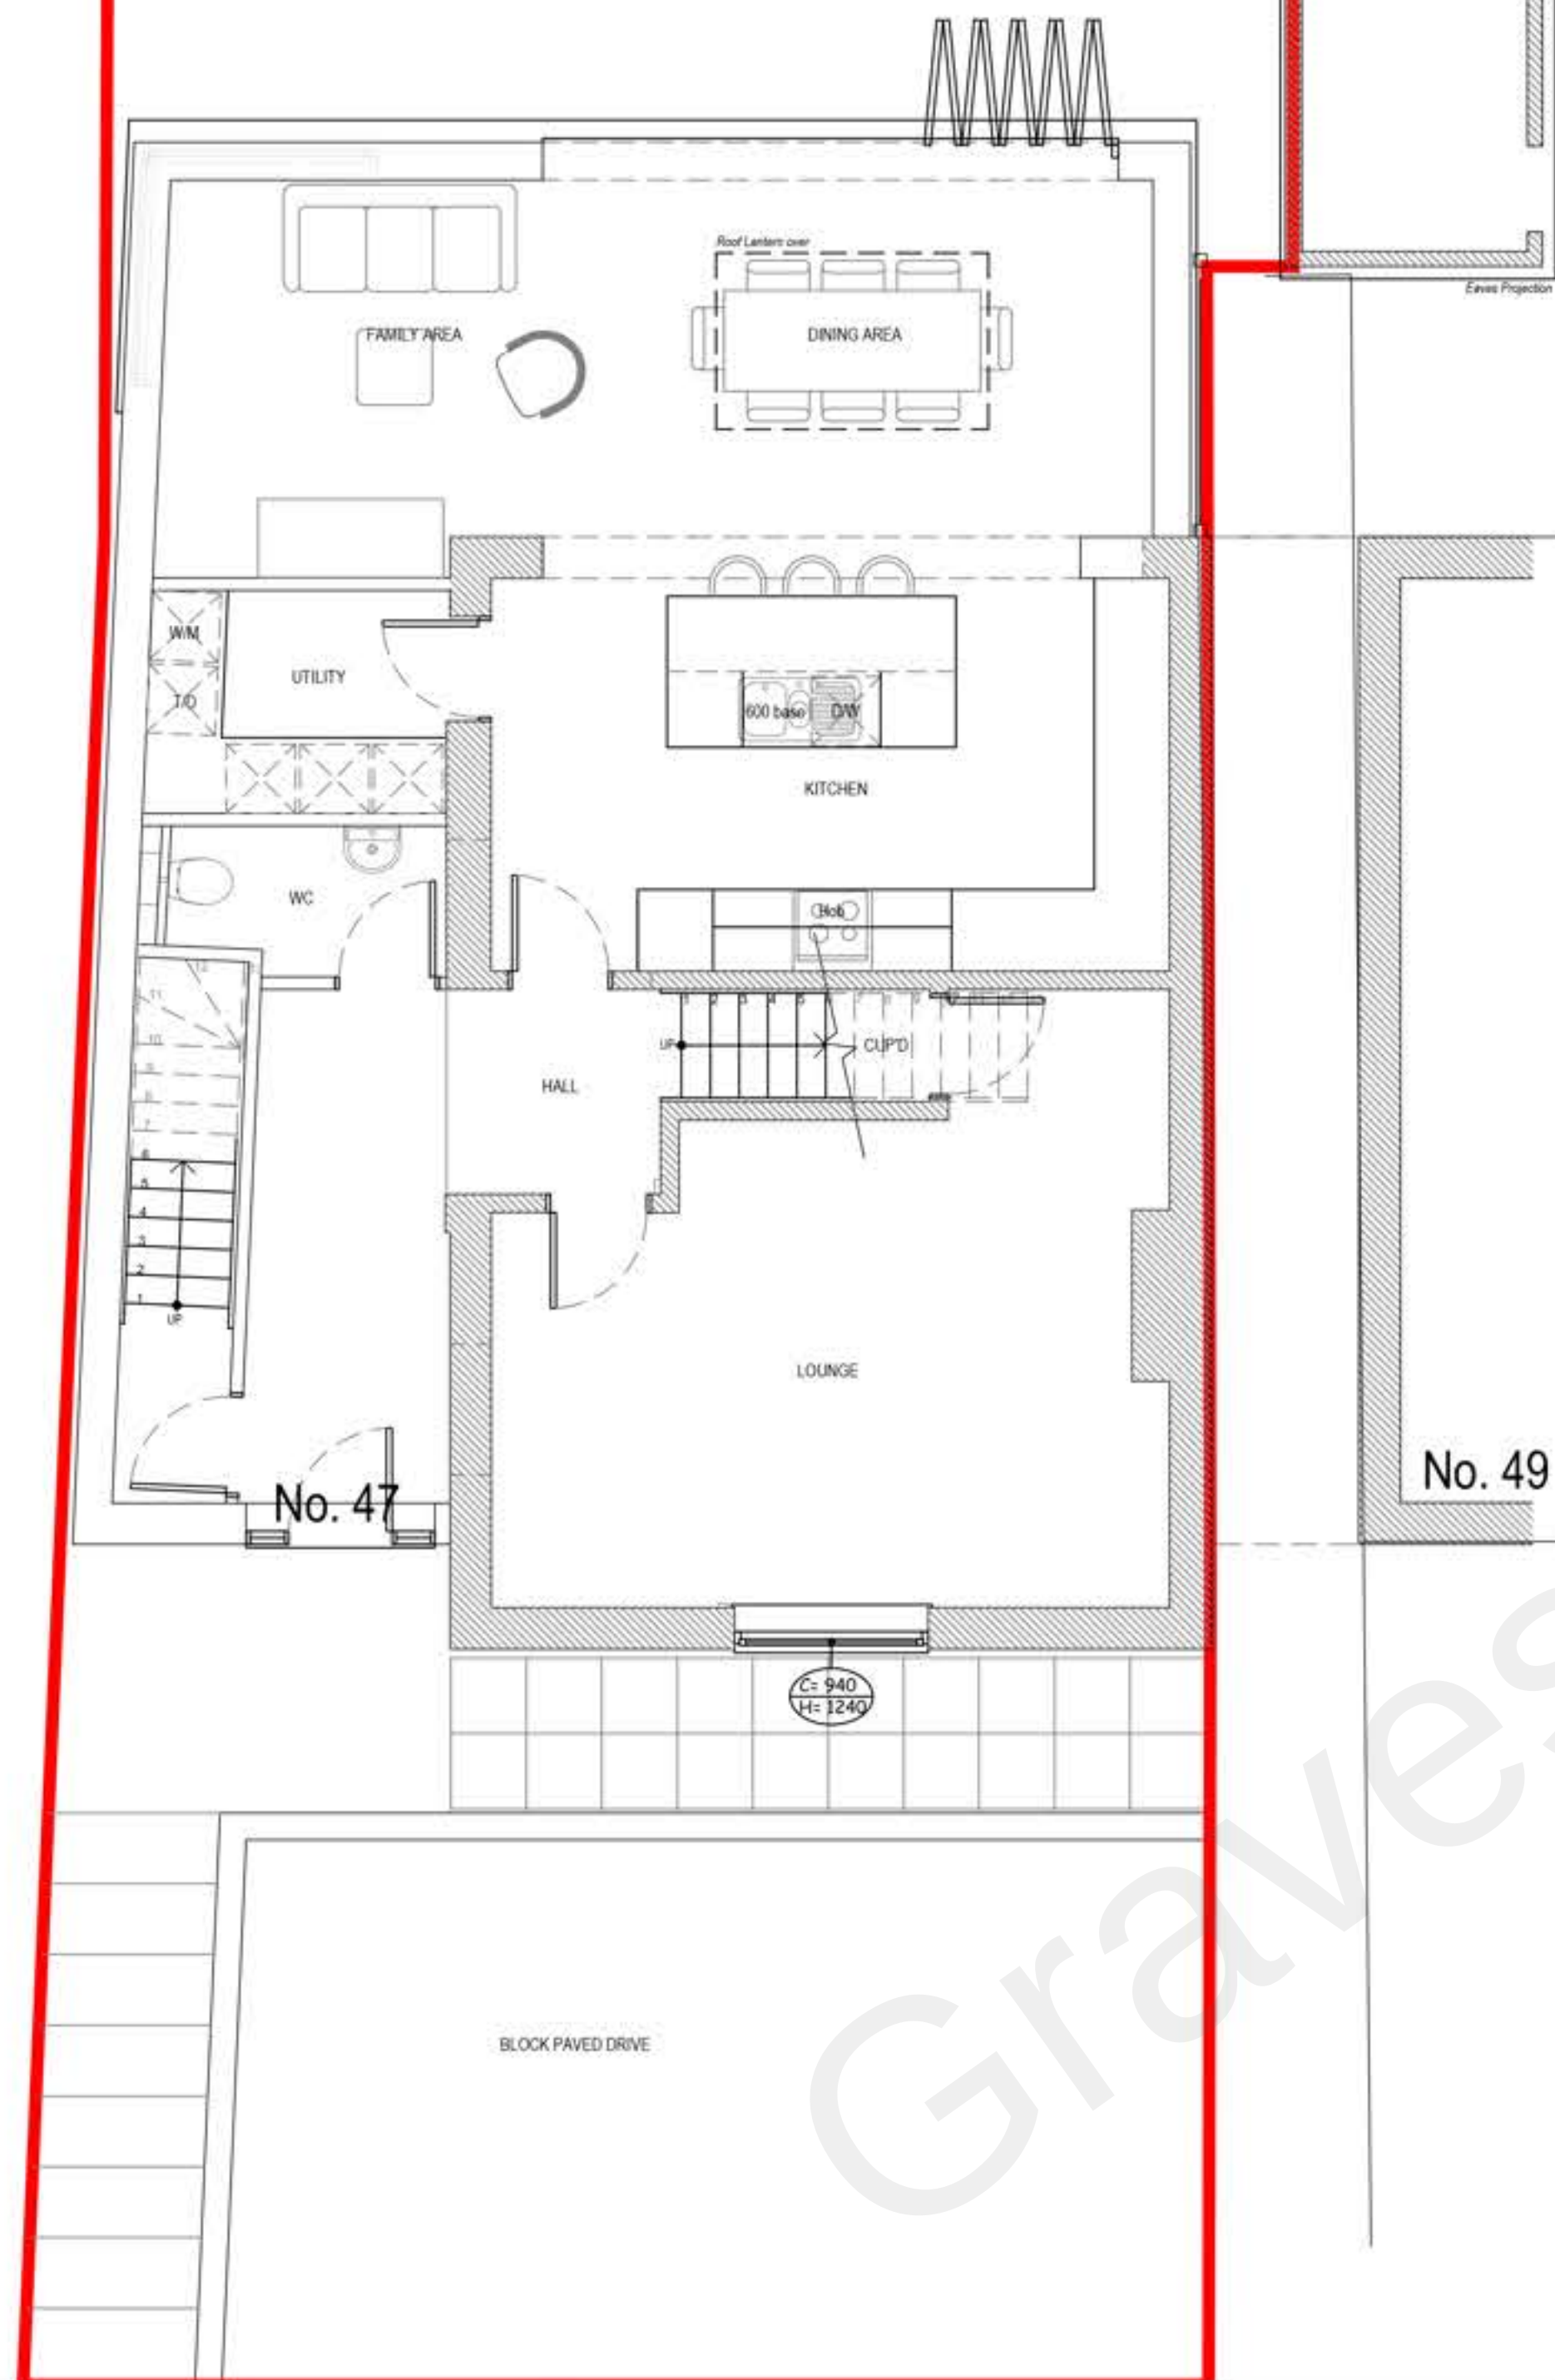

SITE / GROUND FLOOR PLAN
SCALE 1:50




FRONT ELEVATION
SCALE 1:100




REAR ELEVATION
SCALE 1:100




FIRST FLOOR PLAN
SCALE 1:100

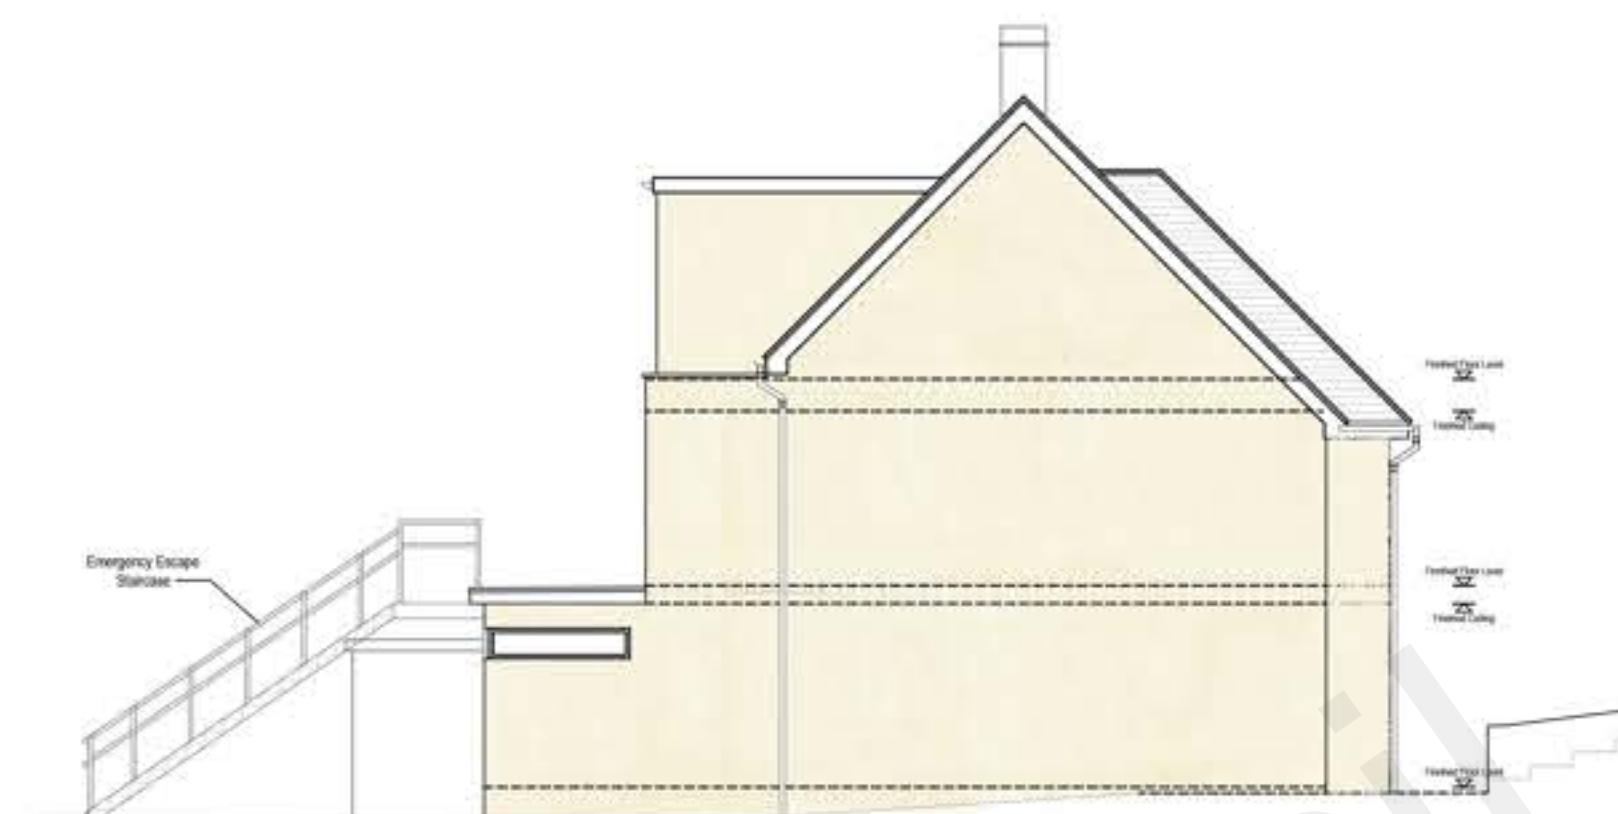

SIDE ELEVATION
SCALE 1:100

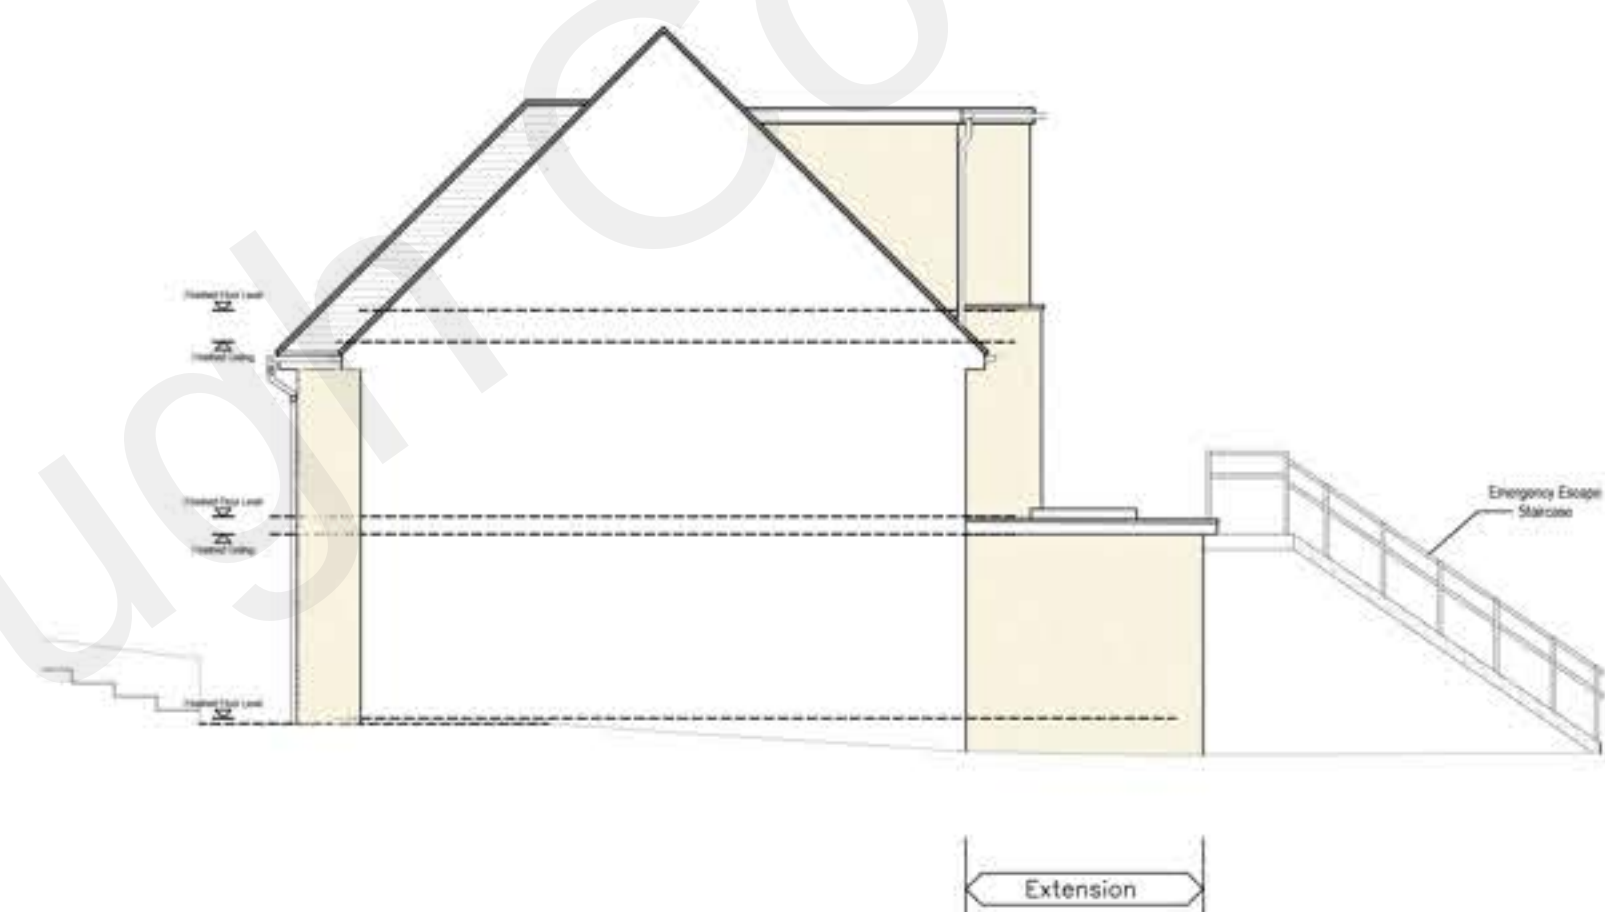

SIDE ELEVATION
SCALE 1:100

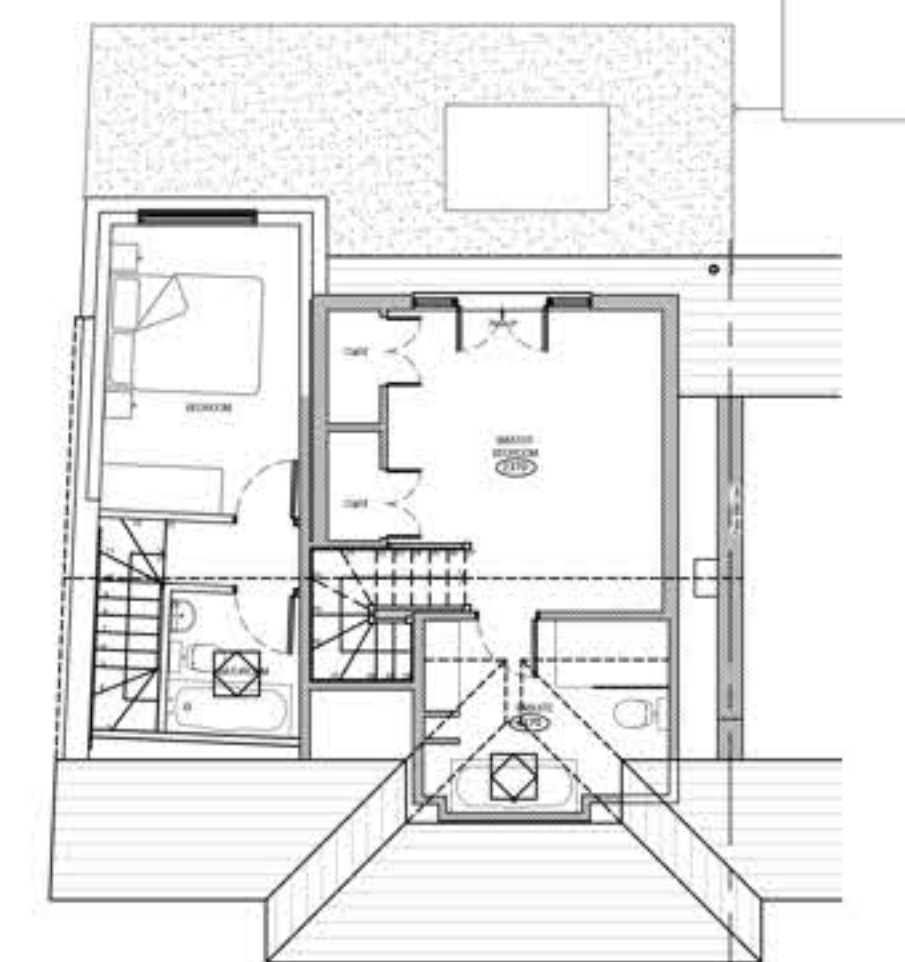

SECOND FLOOR PLAN
SCALE 1:100



LOCATION PLAN
Scale 1:1250



BLOCK PLAN
Scale 1:500

THIS DRAWING HAS BEEN
PRODUCED IN SUPPORT OF AN
APPLICATION FOR PLANNING
CONSENT, IT IS NOT INTENDED
FOR USE BY ANY OTHER PERSON
OR FOR ANY OTHER PURPOSE.

Address 47 Truro Road Gravesend Kent DA12 5RQ	
Subject Extension	Date 01/04/2022
Scale 1:50, 1:100, 1:500 & 1:1250	No. 042-02
Title Proposed Plans & Elevations	

