




Front Elevation - Current

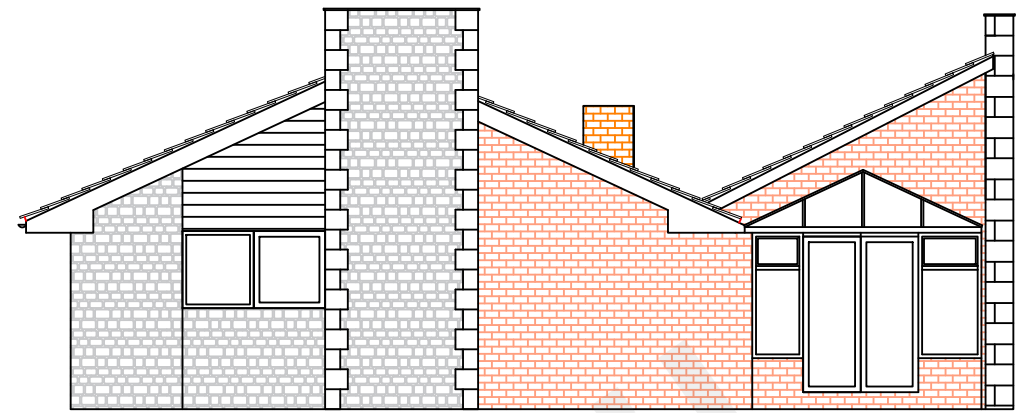


Side Elevation - Current

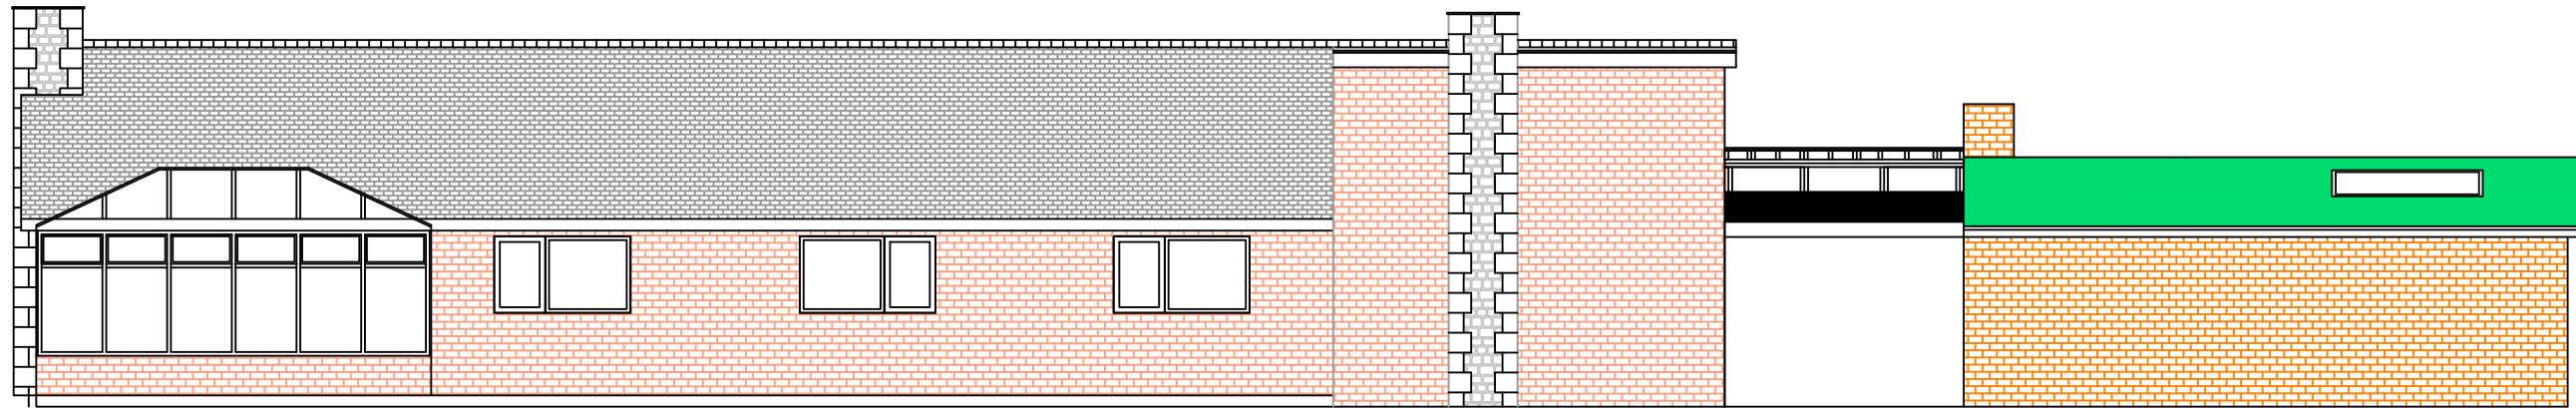

Rear Elevation - Current

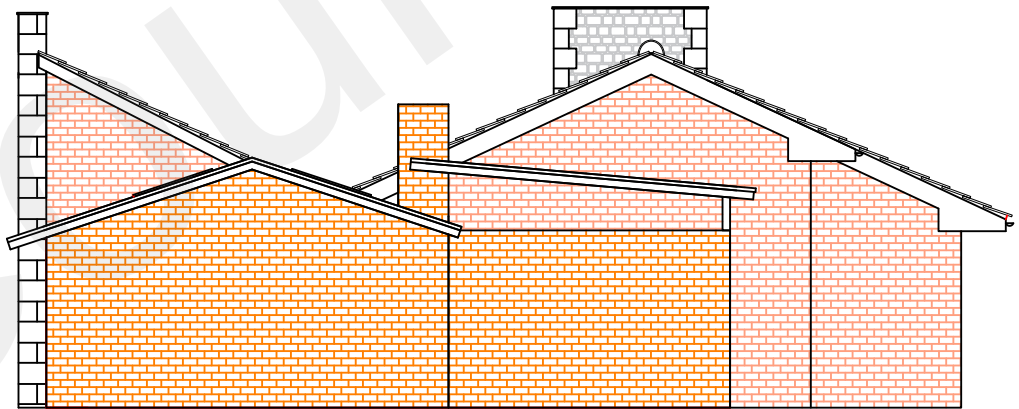

Side Elevation - Current

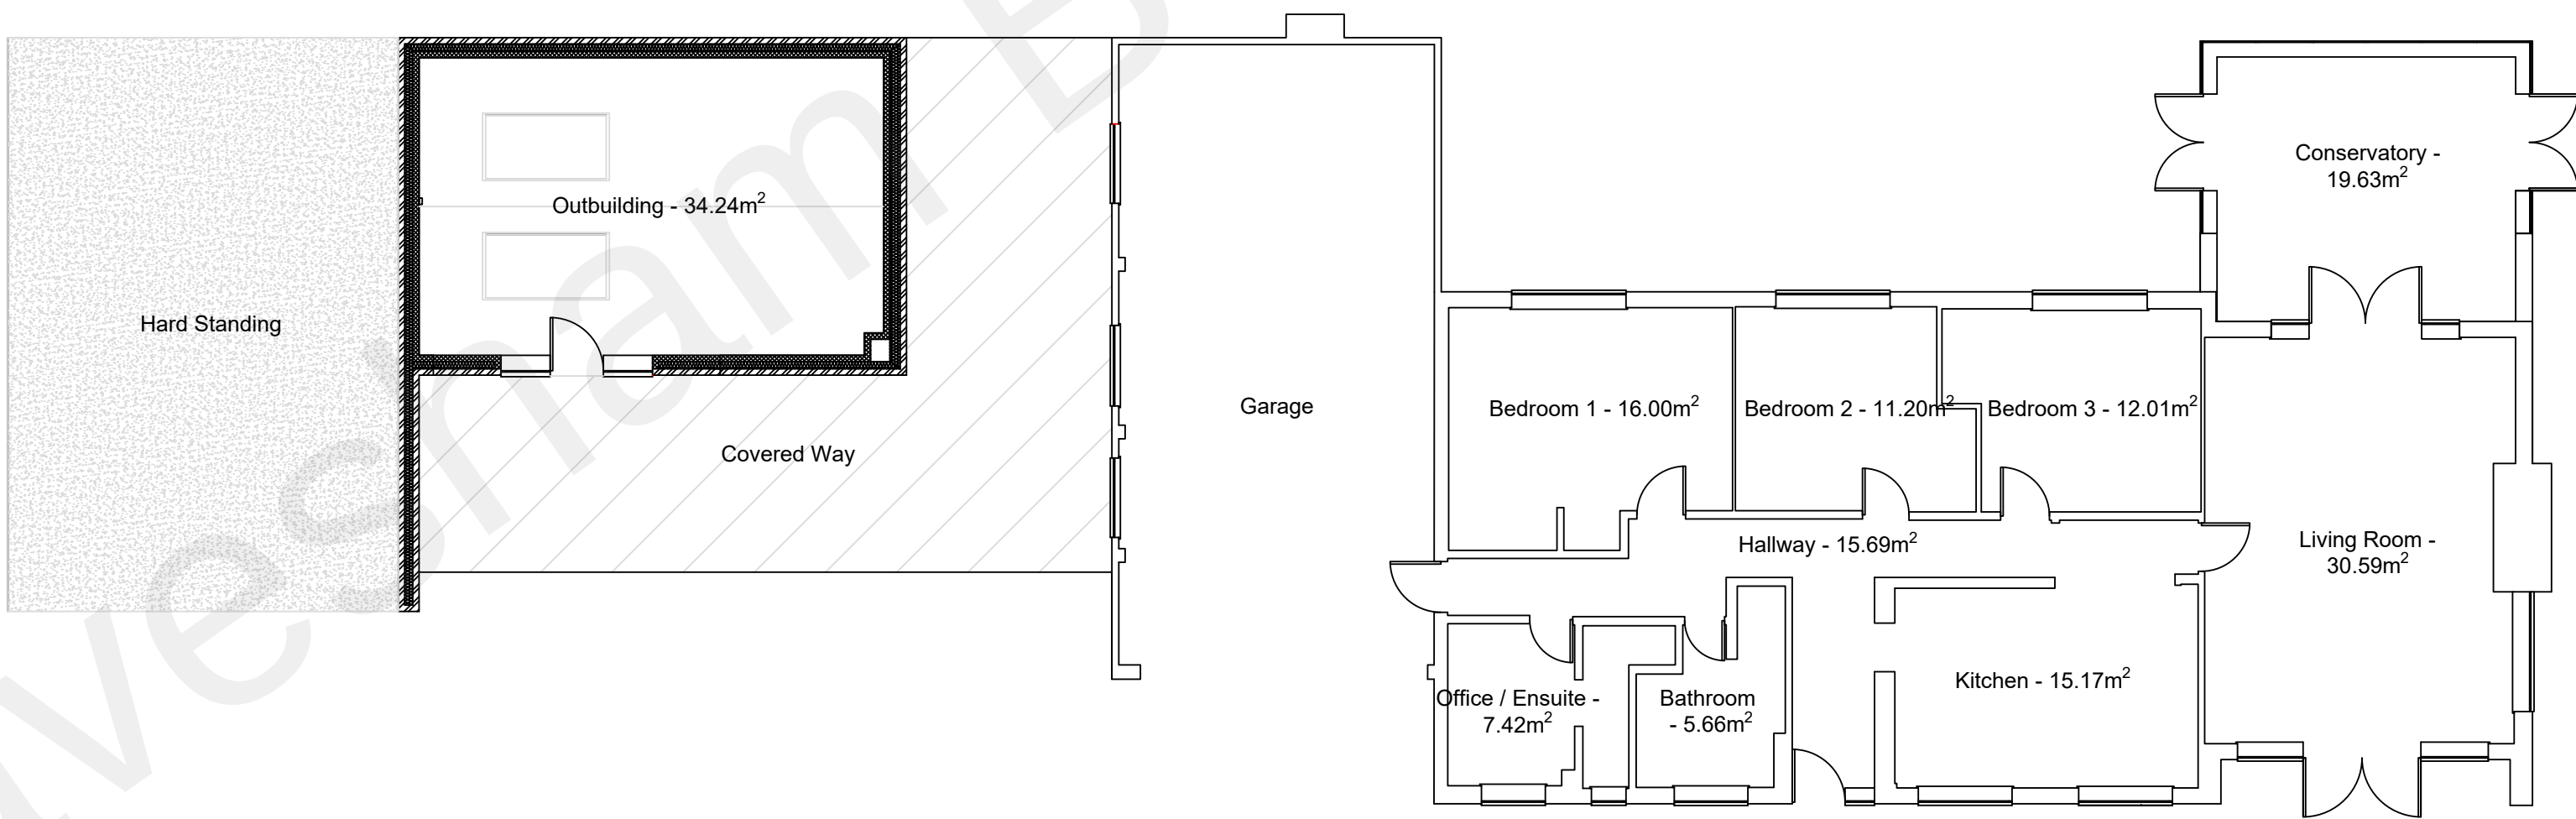

Floor Plan - Current

G and C Designs



135 Rainham Road,
Gillingham,
Kent.
ME7 5NQ
Tel: 01634 856 936
Mob: 07973 721 761

0m 1 2 3 4 5 6 7 8 9 10 11m

Conversion of Conservatory to Extension and Detached Store Building

Mr Darius Pimsk
Fleethouse
Beechwood Drive
Meopham
KENT
DA13 0TX

Current Plans & Elevations

Date : 22/04/2022

Drn By. TG

Scale : 1:100 @ A1

Drg No. FH002

Status: Planning