




Front Elevation - Proposed

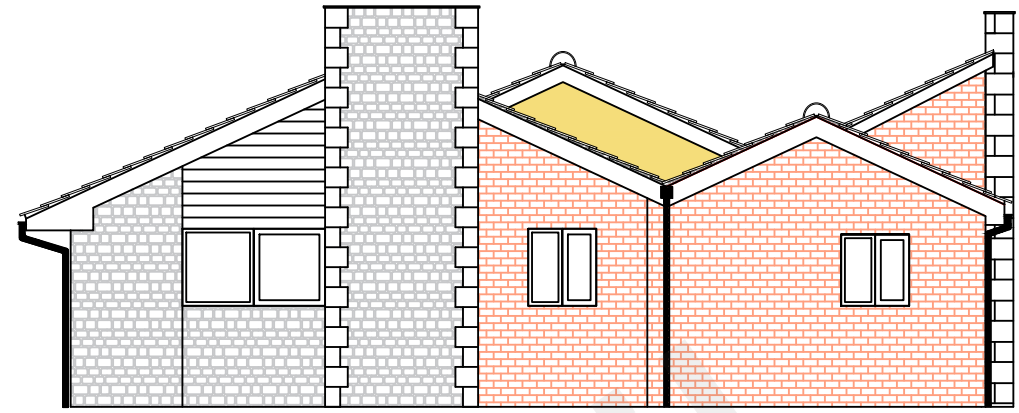


Side Elevation - Proposed

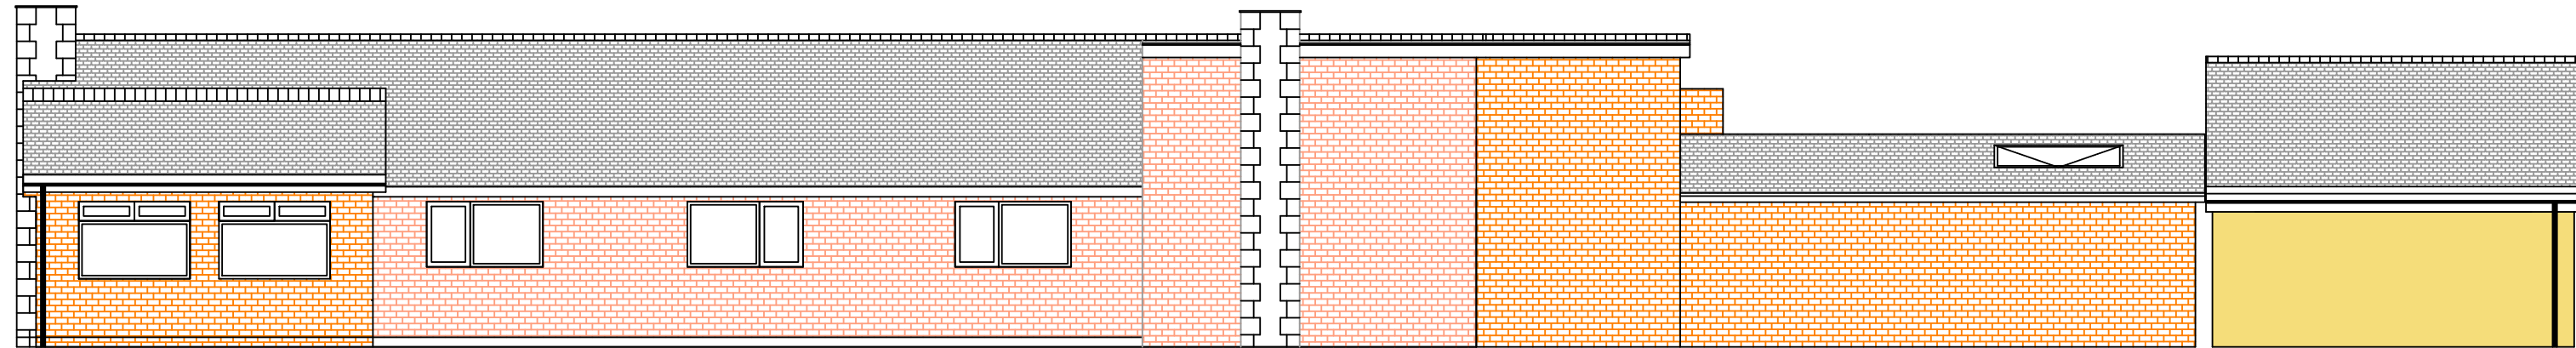

Rear Elevation - Proposed

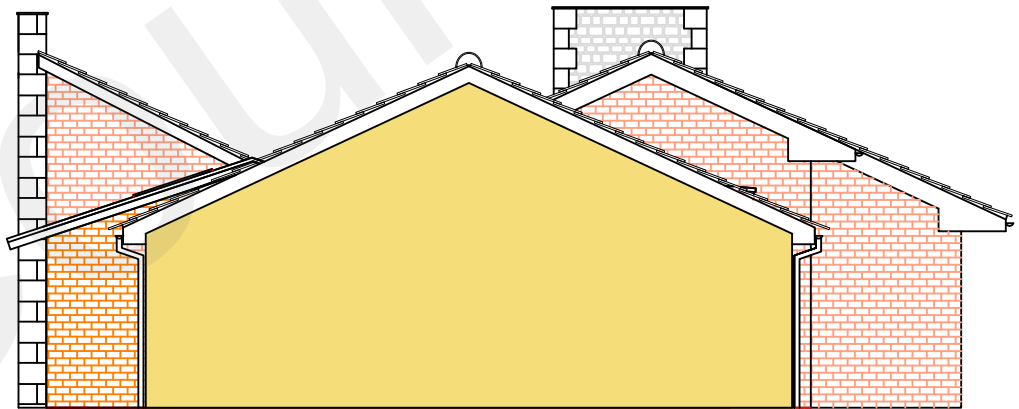

Side Elevation - Proposed

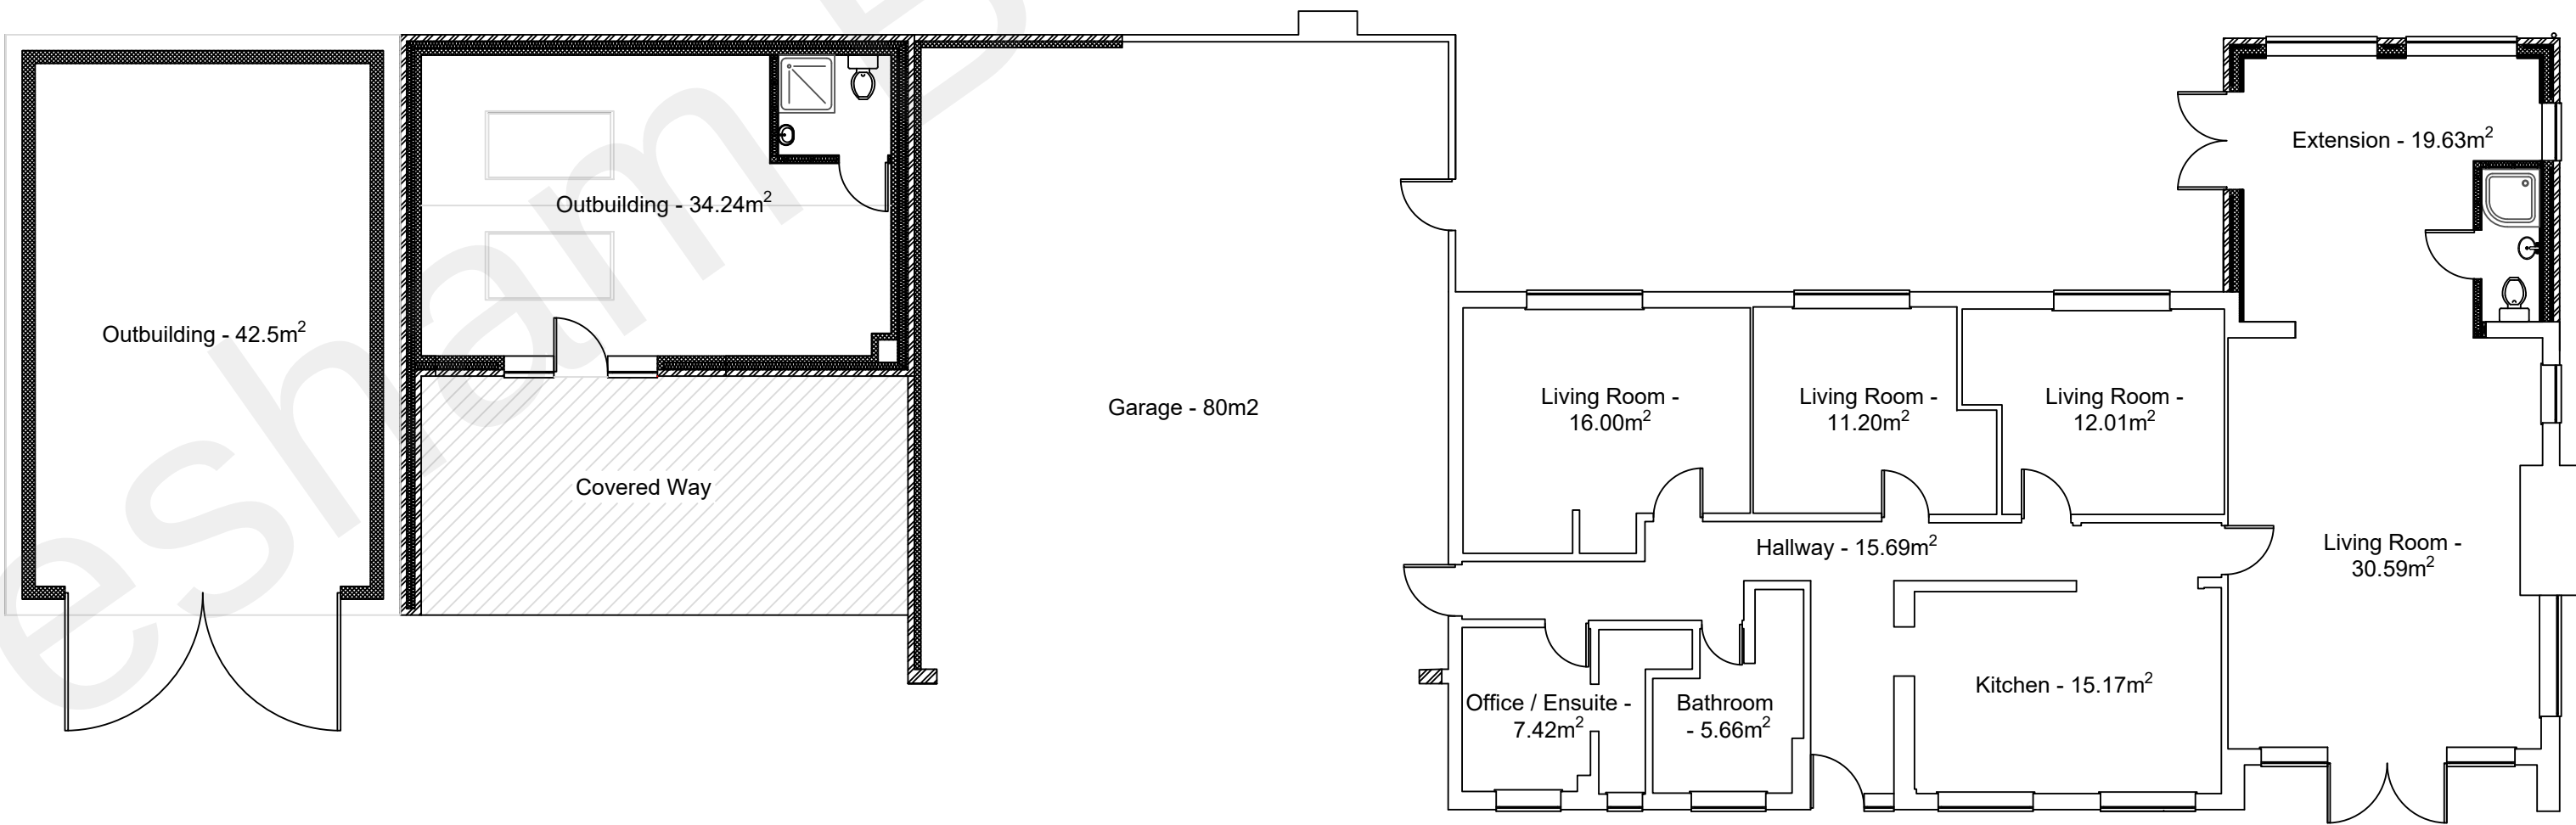

Floor Plan - Proposed

G and C Designs



135 Rainham Road,
Gillingham,
Kent.
ME7 5NQ
Tel: 01634 856 936
Mob: 07973 721 761

0m 1 2 3 4 5 6 7 8 9 10 11m

Conversion of Conservatory to Extension and Detached Store Building

Mr Darius Pimsk
Fleethouse
Beechwood Drive
Meopham
KENT
DA13 0TX

Proposed Plans & Elevations - Pitched Roof Garage

Date : 18/07/2022

Drn By. TG

Scale : 1:100 @ A1

Drg No. FH003e

Status: Planning