



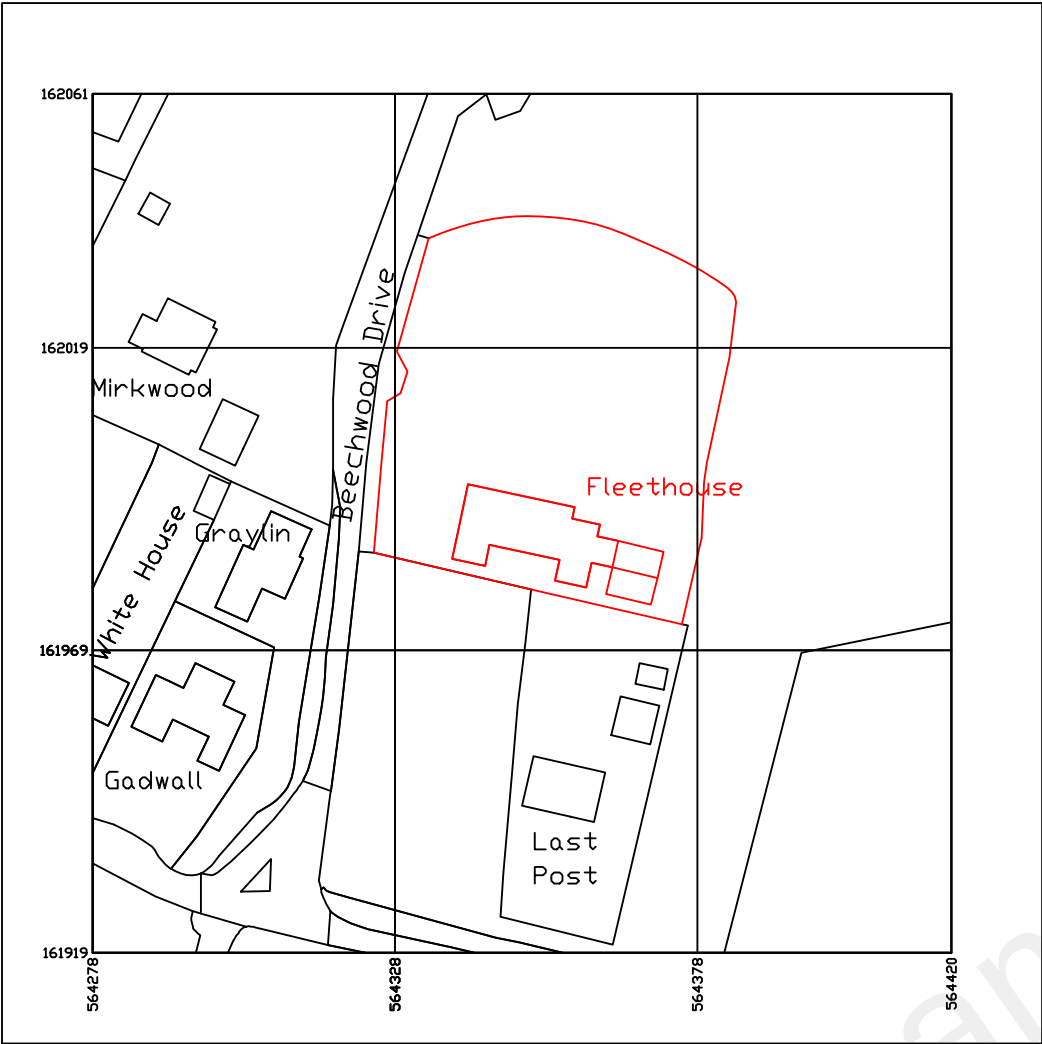

Existing

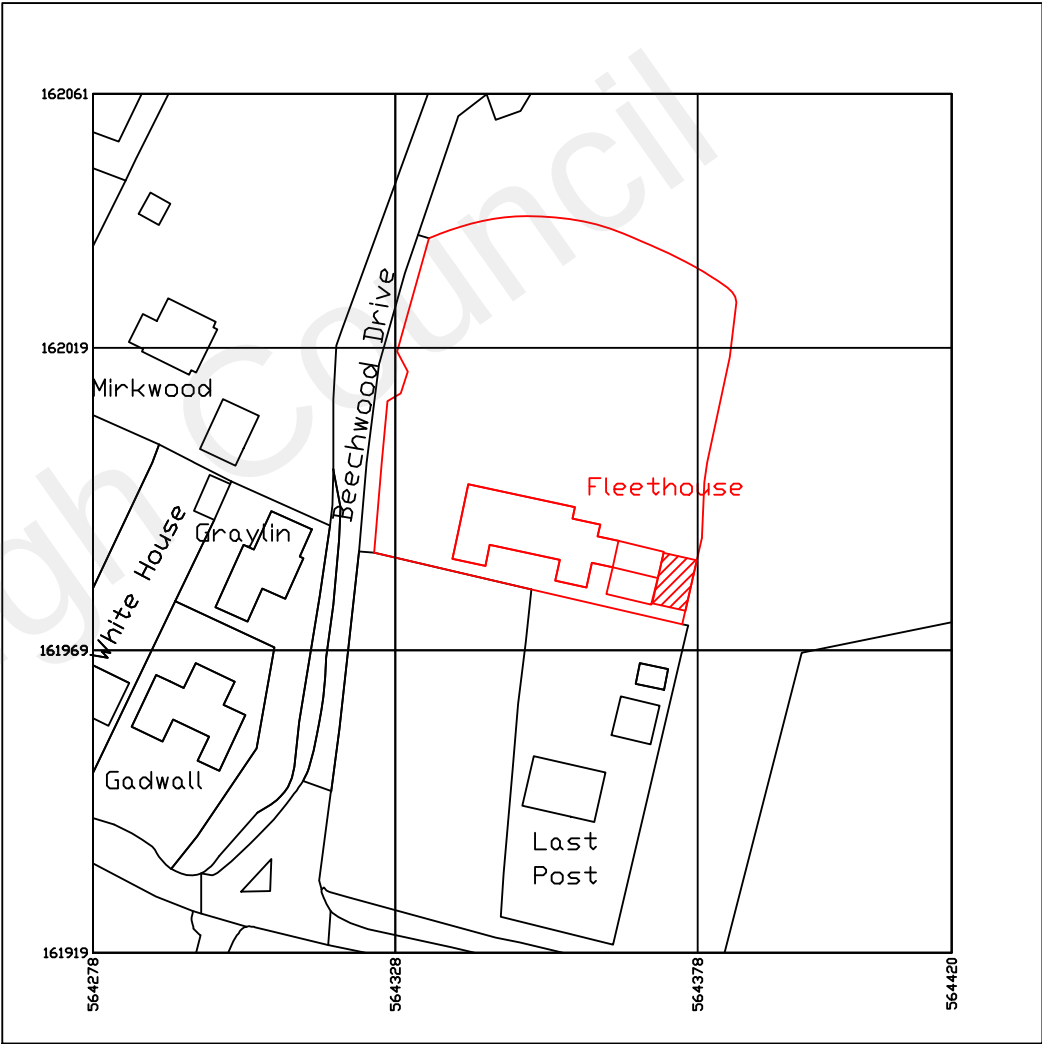

Proposed

G and C Designs



135 Rainham Road,
Gillingham,
Kent.
ME7 5NQ
Tel: 01634 856 936
Mob: 07973 721 761



Single Storey Side and Rear Extension

Mr Darius Pimsk
Fleethouse
Beechwood Drive
Meopham
Kent
DA13 0TX

Proposed Site Plans	
Date : 19/072022	Drn By. TG
Scale : 1:1250 @ A3	
Drg No. FH005	Status: Planning