


FAIRVIEW DRIVE

APPLICATION SITE

8

EXISTING SITE PLAN 1:200 @ A3

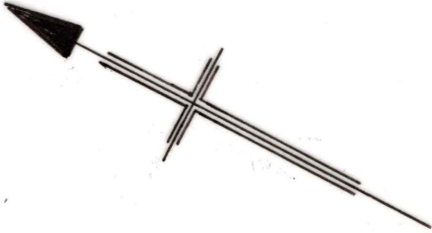


FAIRVIEW DRIVE


PROPOSED
EXTENSIONS

APPLICATION SITE

8

 

PROPOSED SITE PLAN 1:200 @ A3

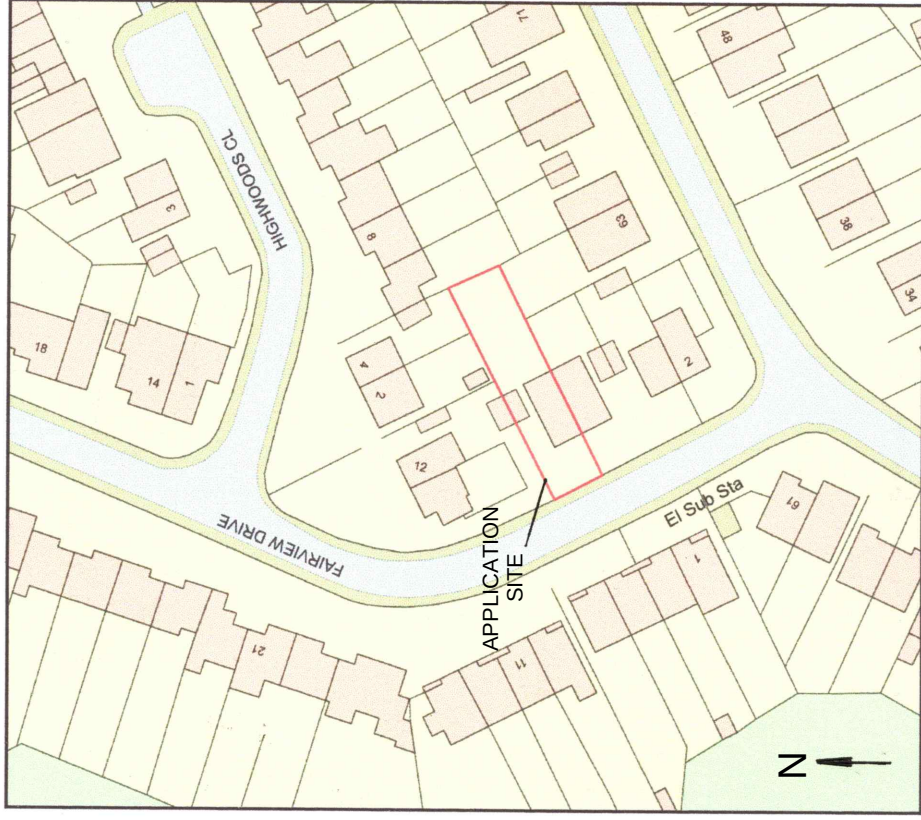

LOCATION PLAN 1:1250 @A3



CIAT
Registered Practice

PROPOSED FIRST FLOOR SIDE & GROUND FLOOR FRONT EXTENSIONS AT:
8 FAIRVIEW DRIVE HIGHAM ROCHESTER KENT ME3 7BG

LOCATION PLAN AND EXISTING AND PROPOSED SITE PLANS

SCALE: 1:200/1250 @ A3

DRG No: FD/01

29/10/2024

DAVID HAIME | d.haime@btinternet.com | +44 7974 156510

Chartered Institute of Architectural Technologists