




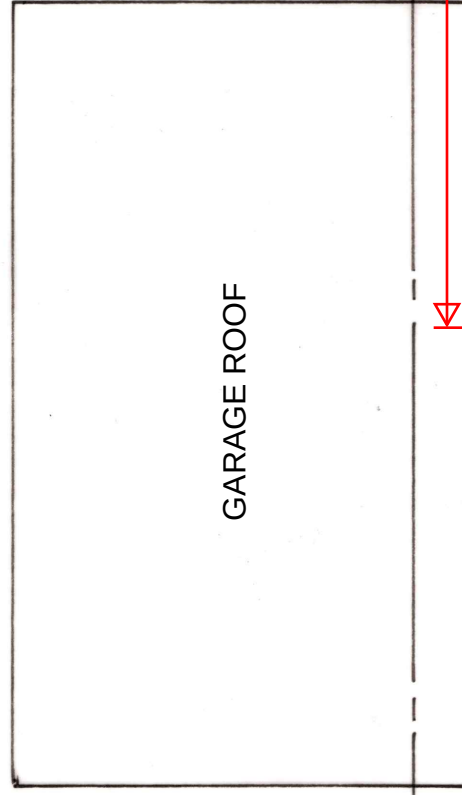

BOUNDARY

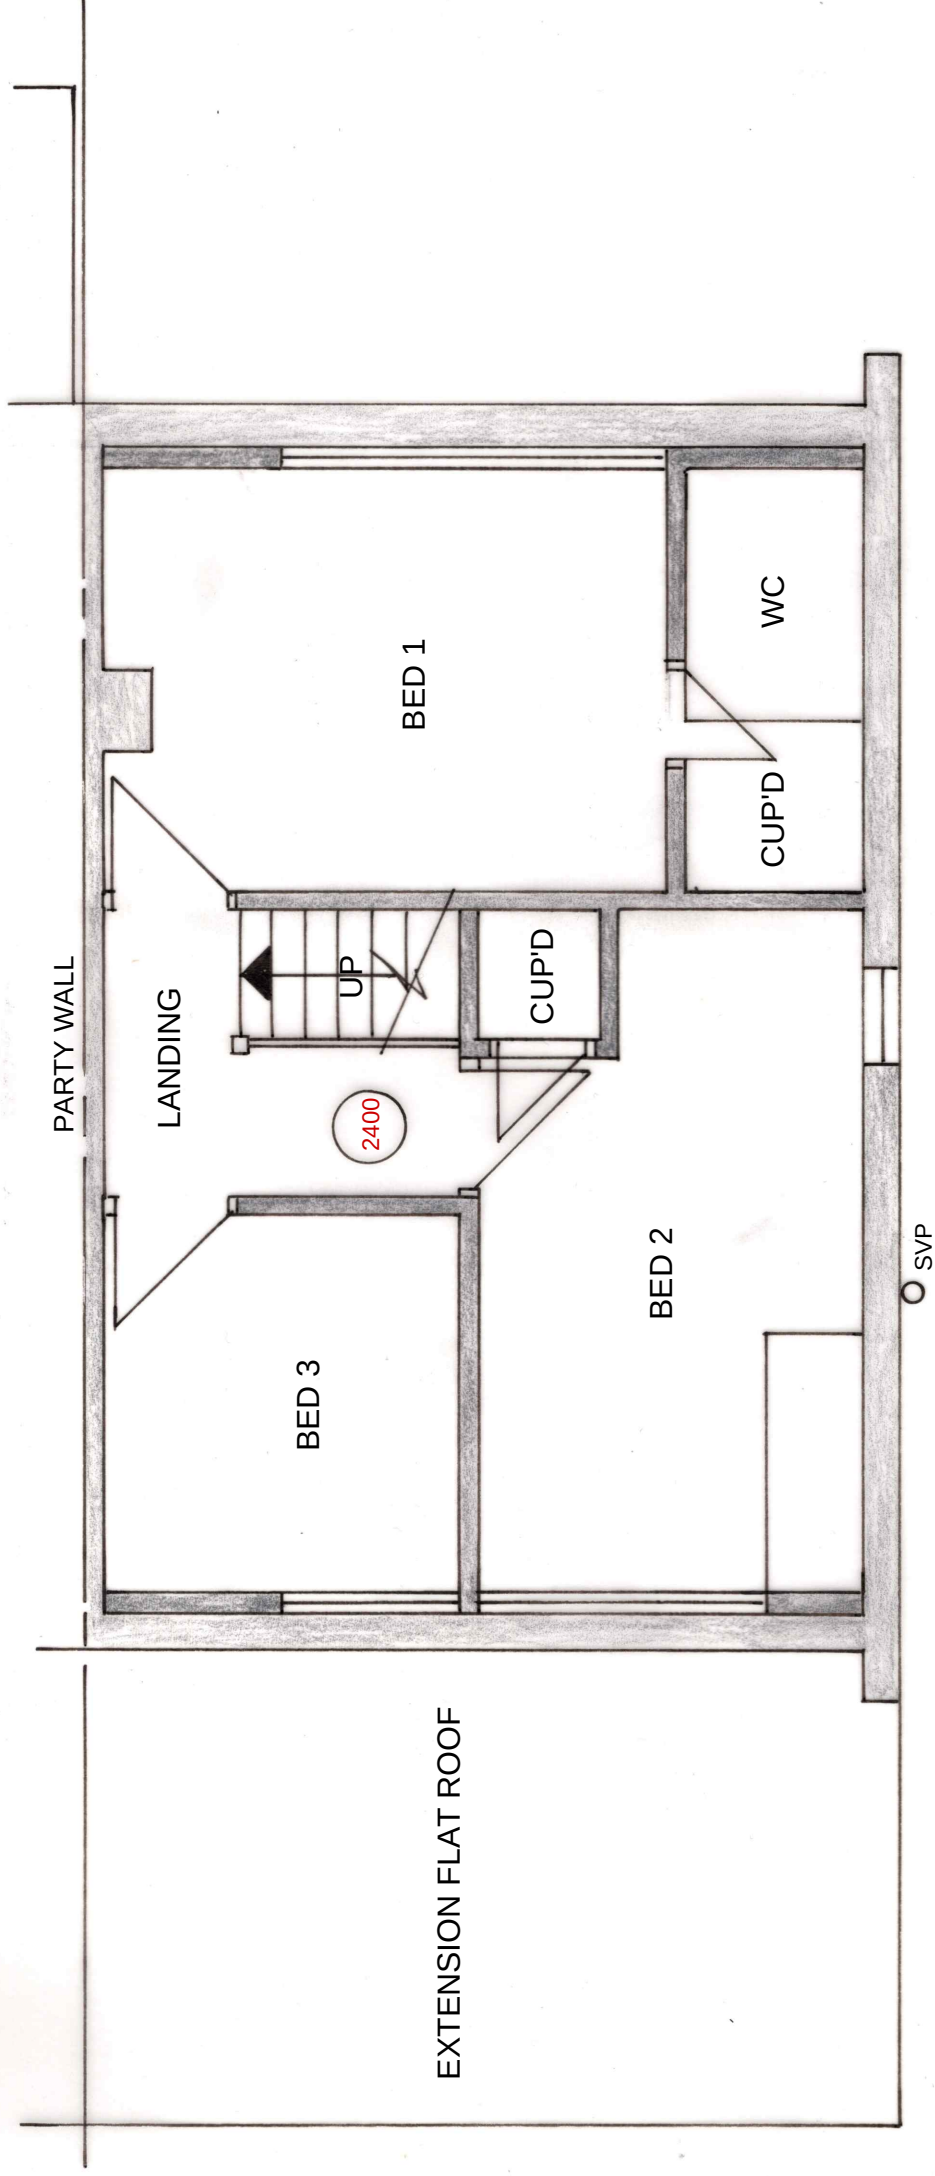

EXISTING FIRST FLOOR PLAN

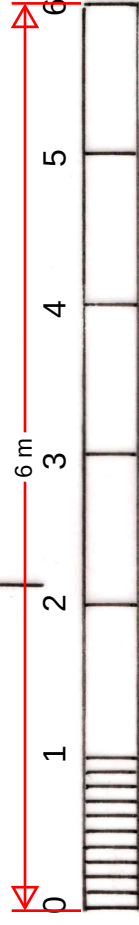

CIAT
Registered Practice

PROPOSED FIRST FLOOR SIDE & GROUND FLOOR FRONT EXTENSION AT:
8 FAIRVIEW DRIVE HIGHAM ROCHESTER KENT ME3 7BG

EXISTING FIRST FLOOR PLAN

SCALE: 1:50 @ A3

DRG No: FD/03

29/10/2024

DAVID HAIME | d.haime@btinternet.com | +44 7974 156510

Chartered Institute of Architectural Technologists