



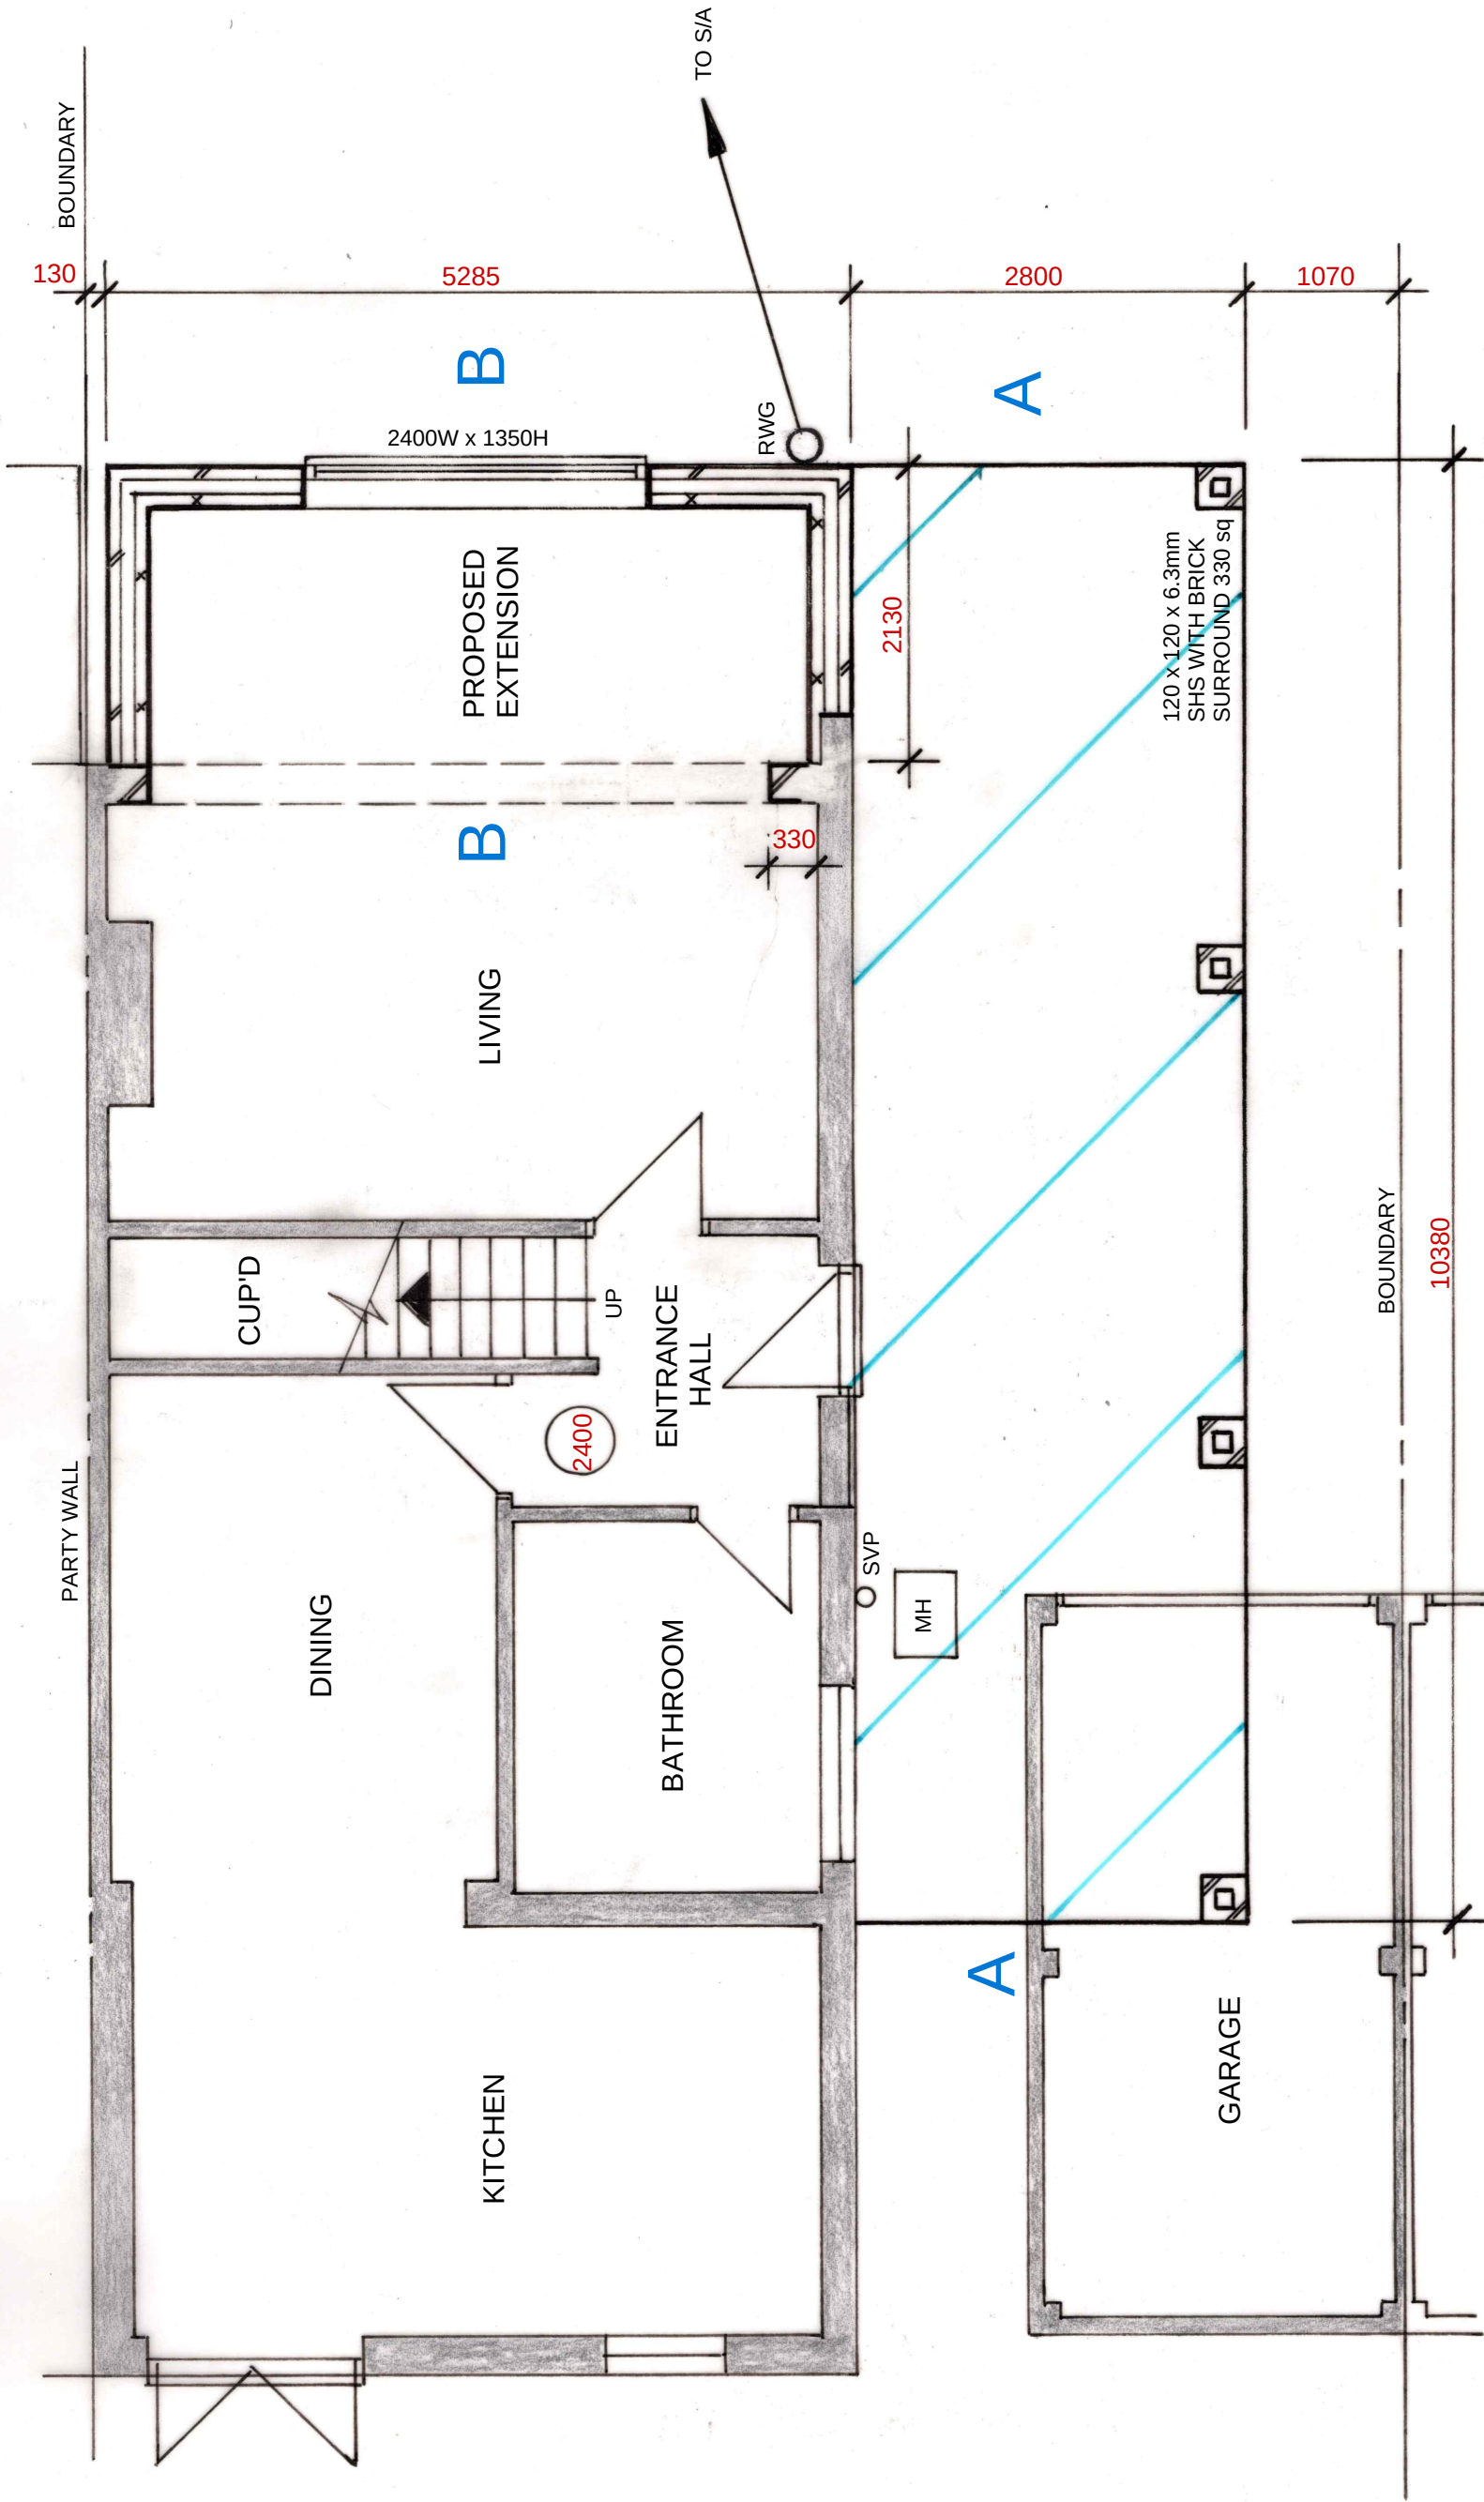

PROPOSED GROUND FLOOR PLAN

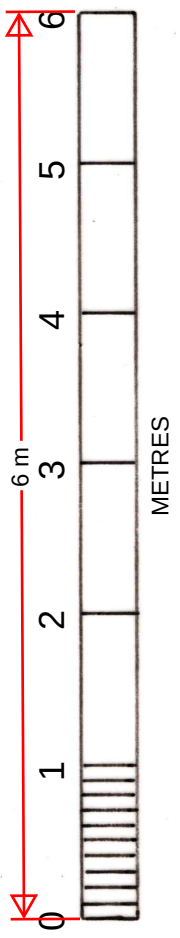

TO BE READ IN CONJUNCTION WITH FD/11 & 12 FOR SECTIONS AND
CONSTRUCTION NOTES AND ENGINEERS CALCS AND DETAILS

PROPOSED FIRST FLOOR SIDE & GROUND FLOOR FRONT EXTENSIONS AT:
8 FAIRVIEW DRIVE HIGHAM ROCHESTER KENT ME3 7BG

PROPOSED GROUND FLOOR PLAN

SCALE: 1:50 @ A3

DAVID HAIME | d.haime@btinternet.com | +44 7974 156510

05/11/2024

DRG No: FD/07



CIAT
Registered Practice

Chartered Institute of Architectural Technologists