


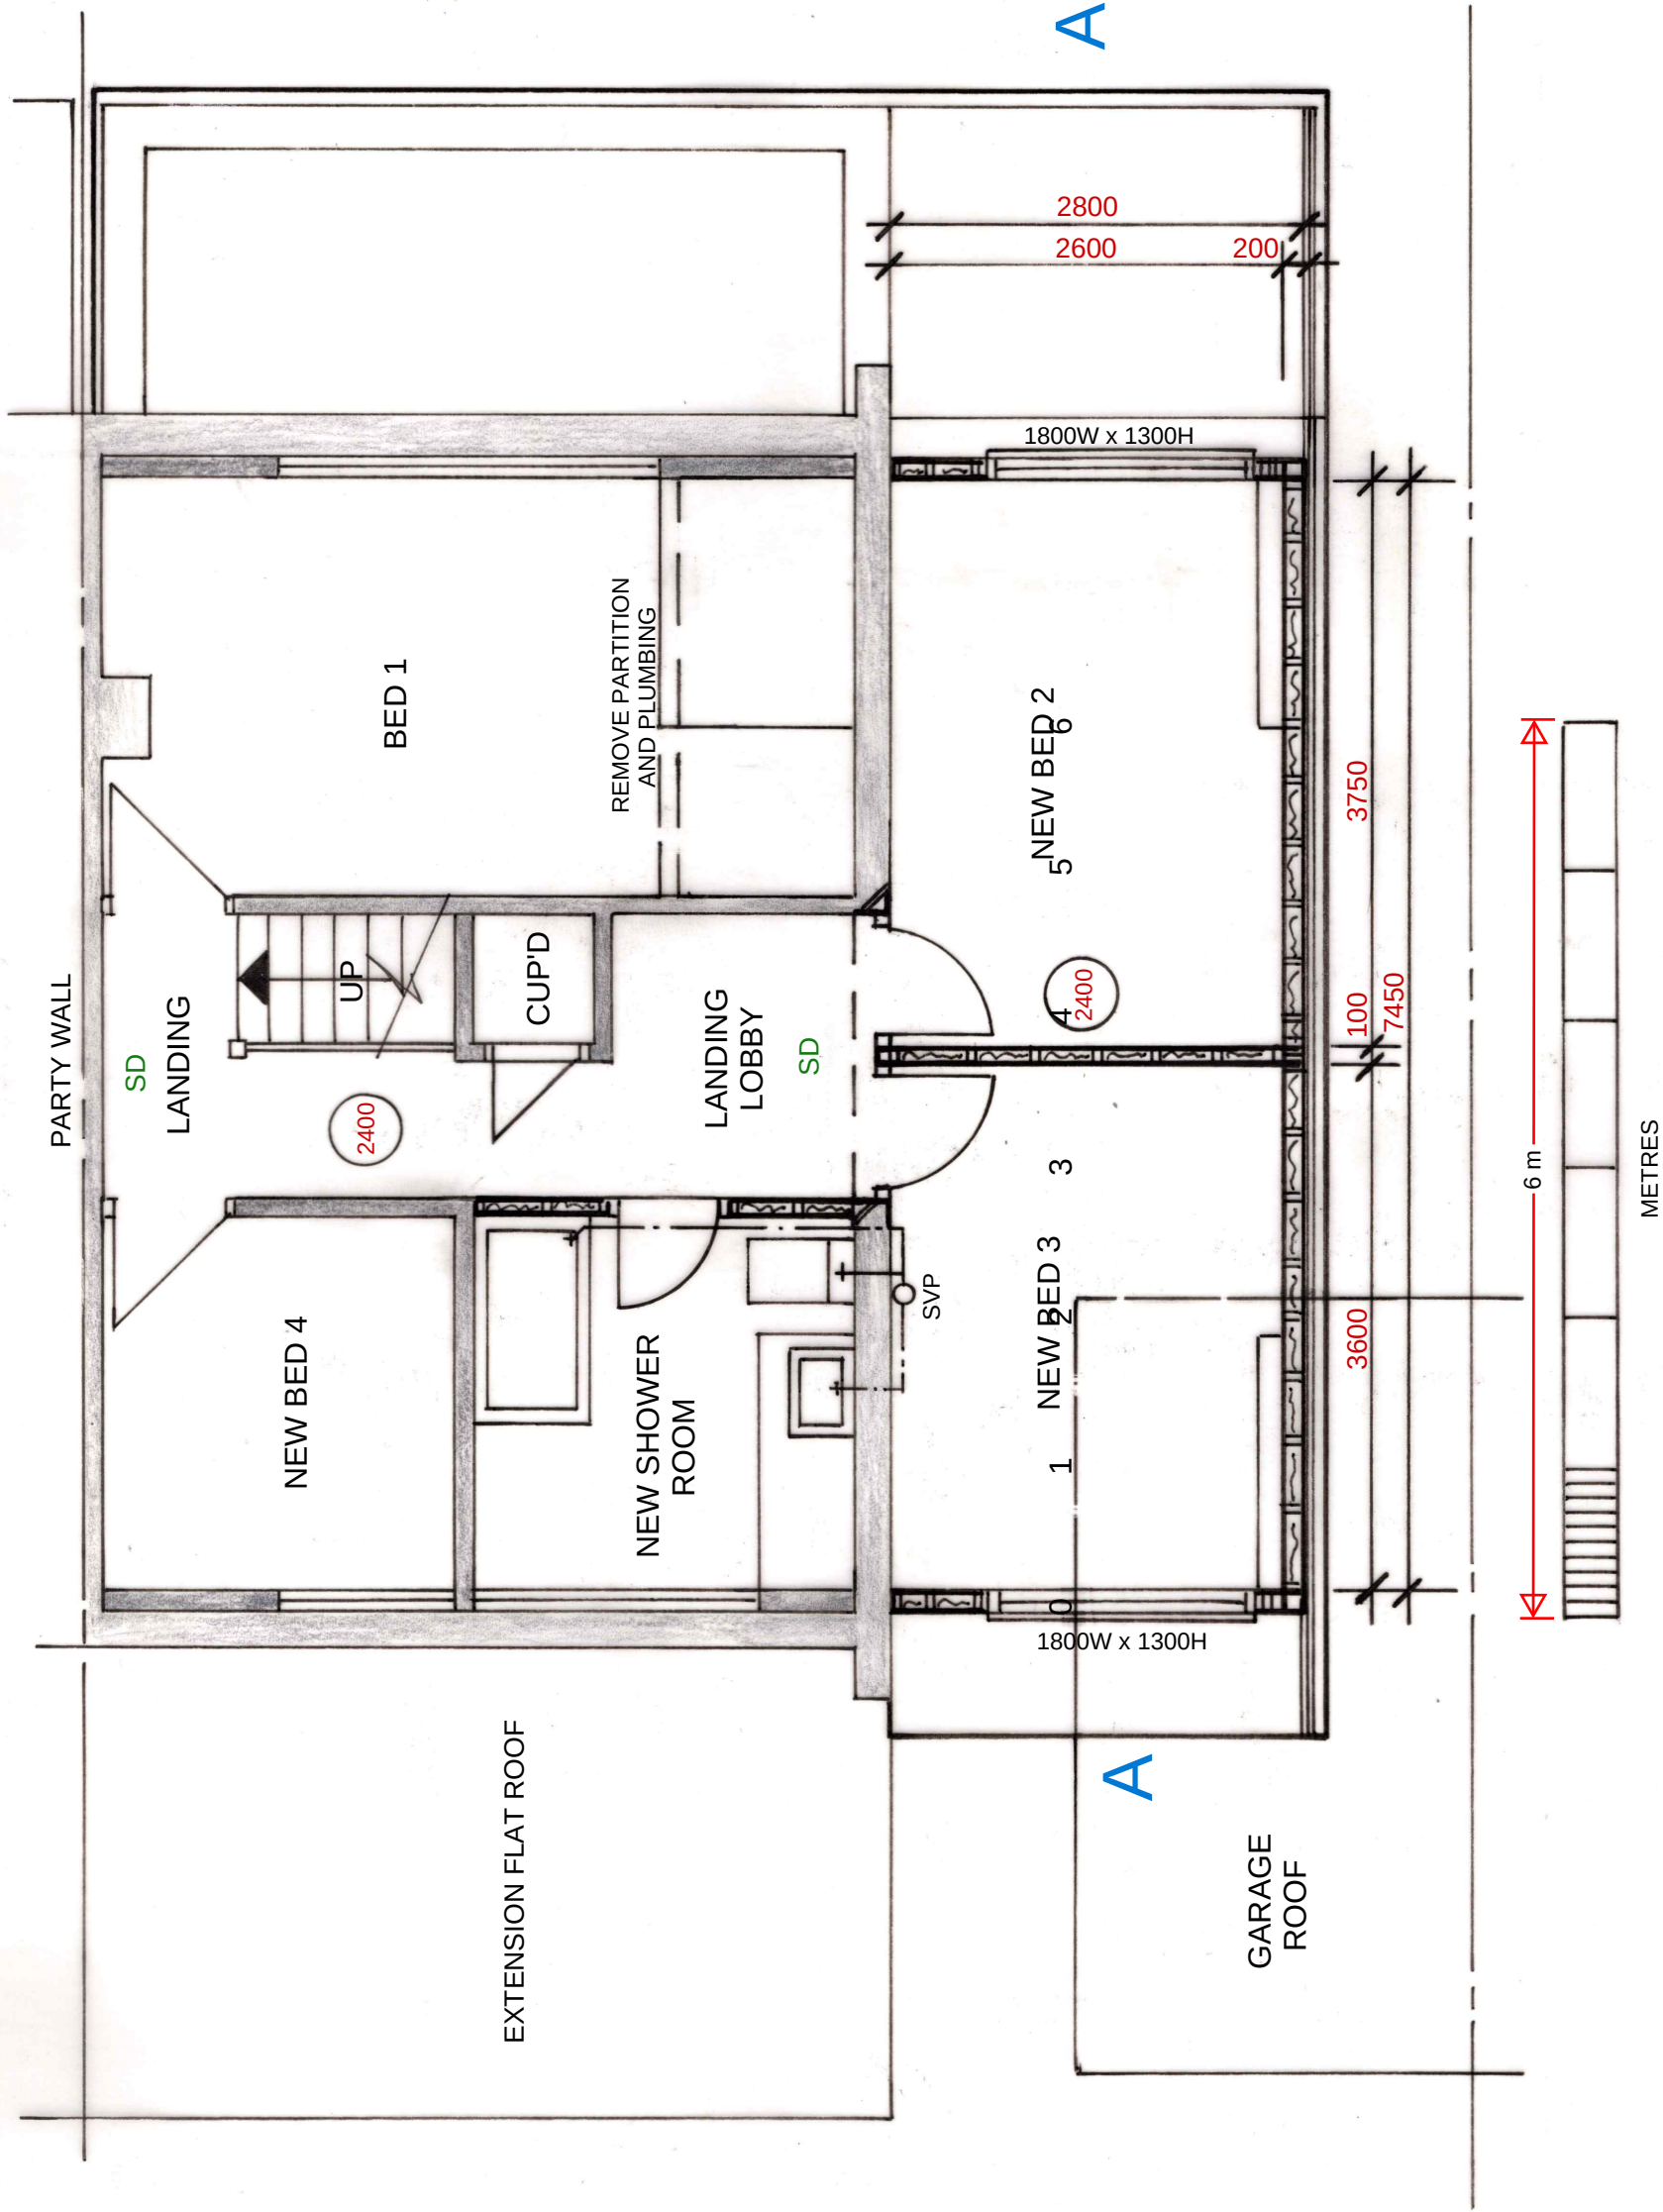

PROPOSED FIRST FLOOR PLAN

PROPOSED FIRST FLOOR SIDE & GROUND FLOOR EXTENSIONS AT:
8 FAIRVIEW DRIVE HIGHAM ROCHESTER KENT ME3 7BG

PROPOSED FIRST FLOOR PLAN

SCALE: 1:50 @ A3

DRG No: FD/08

05/11/2024

DAVID HAIME | d.haime@btinternet.com | +44 7974 156510

Chartered Institute of Architectural Technologists



CIAT
Registered Practice

TO BE READ IN CONJUNCTION WITH FD/11 & 12 SECTIONS AND
CONSTRUCTION NOTES AND ENGINEERS CALCS AND DETAILS