



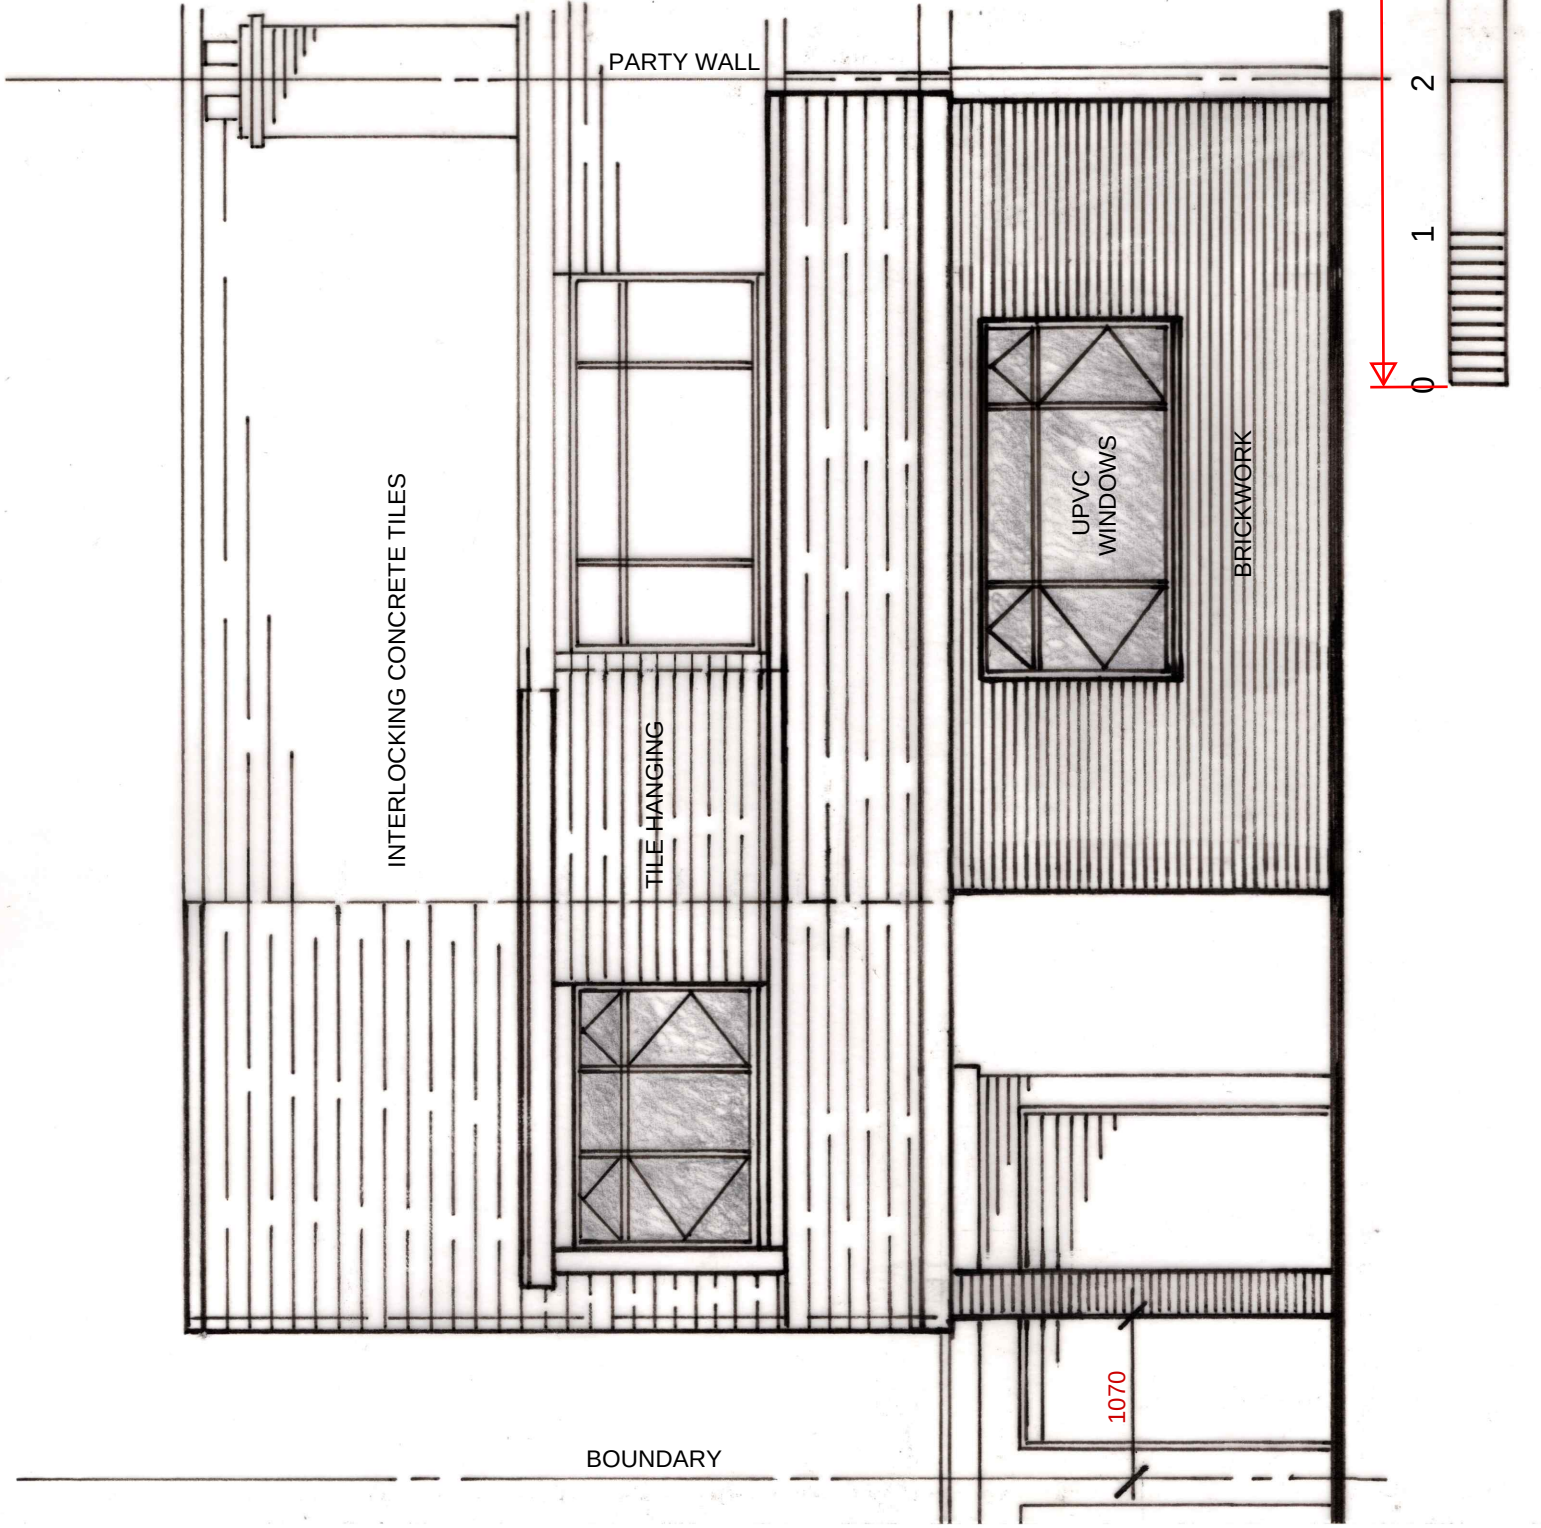

PROPOSED FRONT ELEVATION

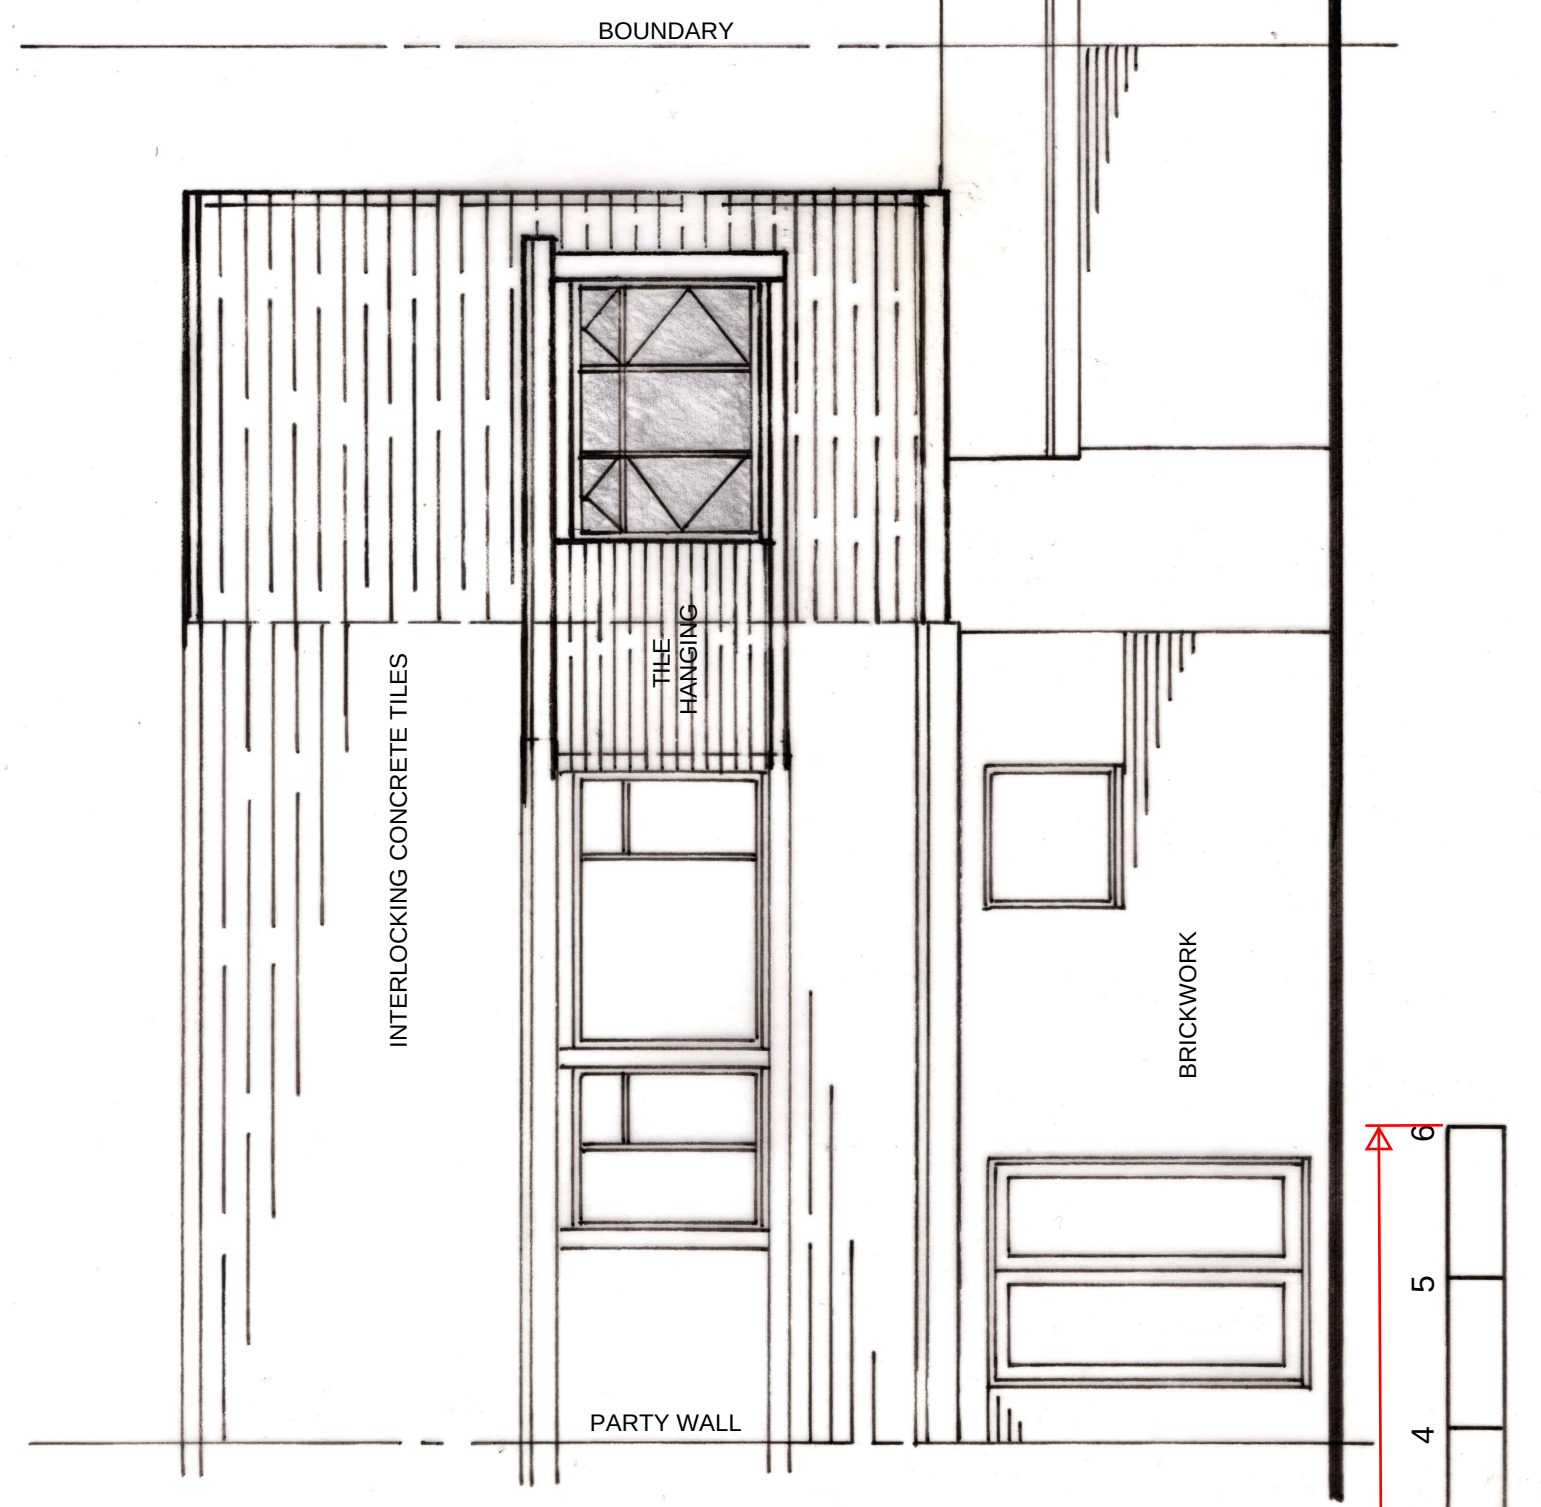

PROPOSED REAR ELEVATION

PROPOSED FIRST FLOOR SIDE & GROUND FLOOR EXTENSION AT:  
8 FAIRVIEW DRIVE HIGHAM ROCHESTER KENT ME3 7BG

PROPOSED FRONT AND REAR ELEVATIONS

SCALE: 1:50 @ A3

DRG No: FD/09

DAVID HAIME | d.haime@btinternet.com | +44 7974 156510

05/11/2024



**CIAT**  
Registered Practice

Chartered Institute of Architectural Technologists