




Proposed Street View
1:50

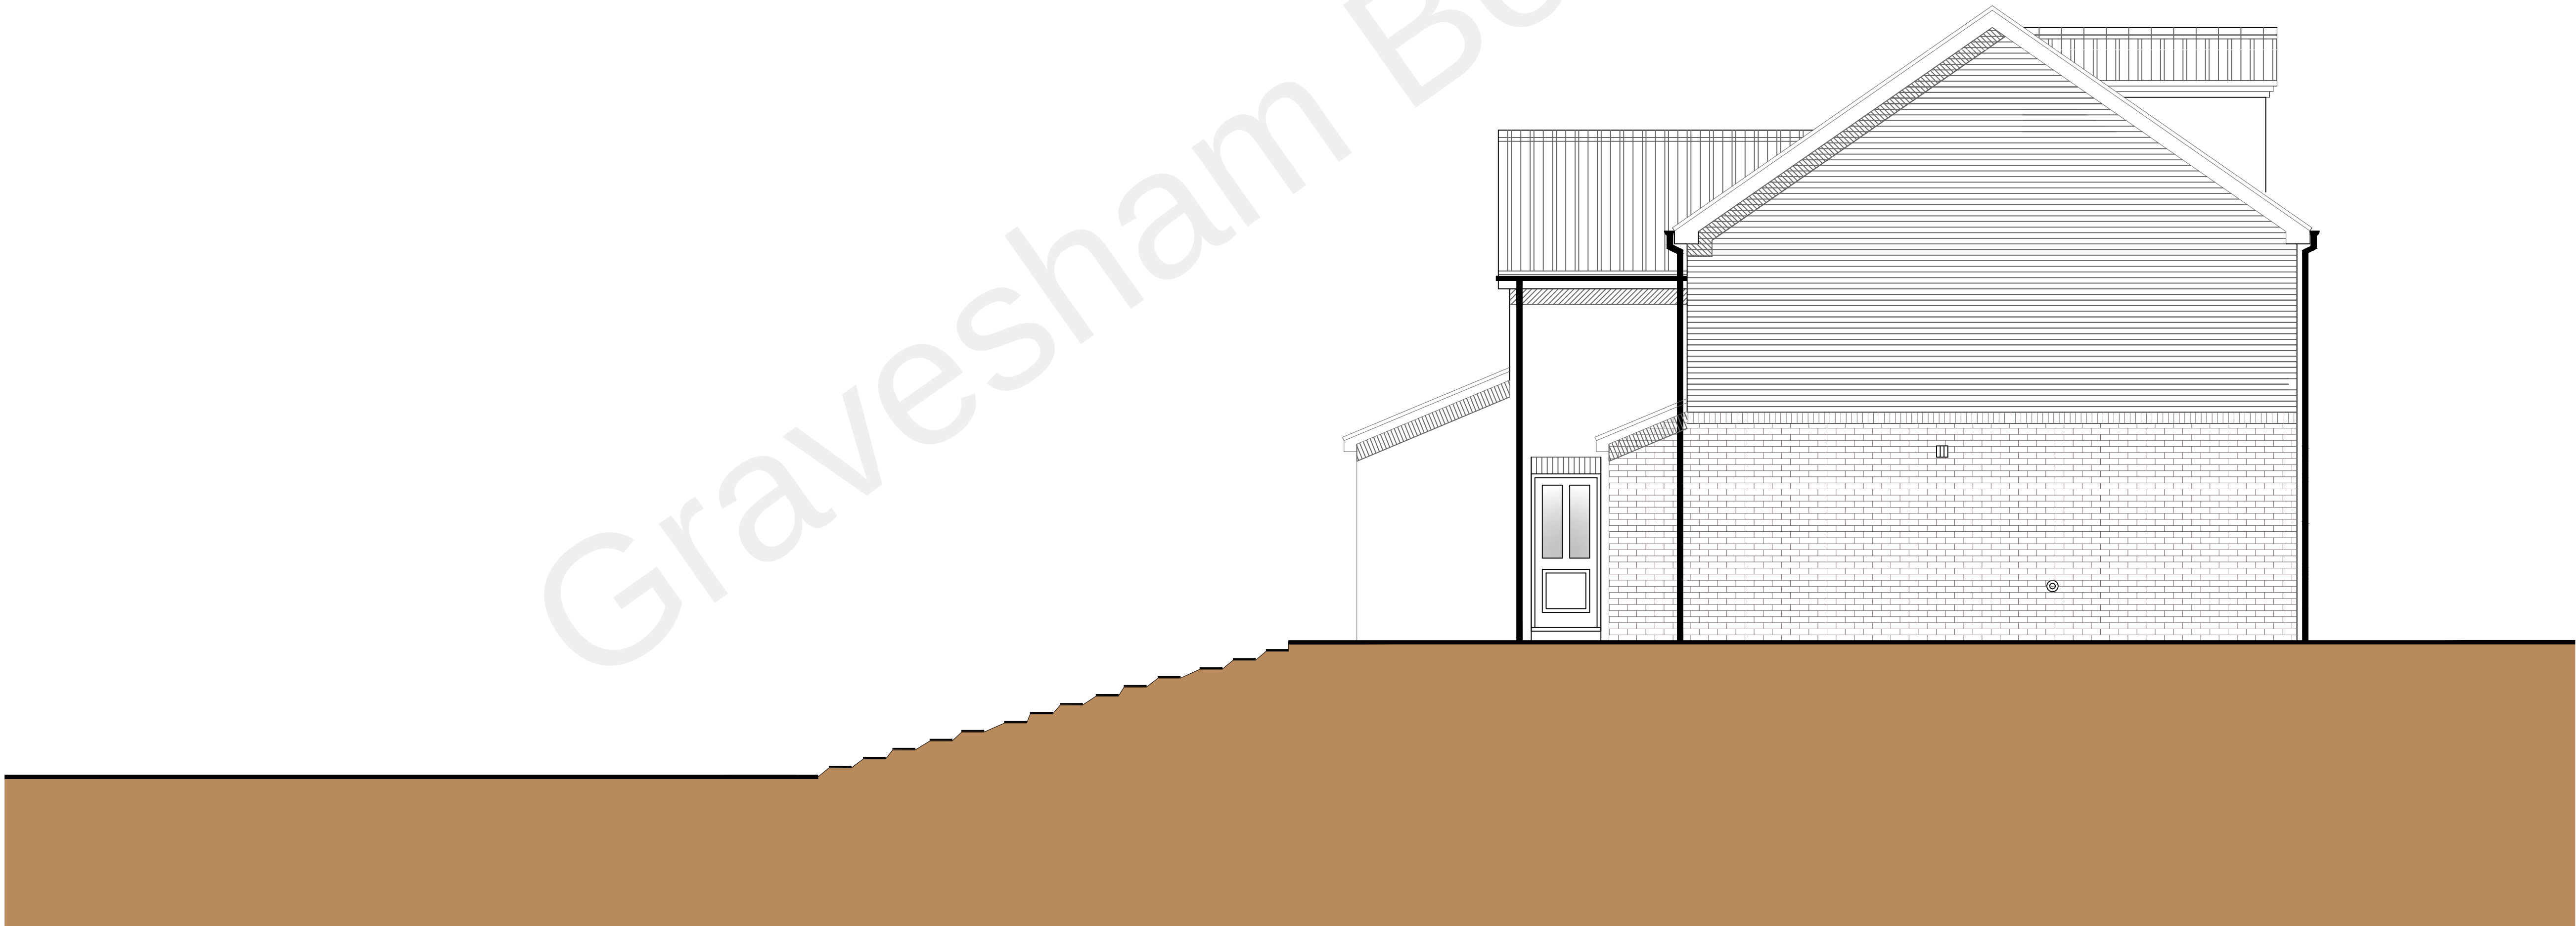

West Elevation Section
1:50

Notes:

- Do not scale from this drawing.
- All dimensions to be verified on site and is in mm.
- Builder to verify all dimensions, heights and levels prior to commencement of work.
- All documents shall be checked to ensure that they are compatible by the contractor before construction commences. In the event of apparent ambiguity or contradiction the engineer and/ or architect shall be notified immediately.
- The contractor in preparing his estimate shall visit the site and acquaint himself with the problems involved.
- The contractor shall issue all statutory notices to the local Authority during progress and completion of works.

A	-	-	-/-/-
REV:	DESCRIPTION:	BY:	DATE:

STATUS: PLANNING

Whitehall Place
47 The Terrace,
Gravesend, Kent
DA12 2DL
01474 247 787
info@barronedwards.co.uk
www.barronedwards.co.uk

SITE: The Land Between 29-31 The Street
Shorne
Kent
DA12 3EA

TITLE: Proposed Street View

SCALE: AT: A1: 1:50	DATE: 11/08/2022	DRAWN: HB
PROJECT NO: 220711-A	DRAWING NO: 004	REVISION: A

1:100 0 1 2 3 4