




- NOTES
1. THIS DRAWING IS FOR PLANNING PURPOSES ONLY. DO NOT CONSTRUCT FROM THIS DRAWING.
 2. SOME AREAS WERE INACCESSIBLE AT THE TIME OF THE SURVEY. A FULL SURVEY SHOULD BE UNDERTAKEN AT BUILDING REGULATIONS STAGE.
 3. ALL DIMENSIONS SHOULD BE CHECKED ON SITE.
 4. EXISTING UNDERGROUND DRAINAGE RUNS ARE NOT KNOWN. TO BE CHECKED PRIOR TO ANY BUILDING WORK. ALLOW FOR OBTAINING BUILD OVER AGREEMENTS WITH THE LOCAL WATER AUTHORITY WHERE NECESSARY.

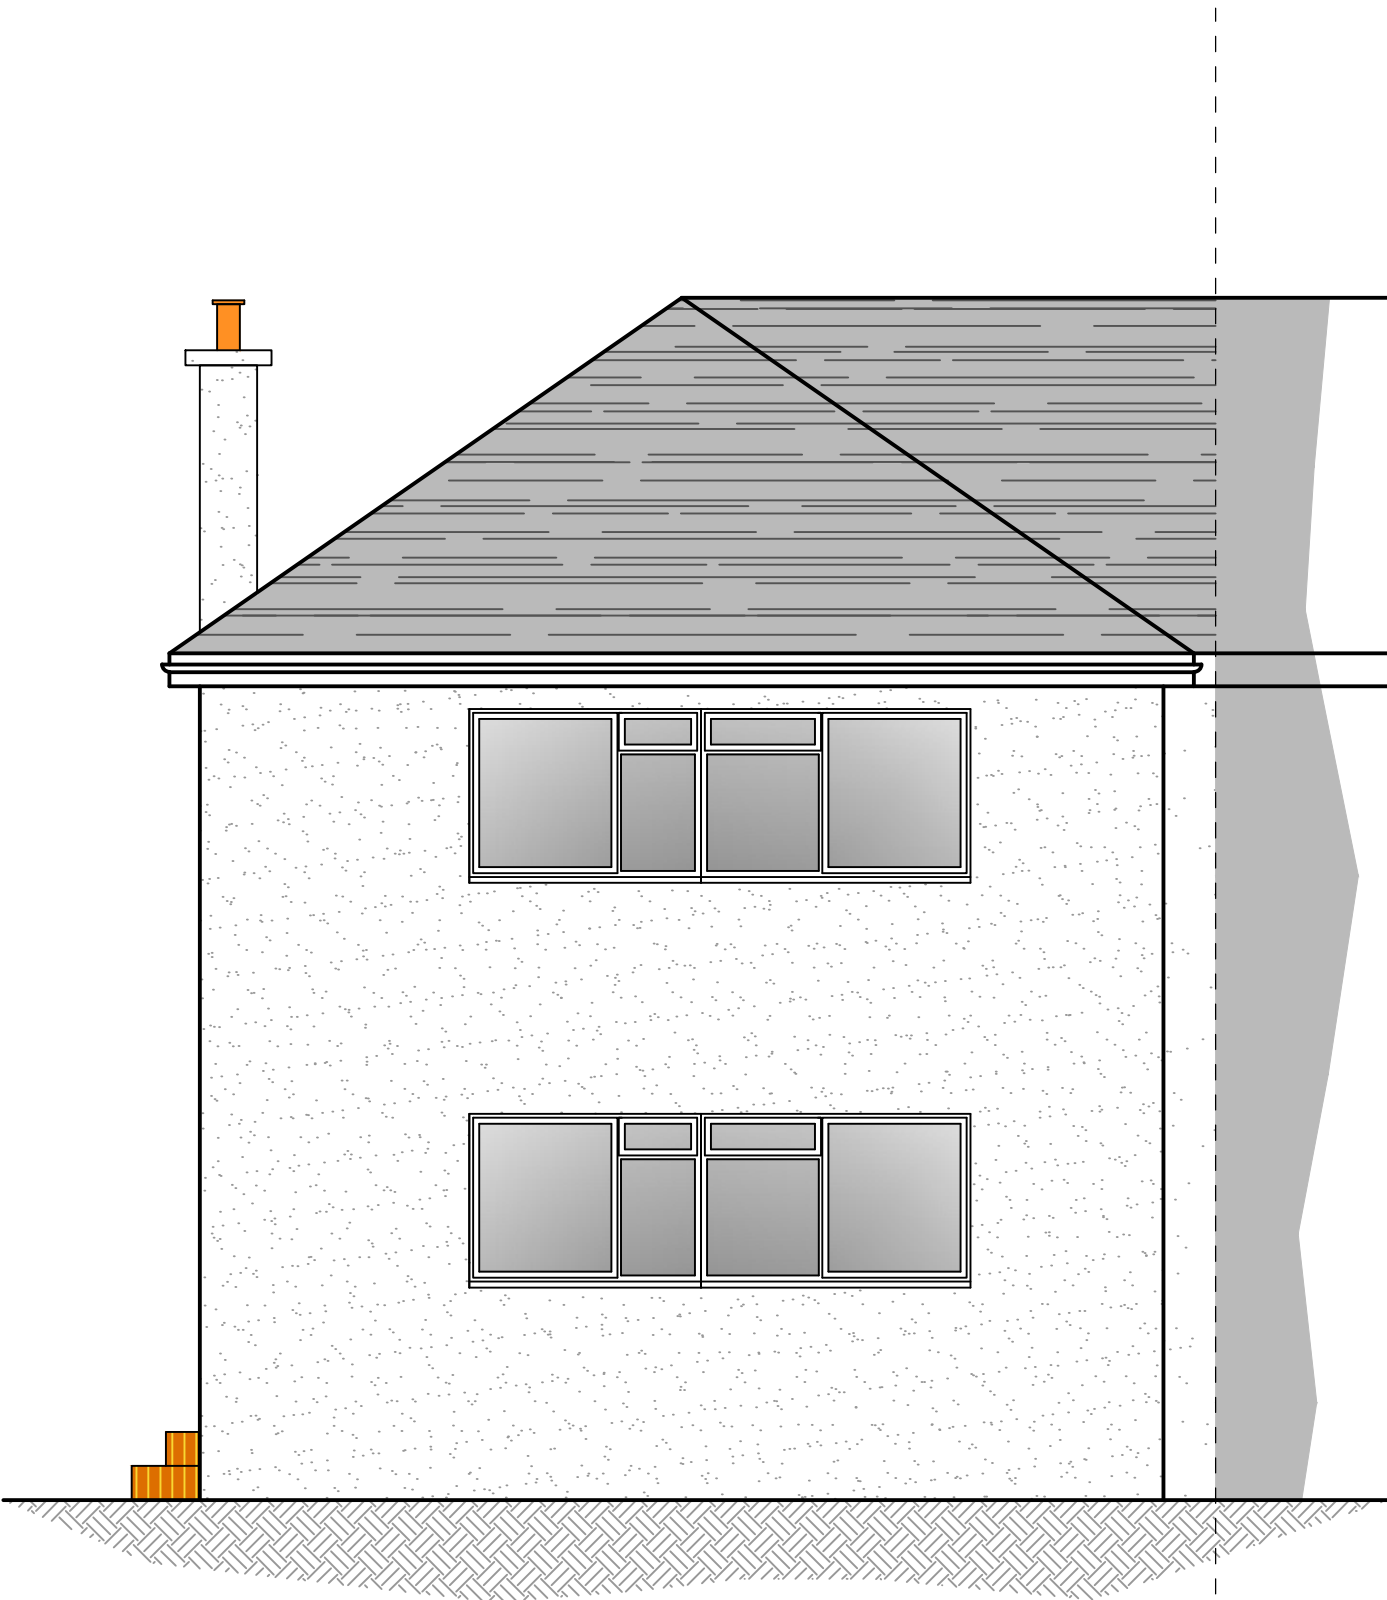

Existing Front Elevation
Scale 1-50

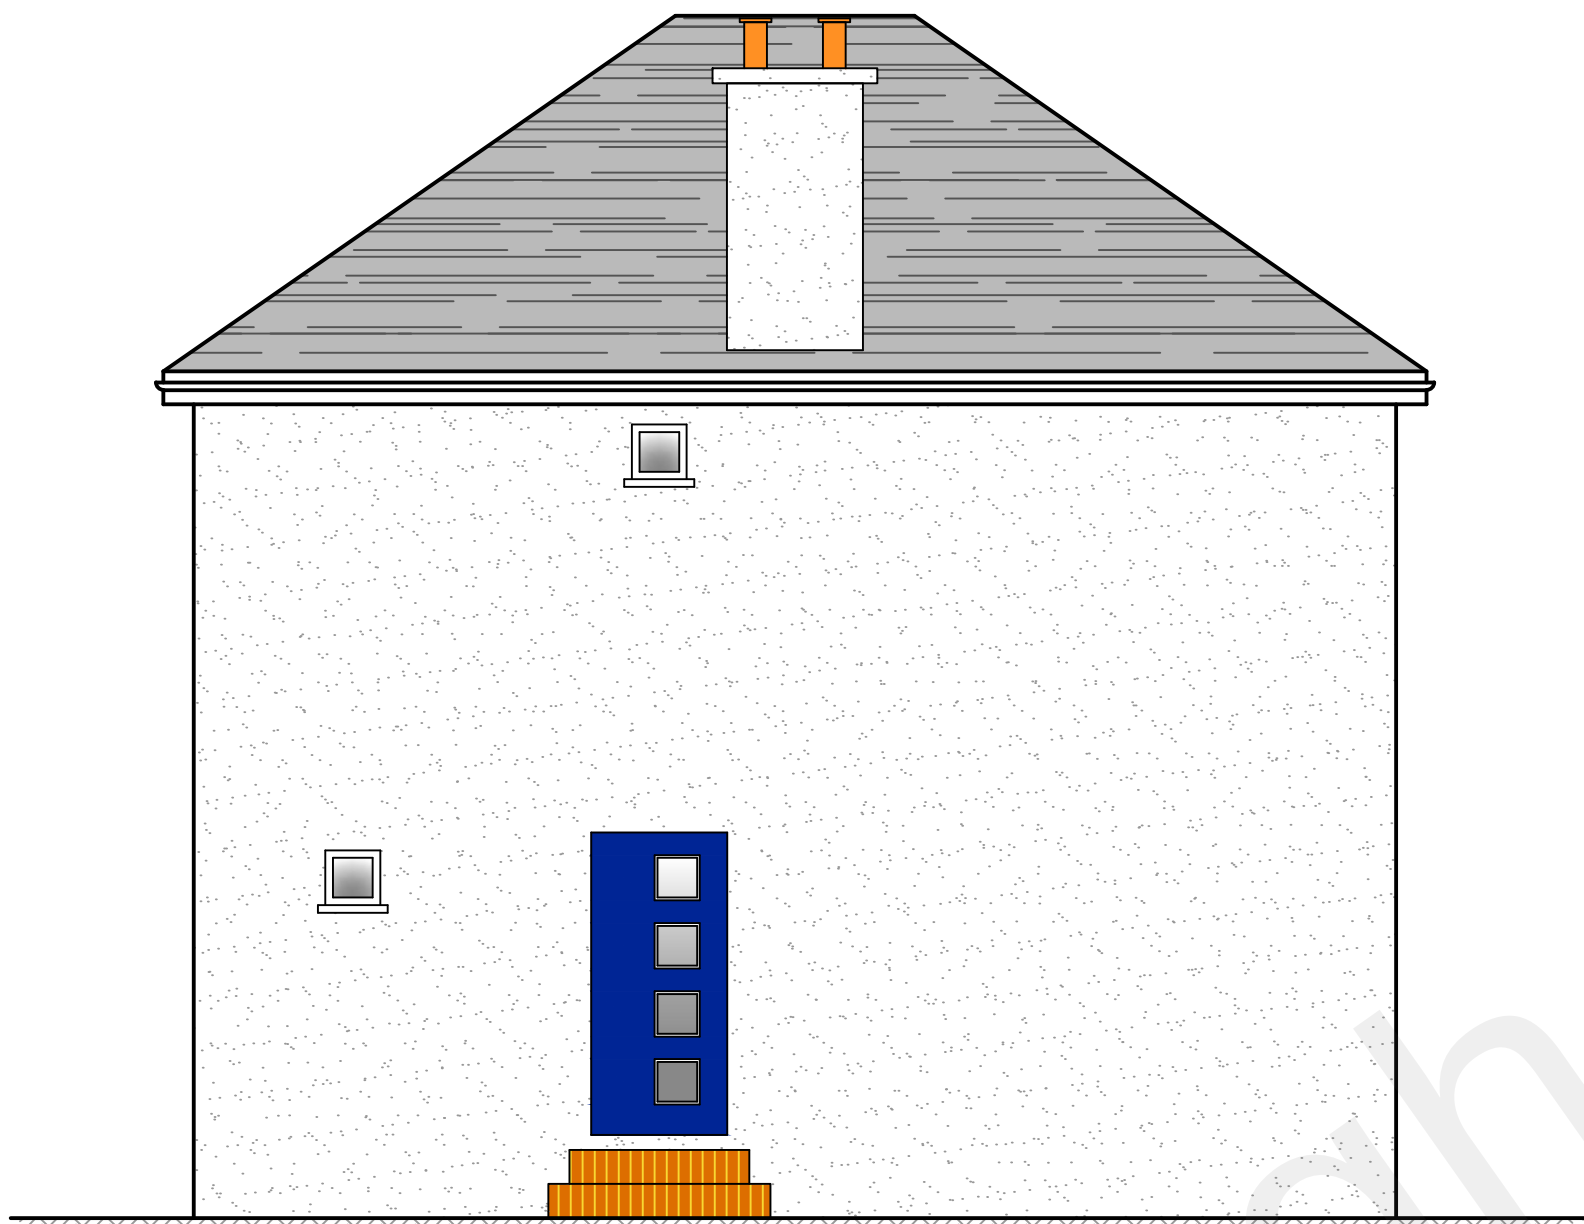

Existing Side Elevation
Scale 1-50

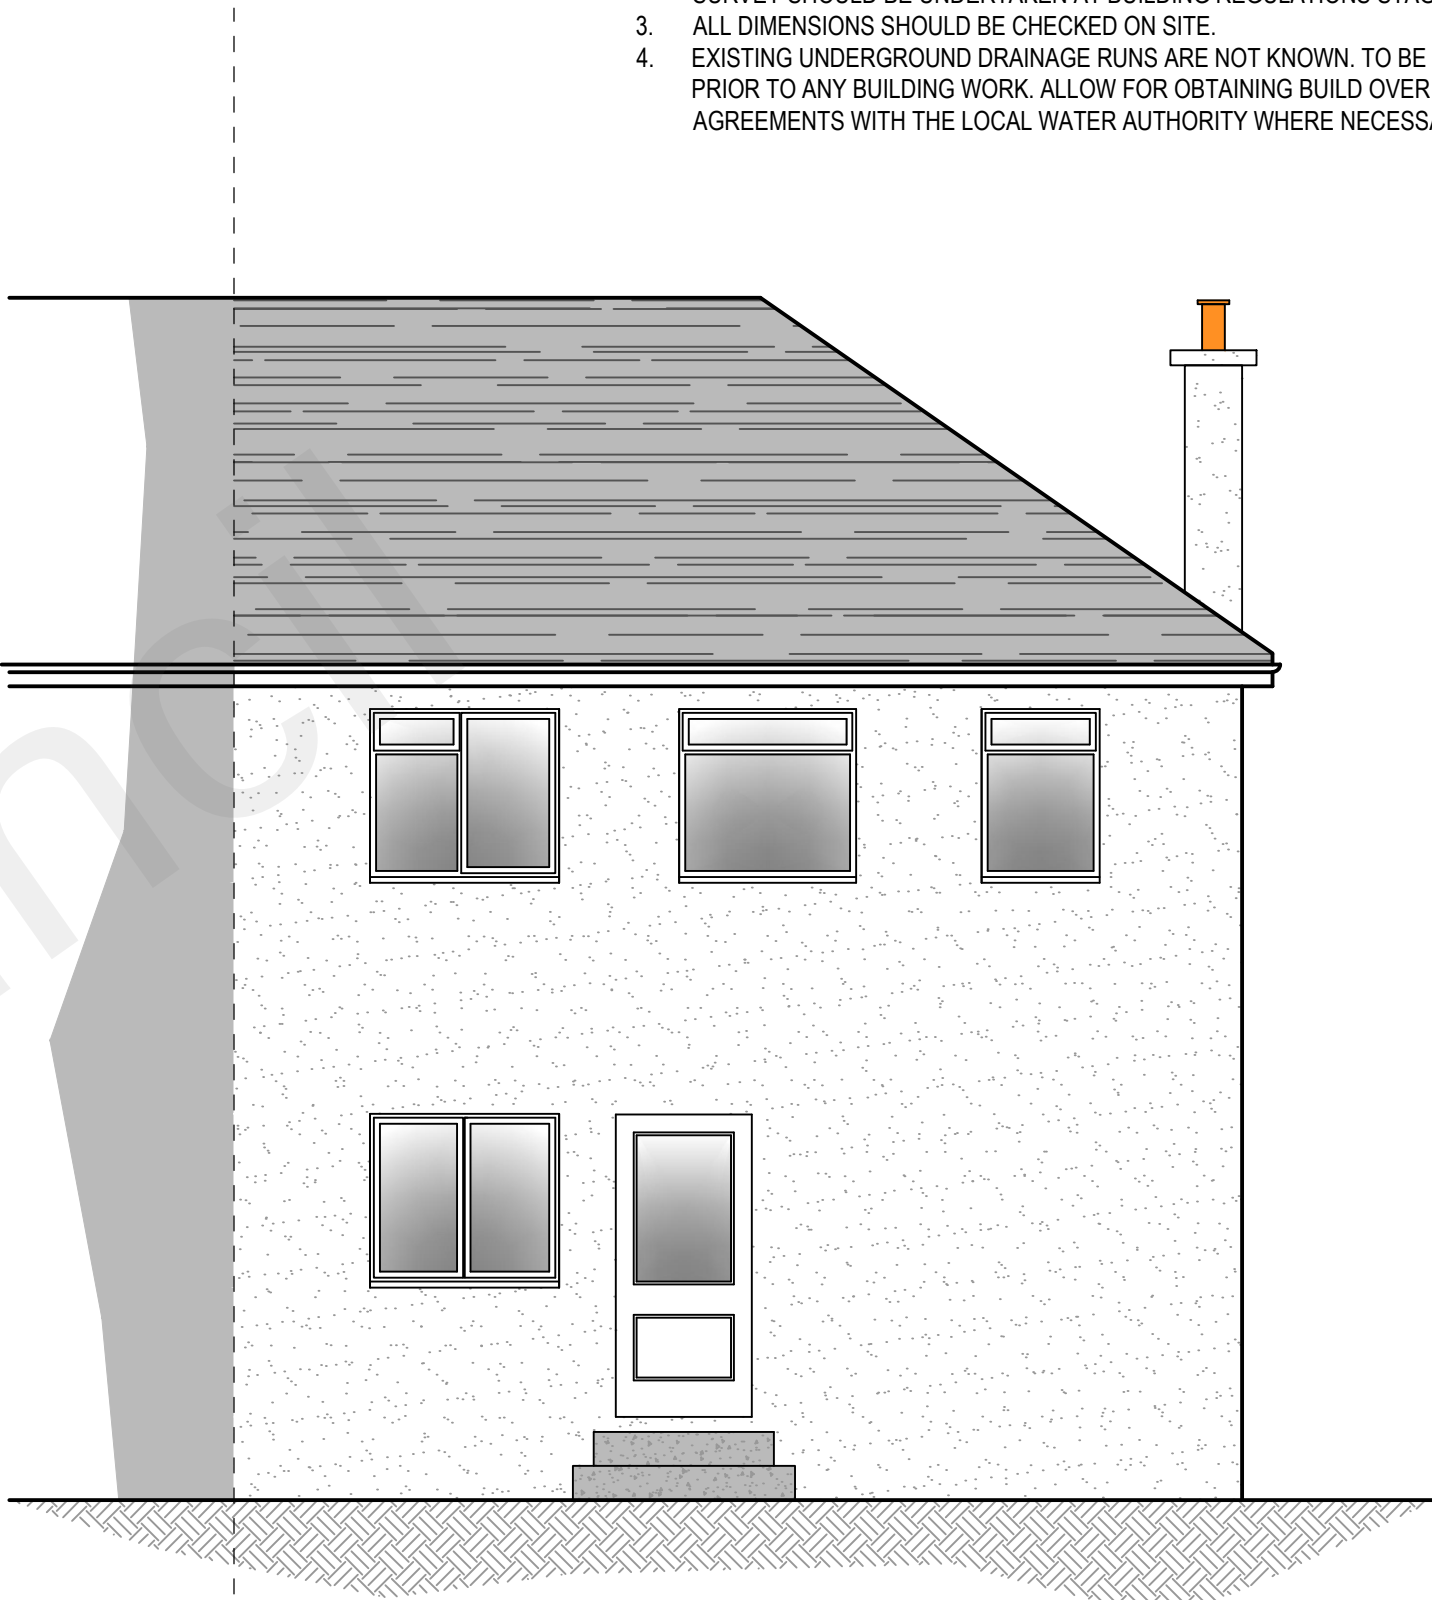

Existing Rear Elevation
Scale 1-50

A	PRELIMINARY ISSUE	17.05.22
ADDRESS 48 JELICOE AVENUE GRAVESEND DA12 5HT		
TITLE EXISTING ELEVATIONS		
CLIENT MR OLA AMUSA		
		DRAWING NUMBER 22-107-S002