


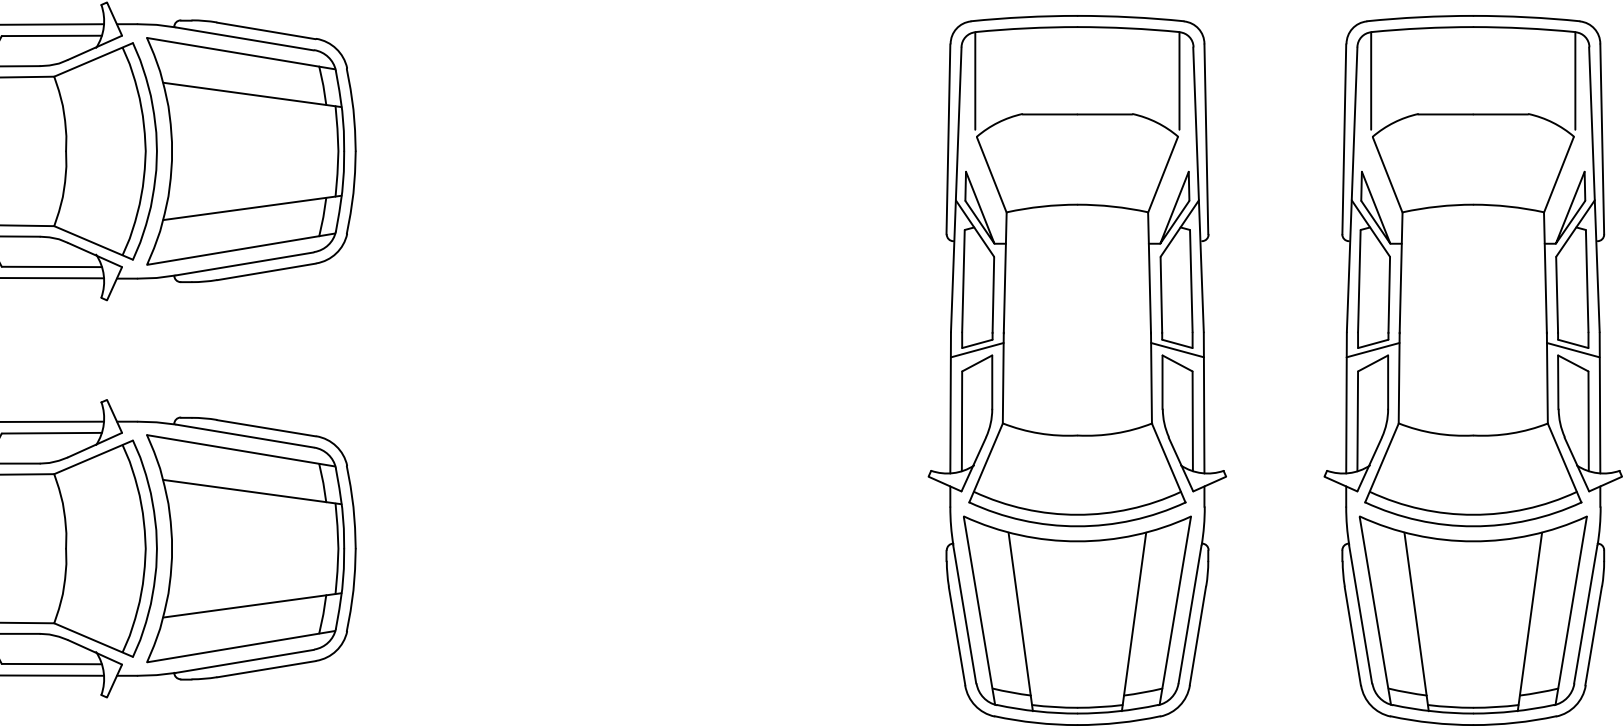


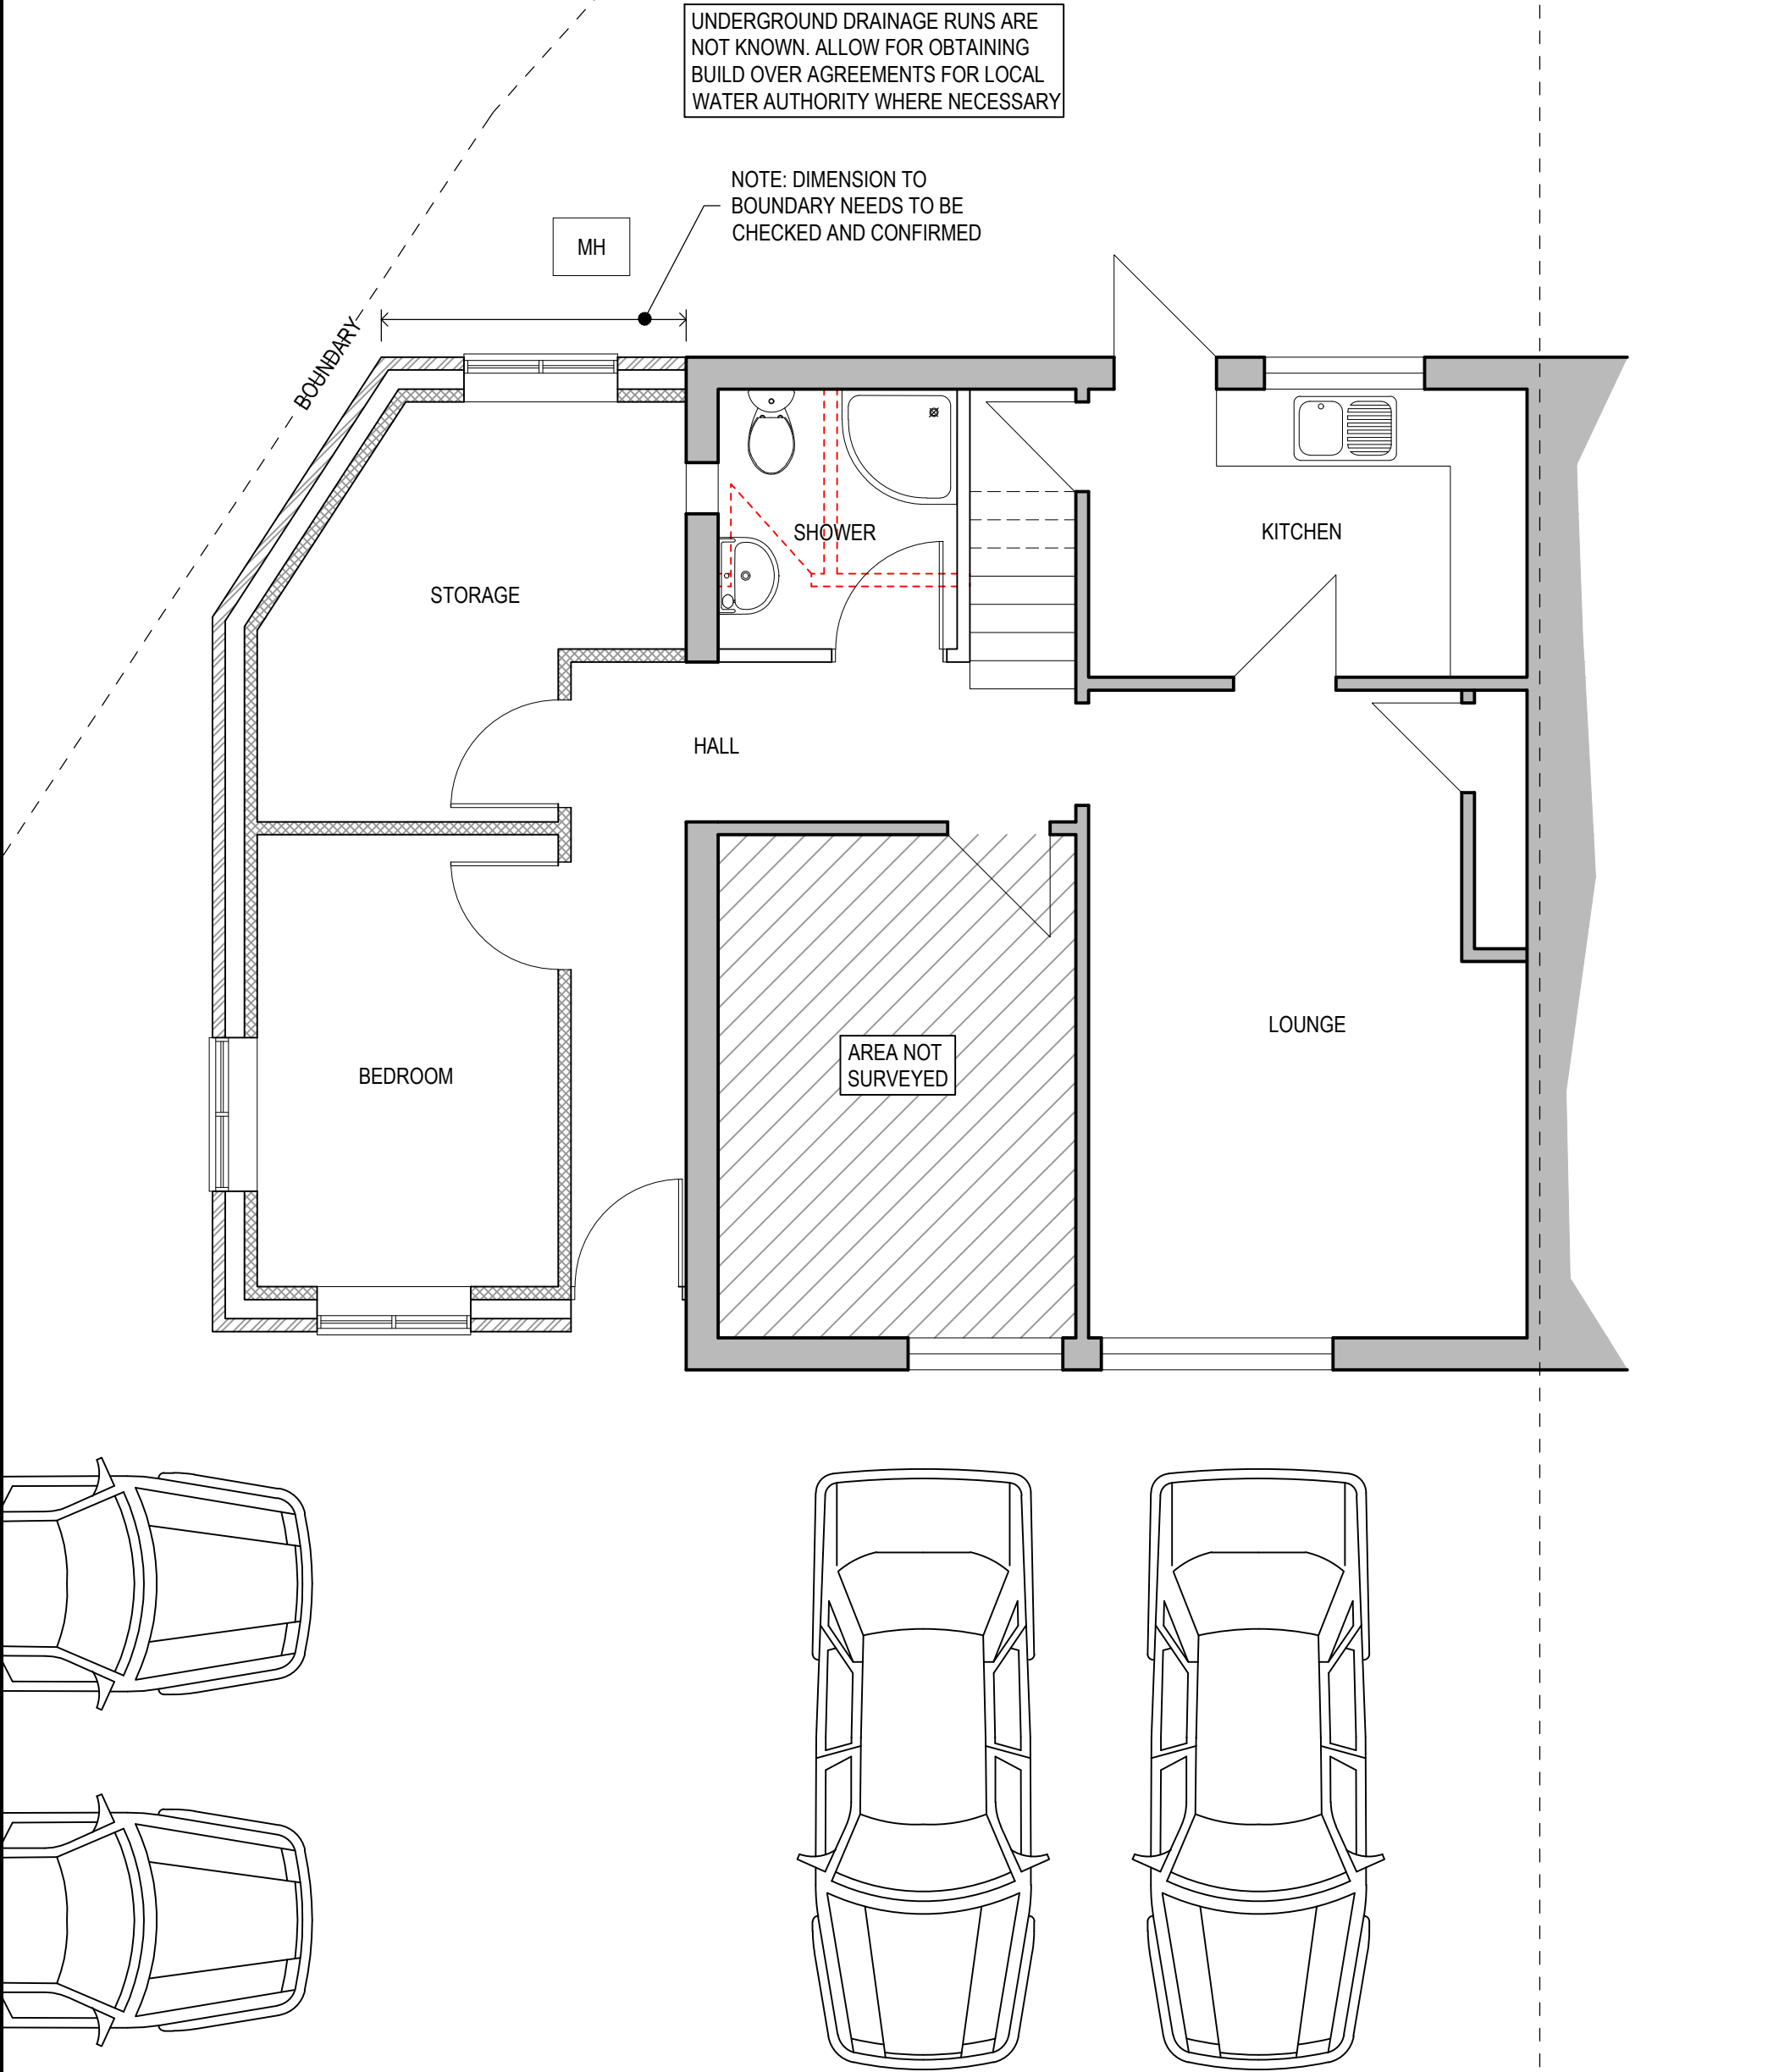


Proposed Ground Floor Layout
Scale 1-50

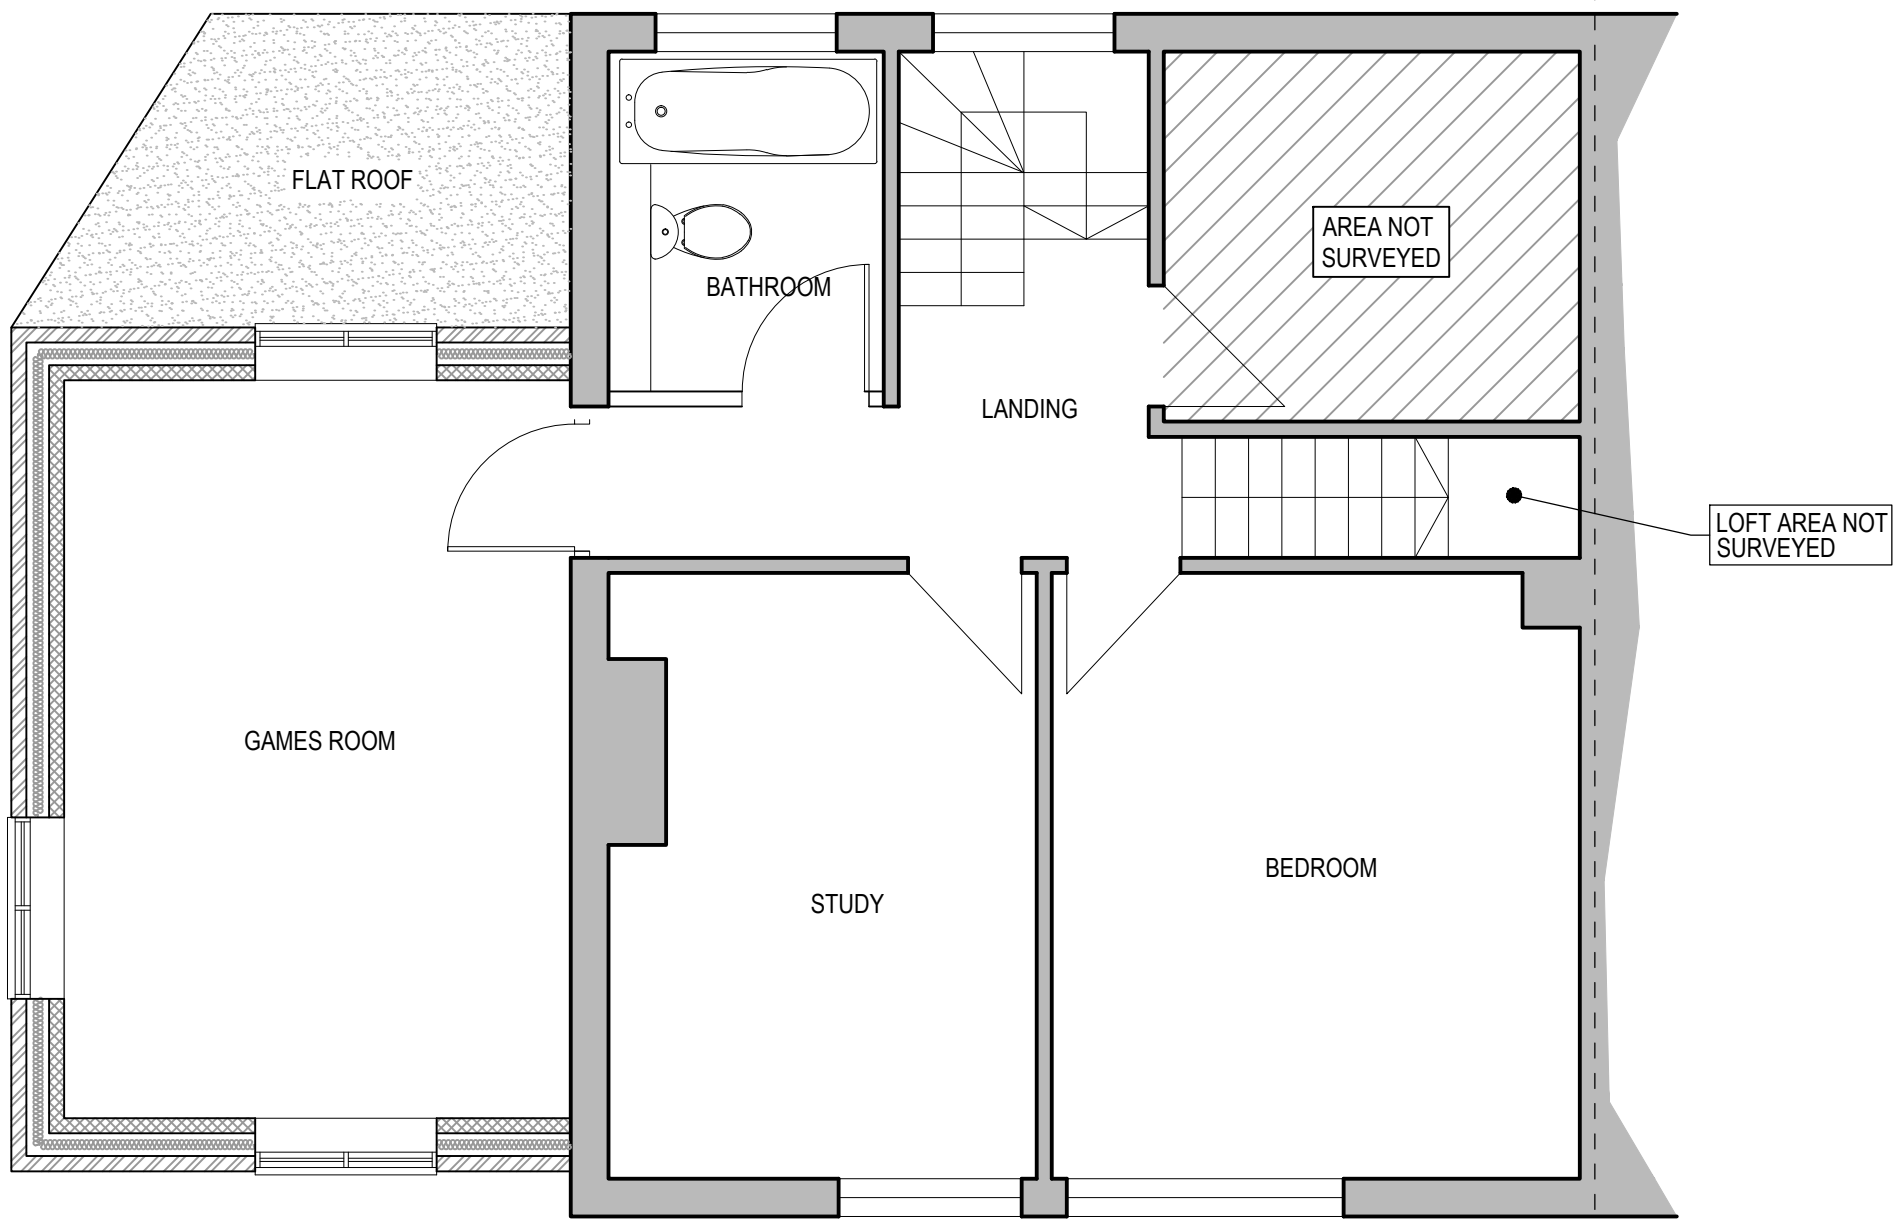



Proposed First Floor Layout
Scale 1-50

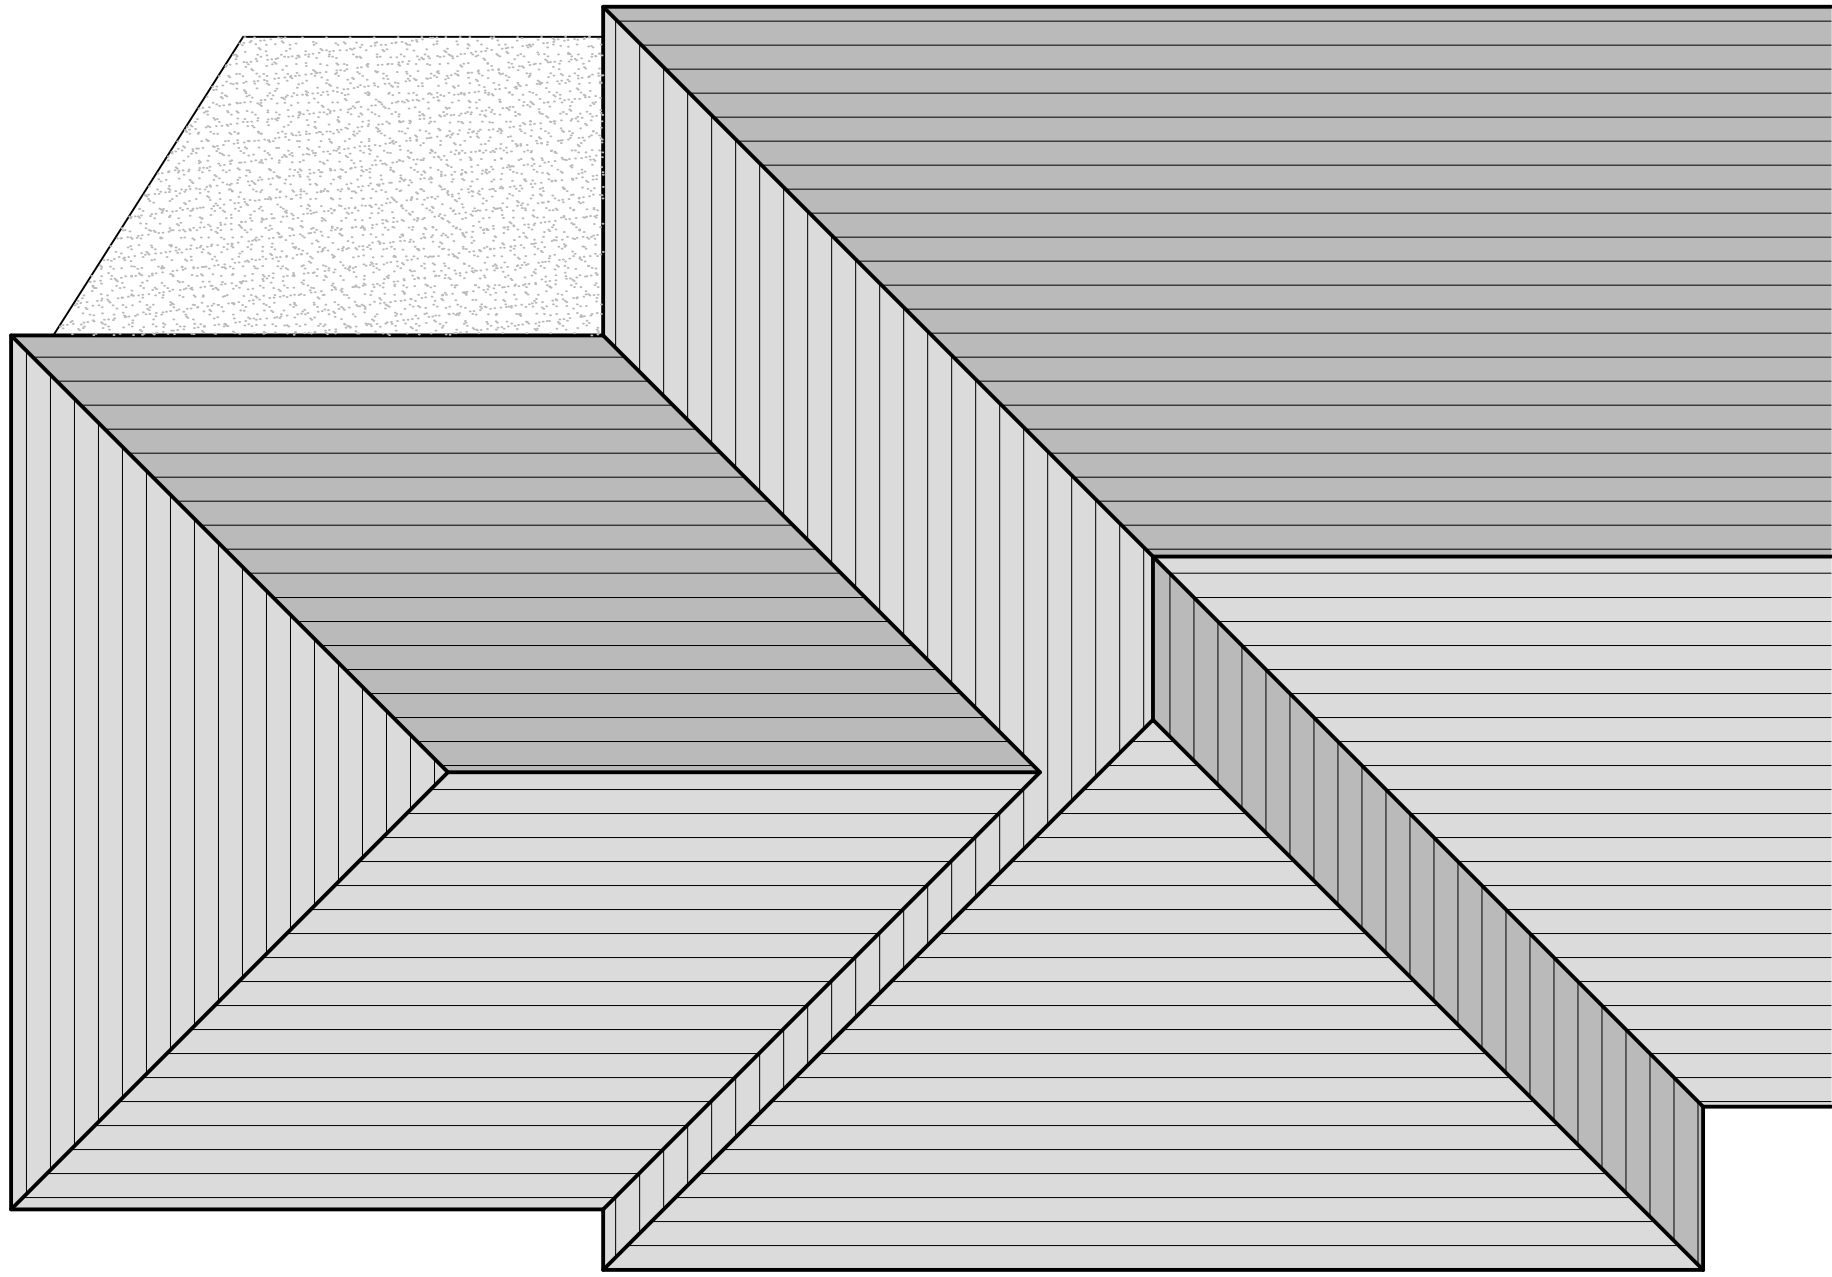

Proposed Roof Layout
Scale 1-50

 

Block Plan
SCALE 1-500

 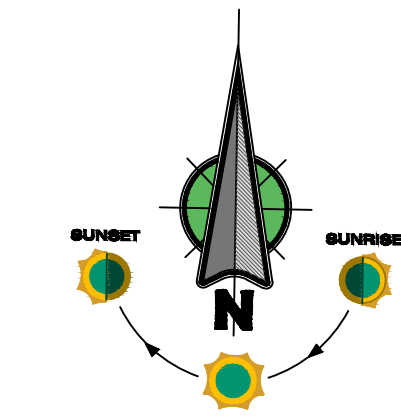

Location Plan
SCALE 1:1250

NOTES

1. THIS DRAWING IS FOR PLANNING PURPOSES ONLY. DO NOT CONSTRUCT FROM THIS DRAWING.
2. SOME AREAS WERE INACCESSIBLE AT THE TIME OF THE SURVEY. A FULL SURVEY SHOULD BE UNDERTAKEN AT BUILDING REGULATIONS STAGE.
3. ALL DIMENSIONS SHOULD BE CHECKED ON SITE.
4. EXISTING UNDERGROUND DRAINAGE RUNS ARE NOT KNOWN. TO BE CHECKED PRIOR TO ANY BUILDING WORK. ALLOW FOR OBTAINING BUILD OVER AGREEMENTS WITH THE LOCAL WATER AUTHORITY WHERE NECESSARY.

B	REVISED LAYOUT	22.08.22
A	PRELIMINARY ISSUE	17.05.22
ADDRESS		
48 JELICOE AVENUE GRAVESEND DA12 5HT		
TITLE		
PROPOSED FLOOR PLANS		
CLIENT		
MR OLA AMUSA		
DRAWING NUMBER		22-107-S003