



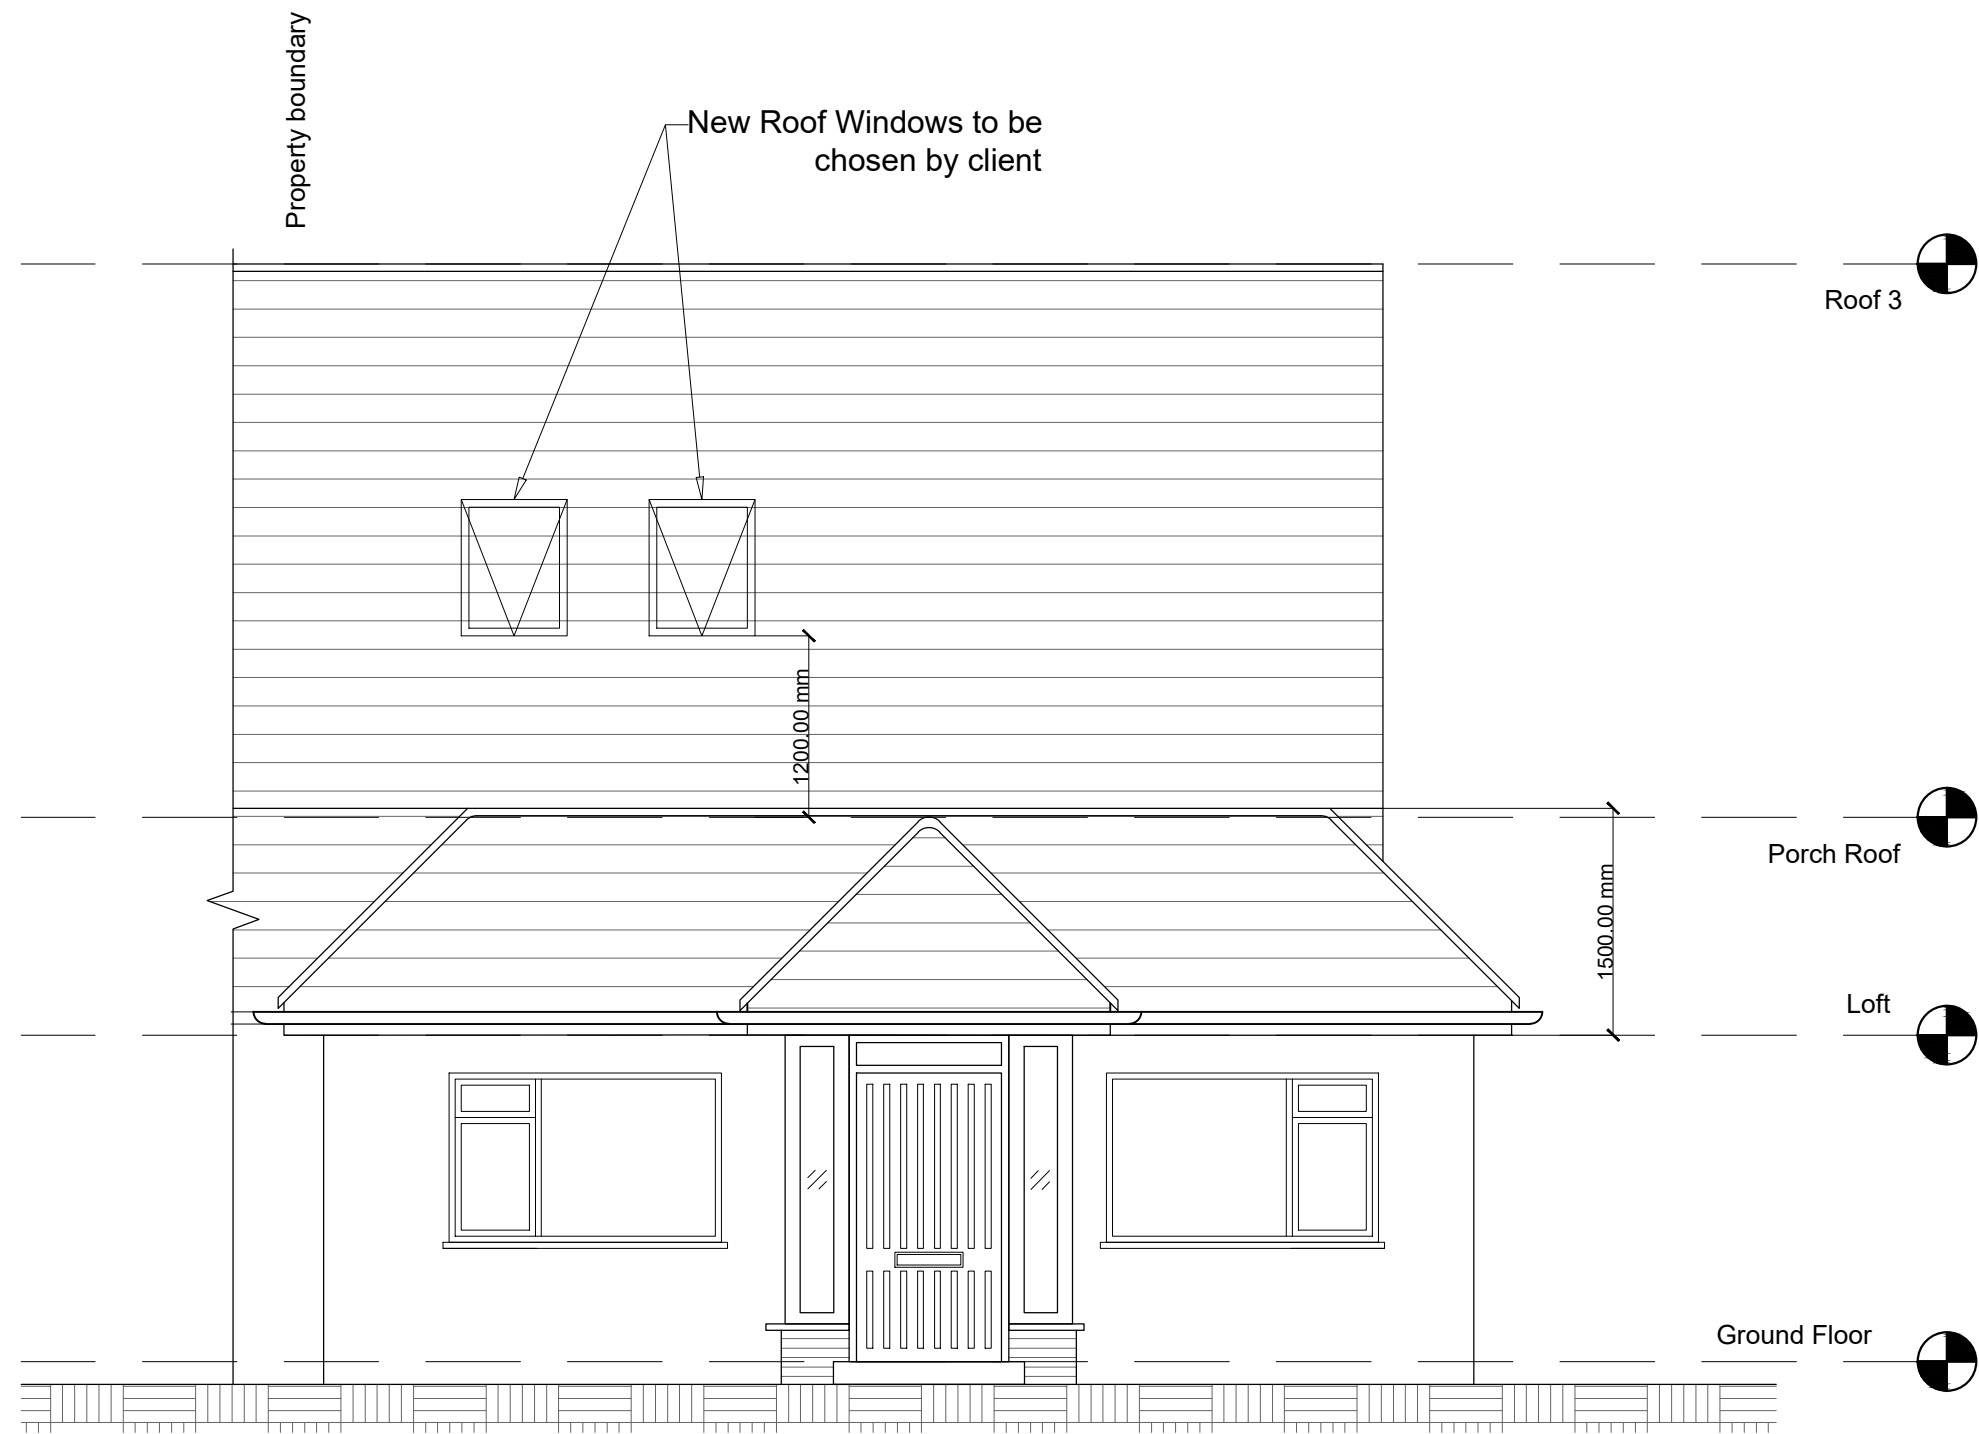


1 Proposed Front Elevation
1:50

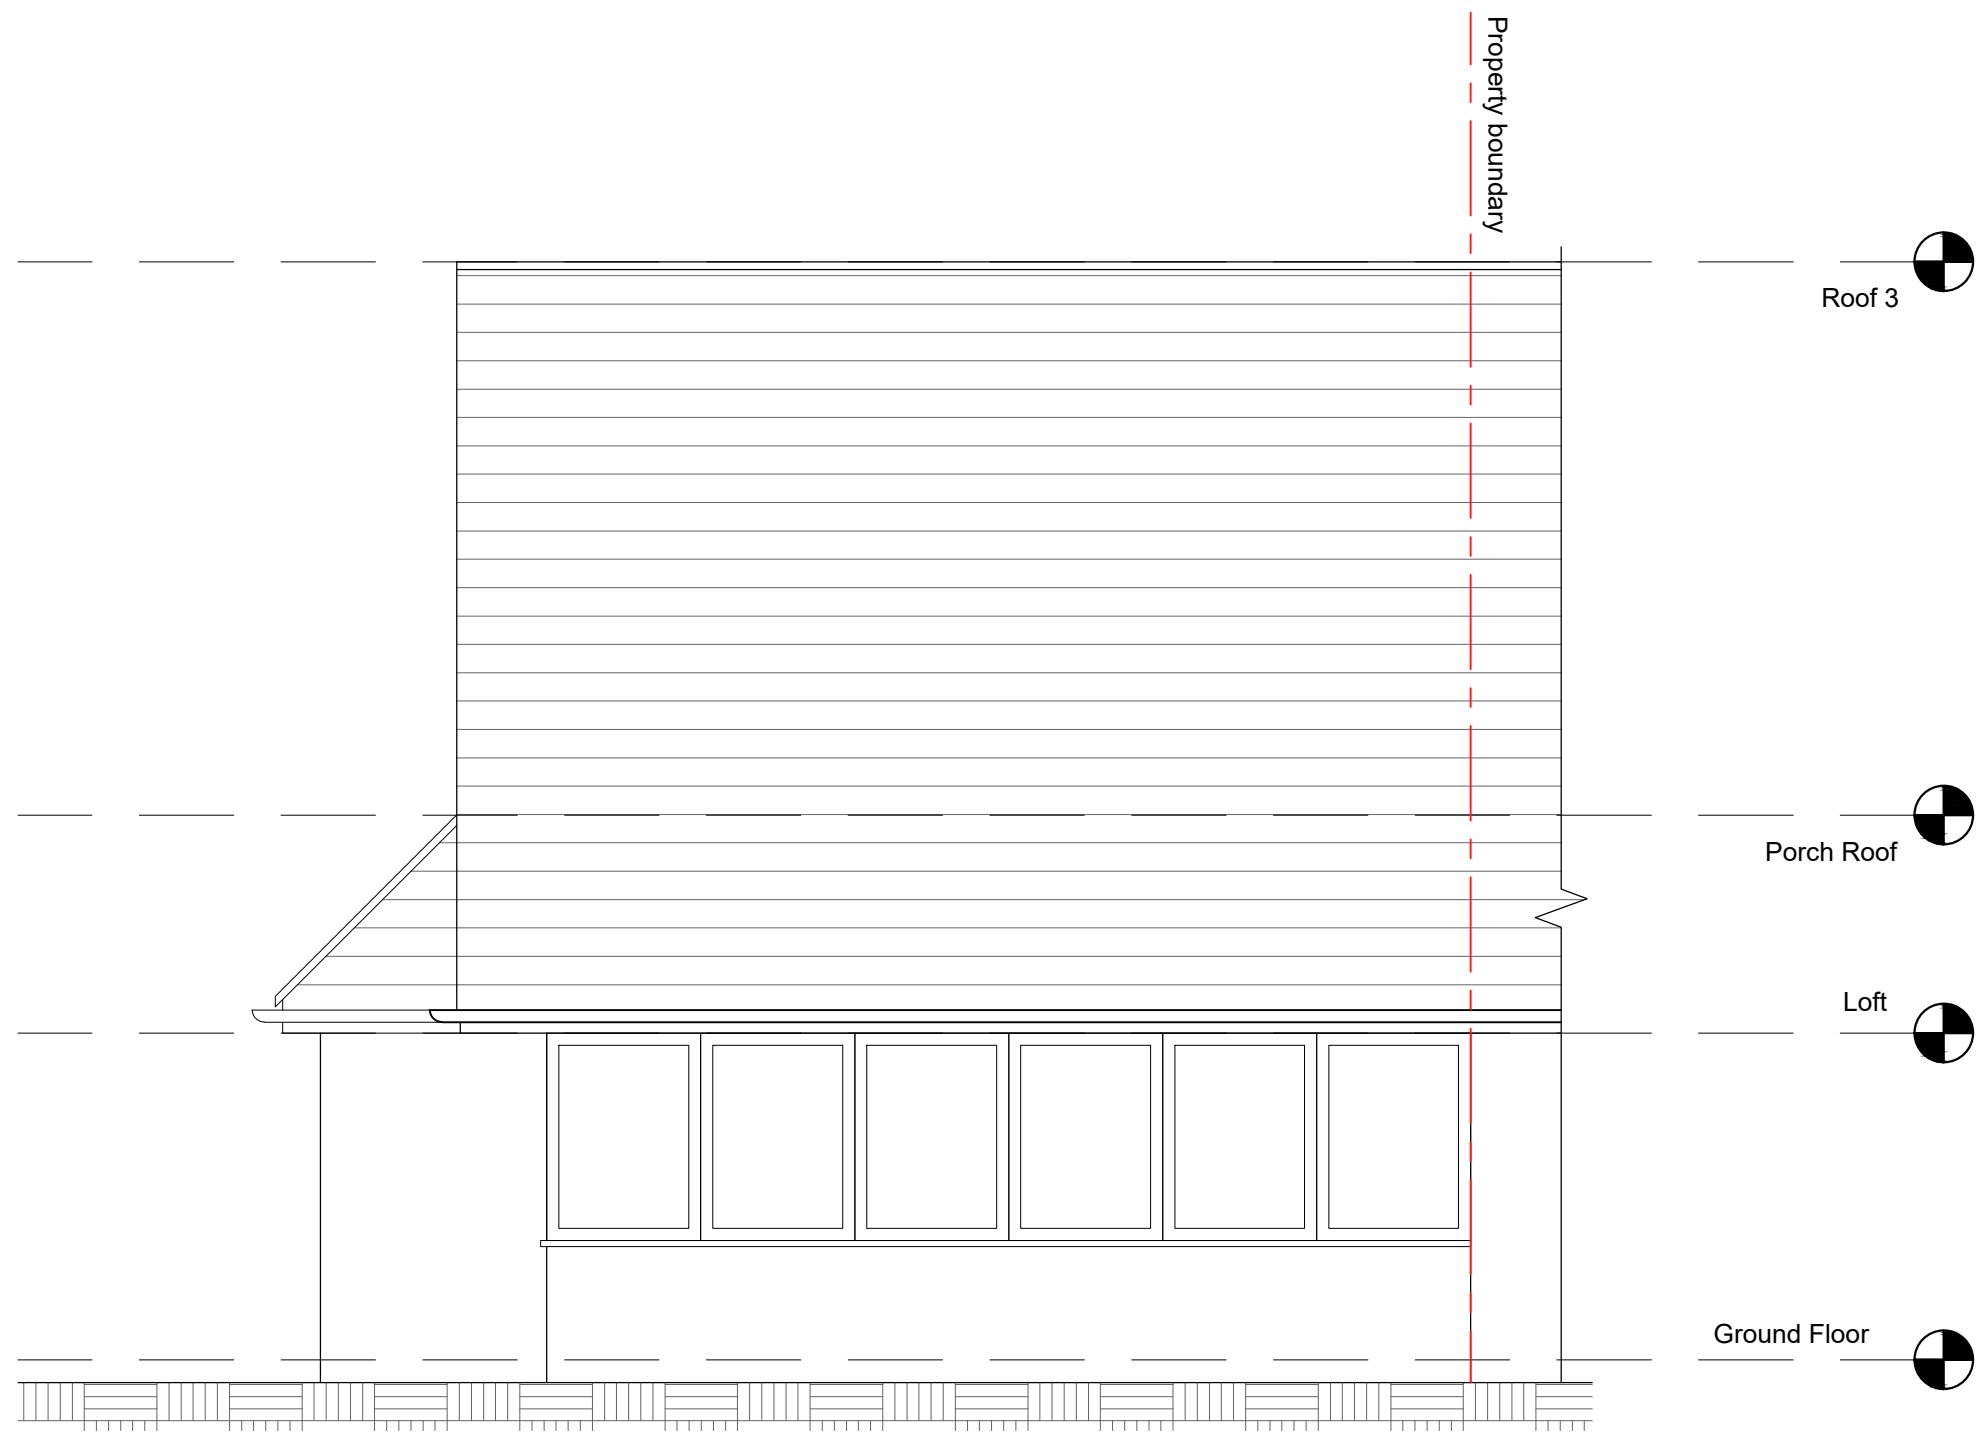


2 Proposed Right Elevation
1:50



3 Proposed Rear Elevation
1:50

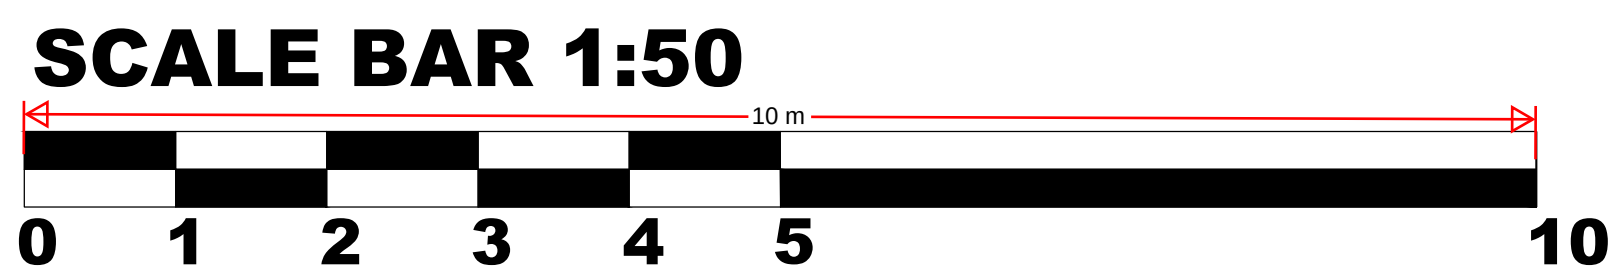

ENAIID Limited
1 Cedar Drive,
Sutton at Hone,
Dartford,
Kent DA4 9EW

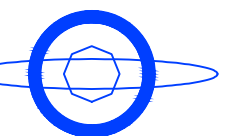

North

Amendments :			
Rev	Int	Date	Description

Project :
23 Marconi Road, Northfleet,
Gravesend, DA11 8LJ

Title :

Proposed Elevations

Proposed Hip to Gable Loft
conversion

Drawn by : MG	Scale : 1 : 50	@ A1	Date: 05/09/2024
------------------	-------------------	------	---------------------

Drawing number : NW.100.03.23MR	Rev : -
------------------------------------	------------

Do not scale from this drawing. Dimensions to be checked on site.