




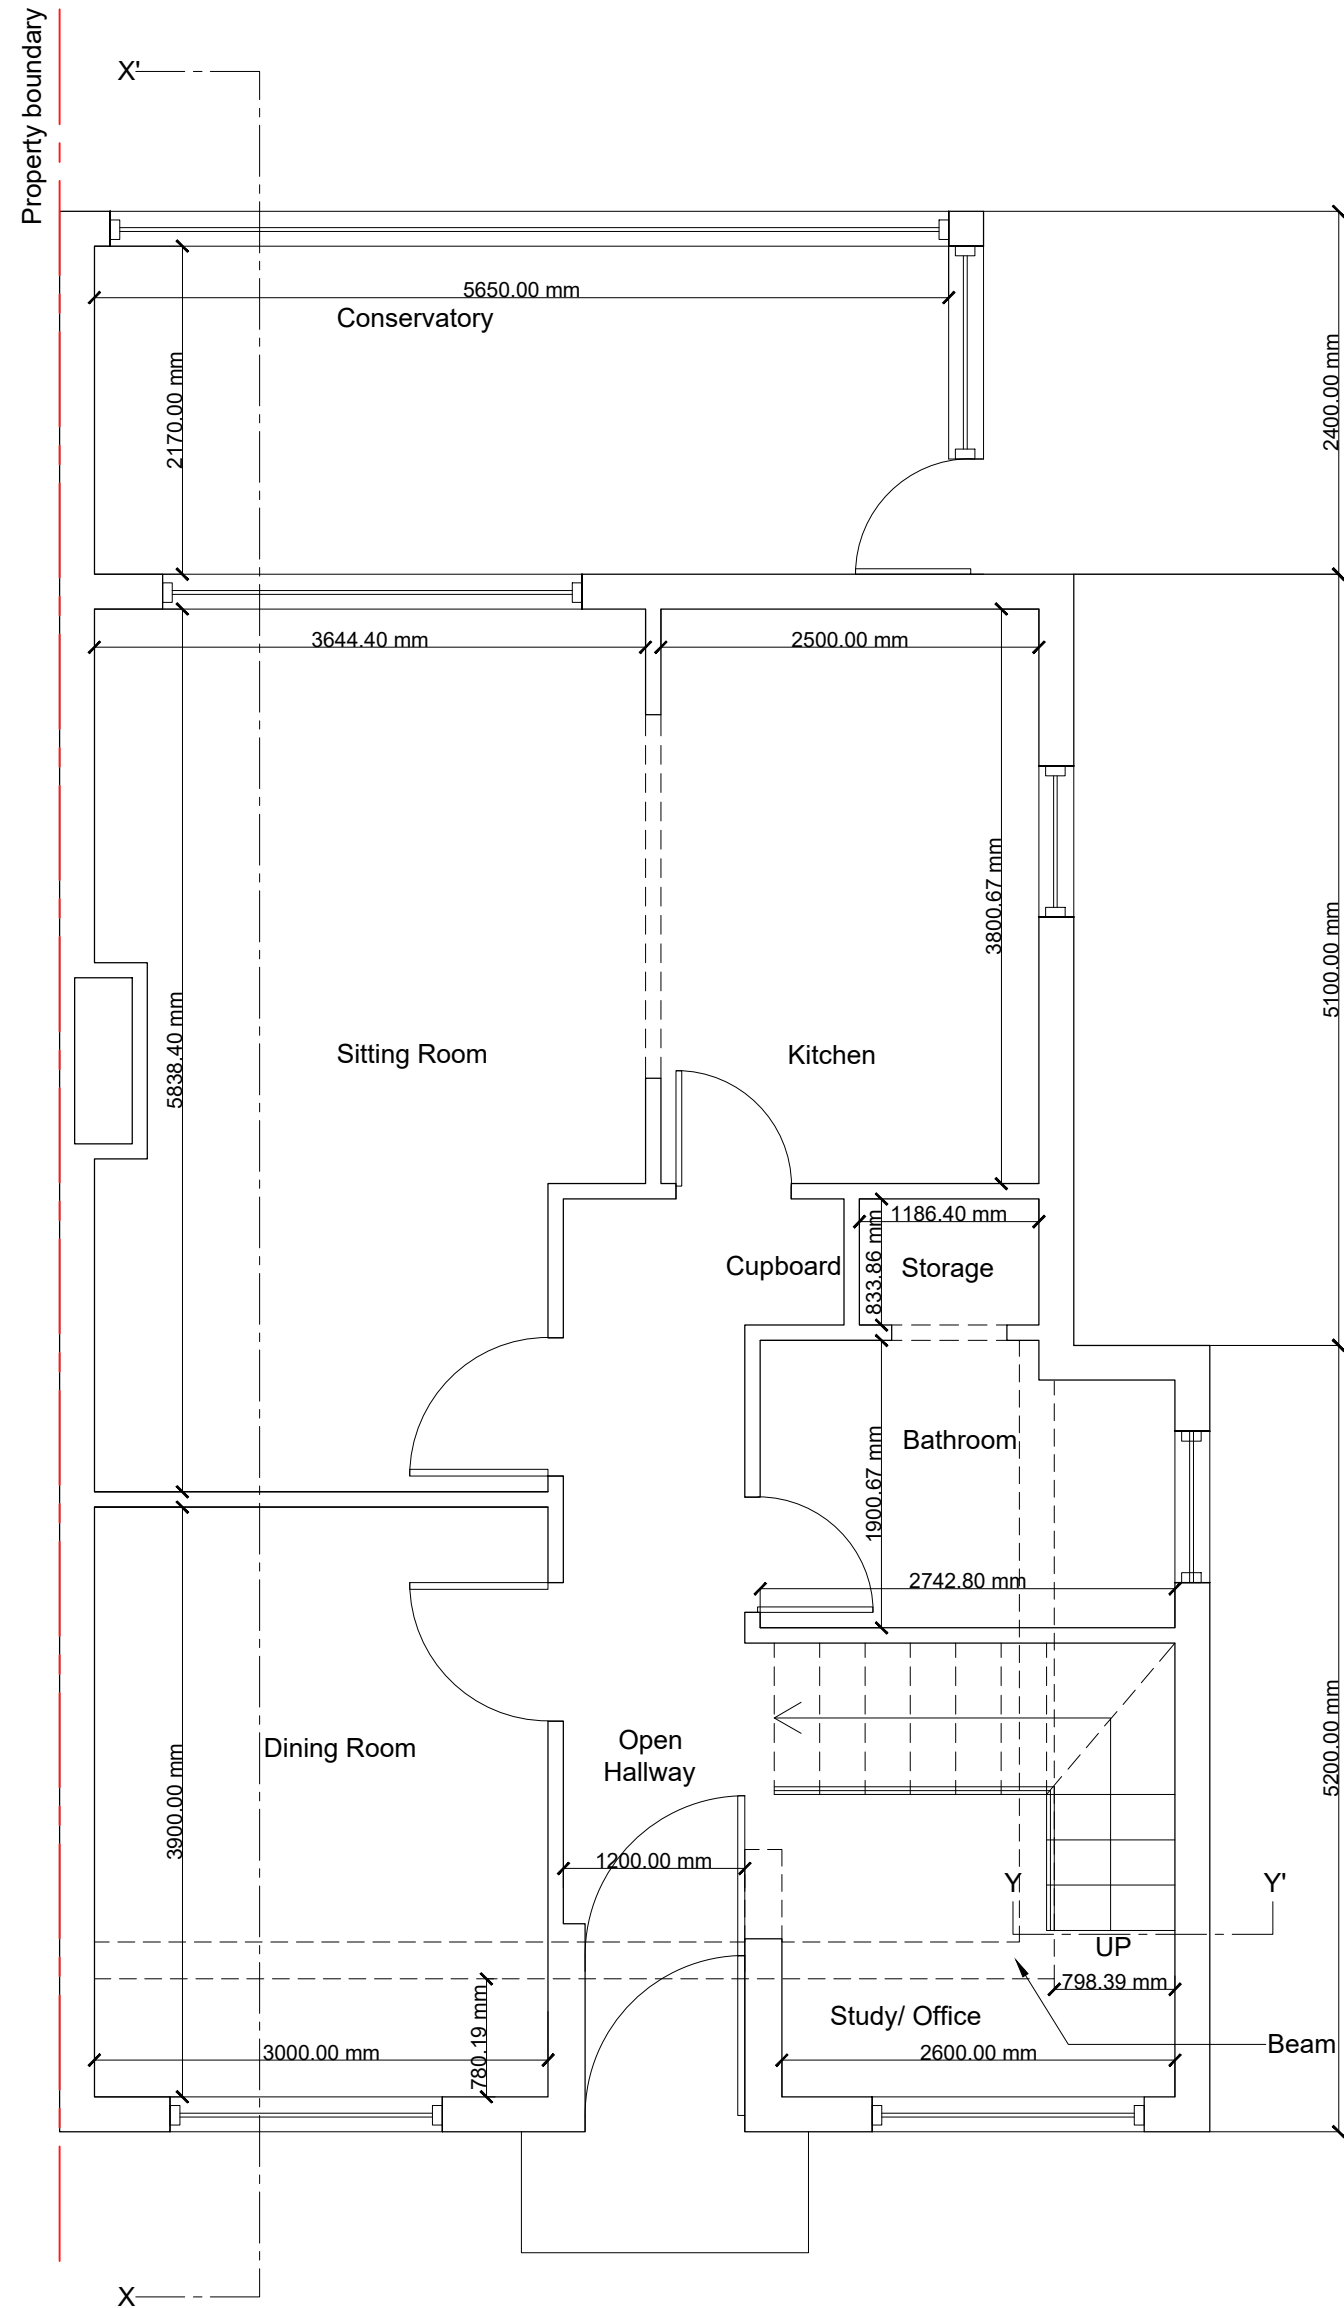

1 Proposed Ground Floor Plan
1:50

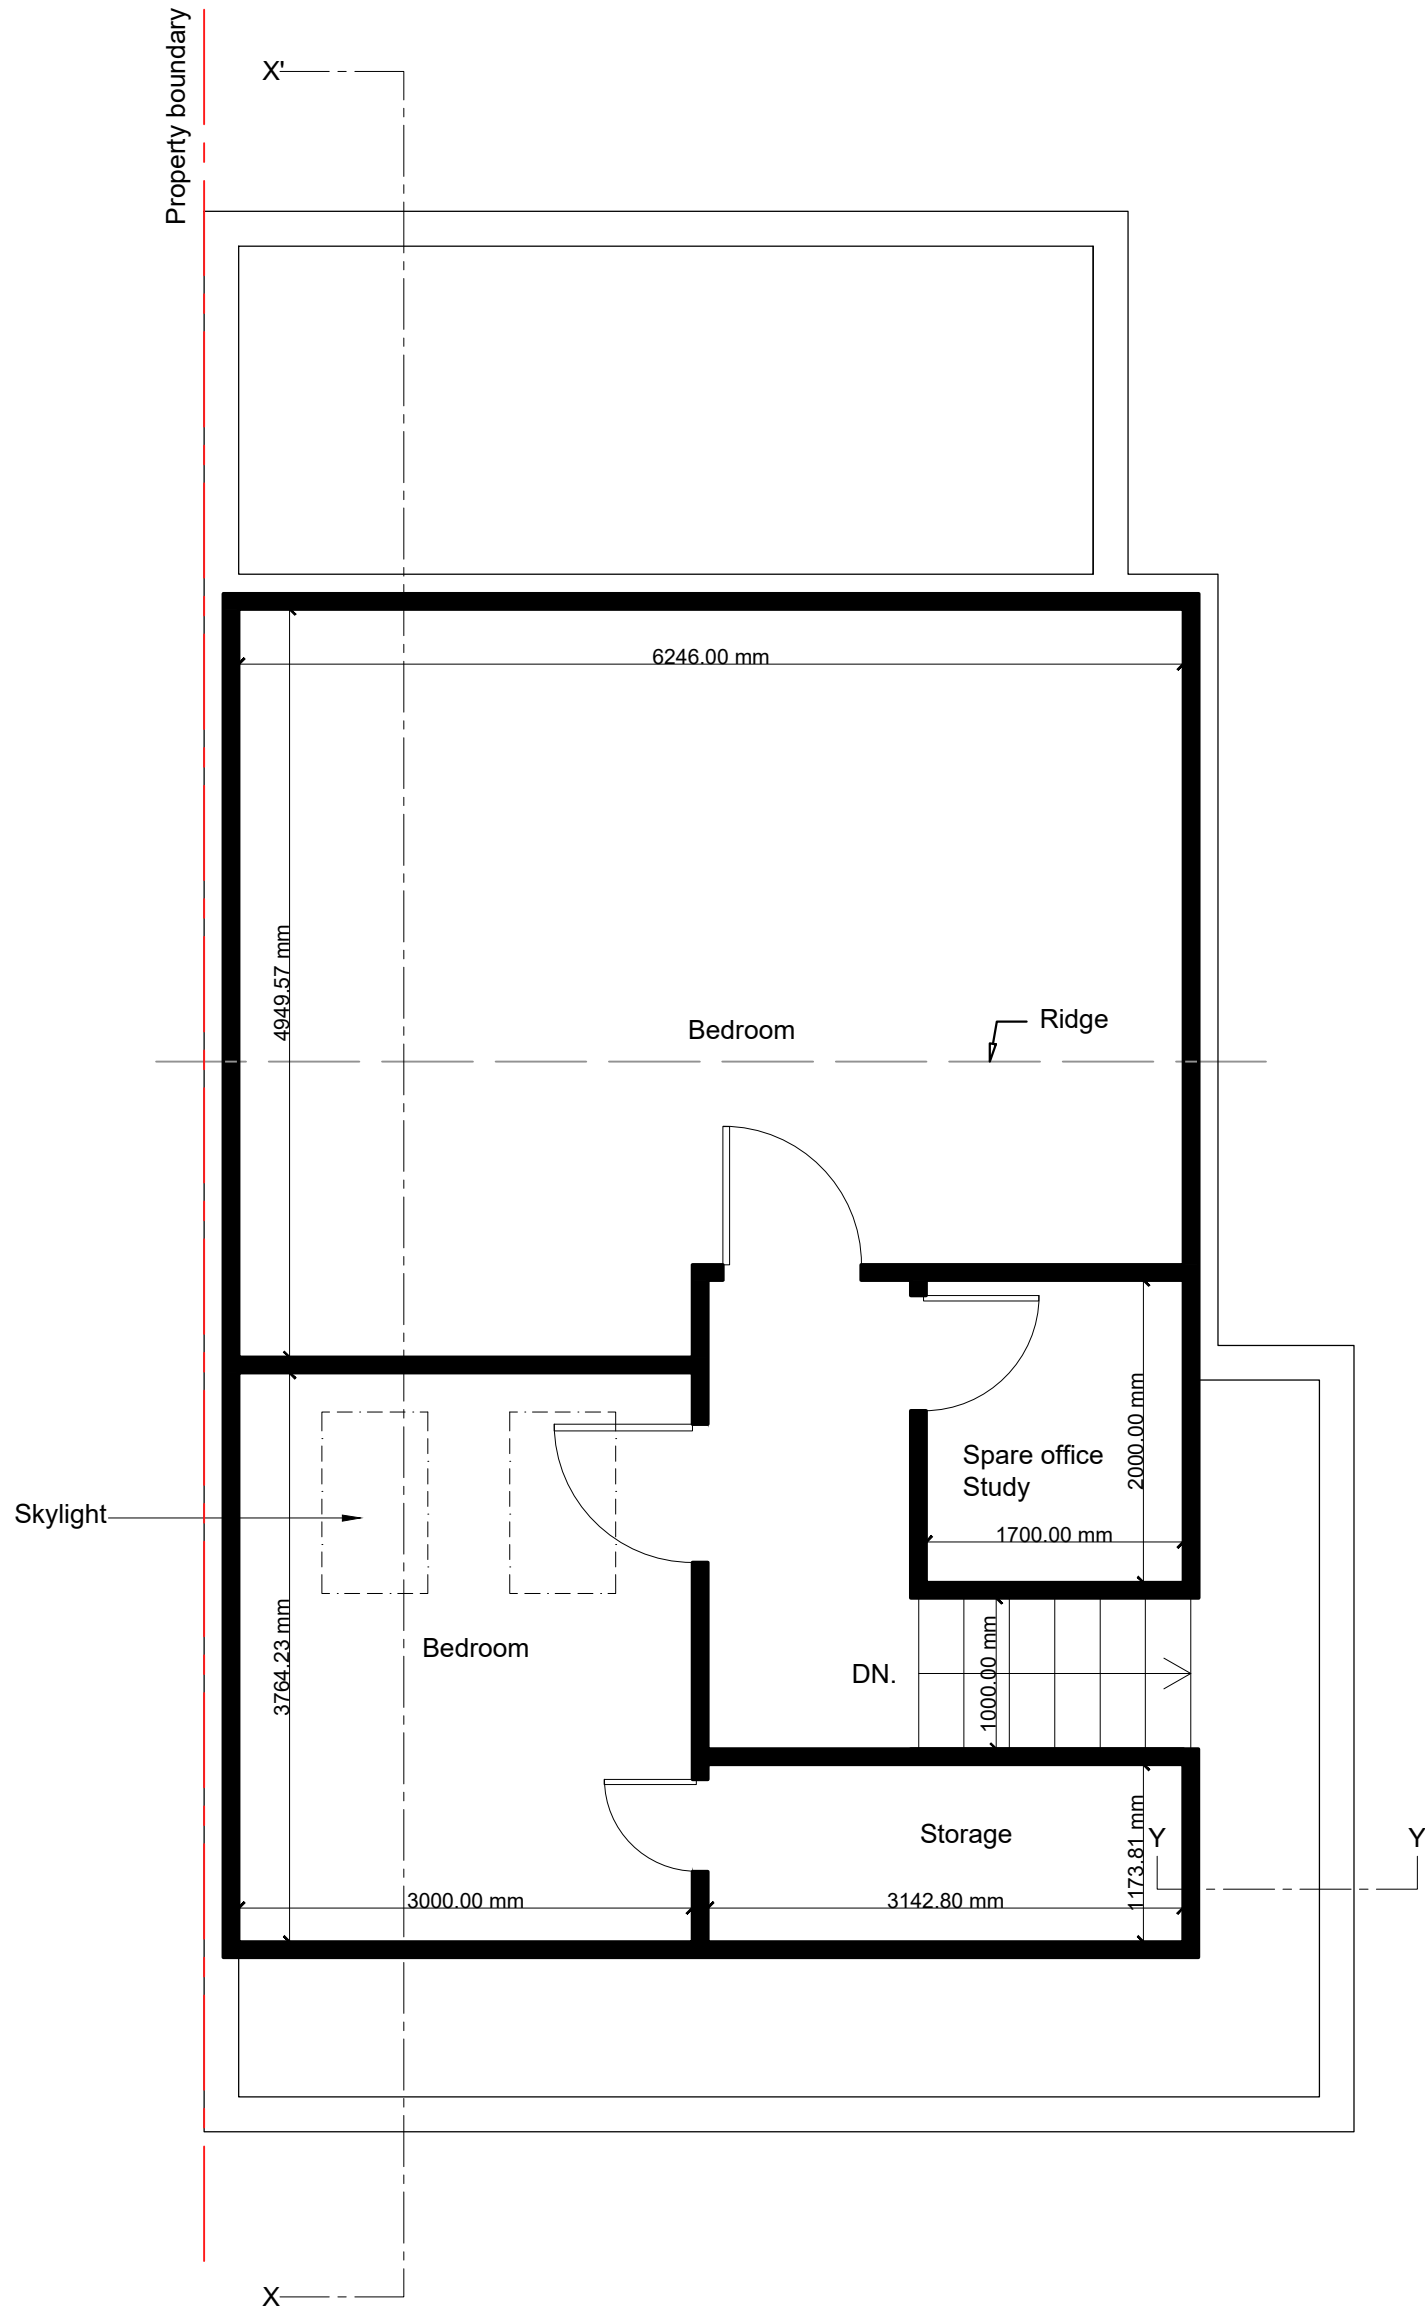


2 Proposed Floor Plan - Attic
1: 50

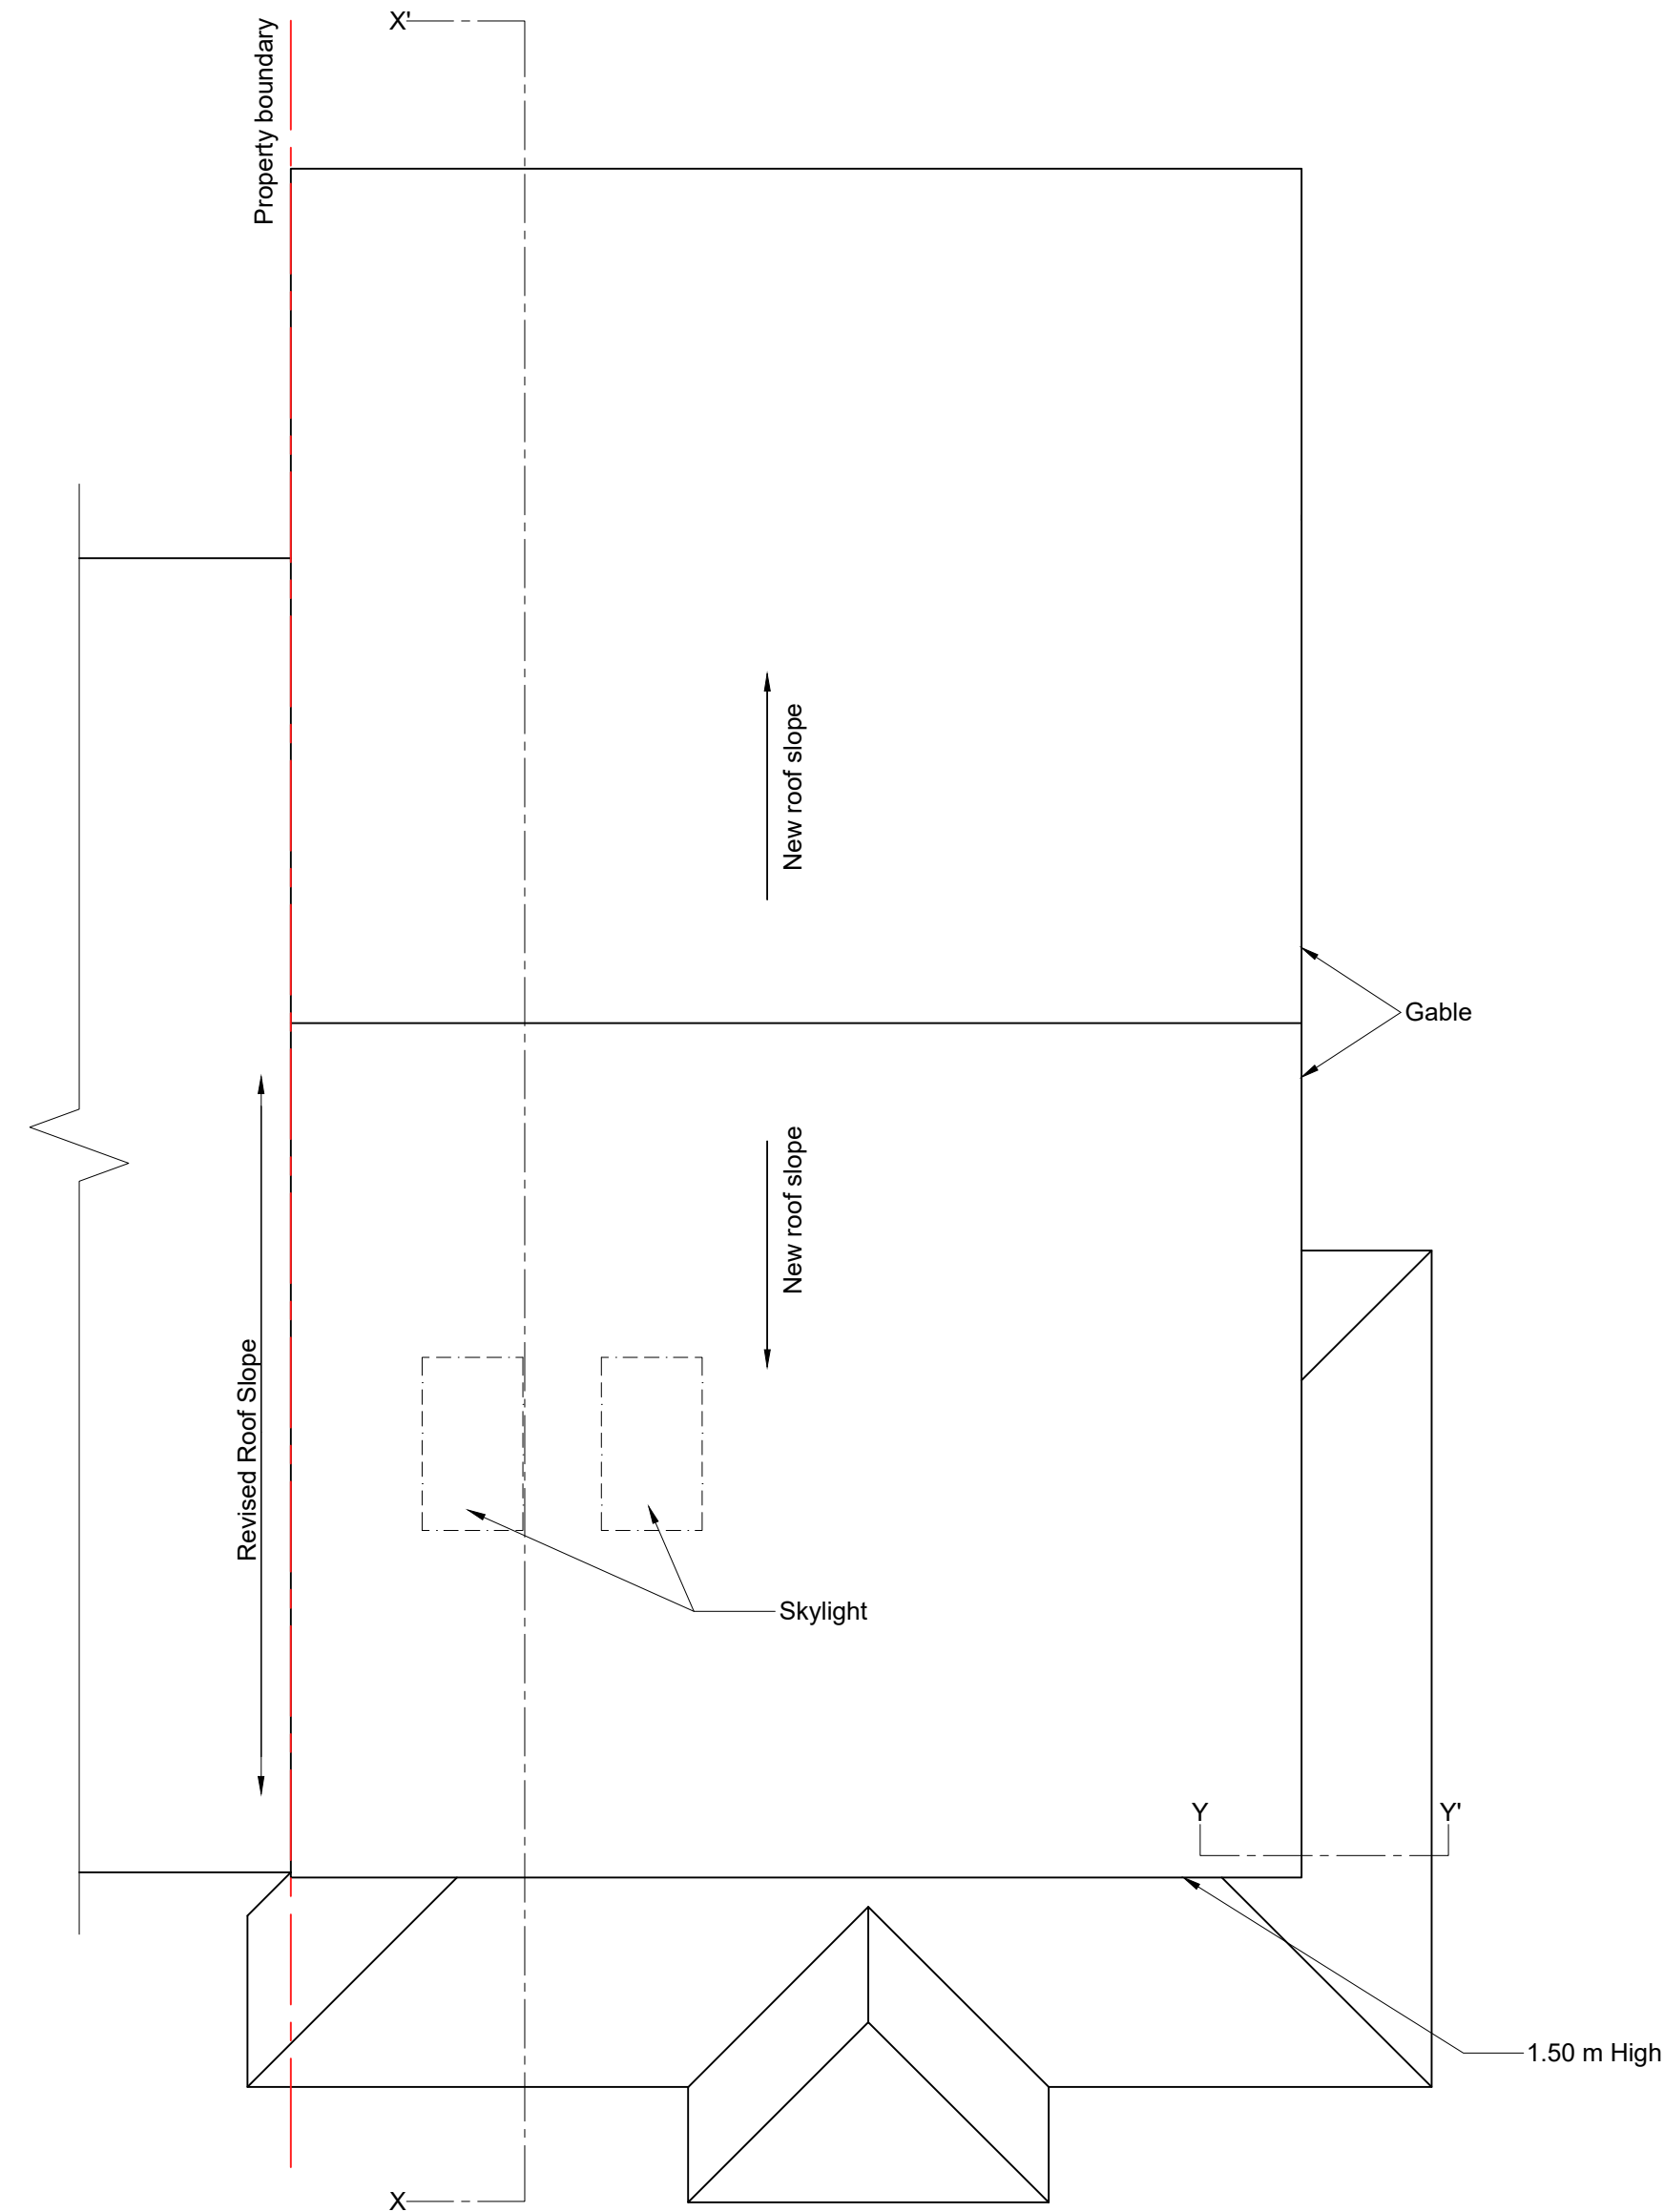


3 Proposed Roof Plan
1: 50

SCALE BAR 1:50

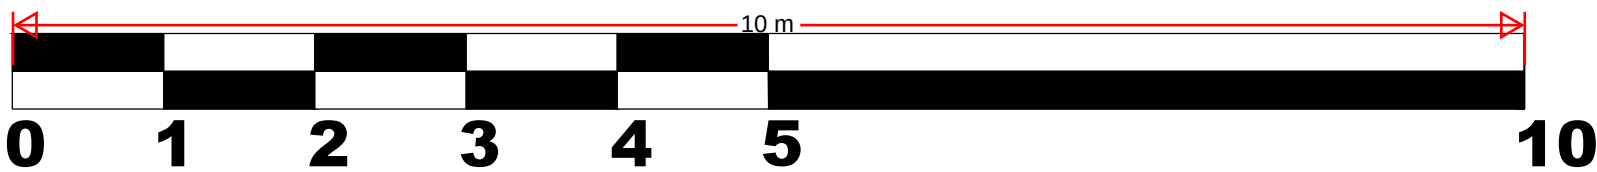

ENAIID Limited
1 Cedar Drive,
Sutton at Hone,
Dartford,
Kent DA4 9EW

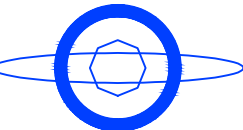

North

Amendments :			
Rev	Int	Date	Description
Project : 23 Marconi Road, Northfleet, Gravesend, DA11 8LJ			
Title : Proposed Plans			
Proposed Hip to Gable Loft conversion			
Drawn by : MG	Scale : 1 : 50	@ A1	Date: 05/09/2024
Drawing number : NW.100.02.23MR	Rev : -	Do not scale from this drawing. Dimensions to be checked on site.	