


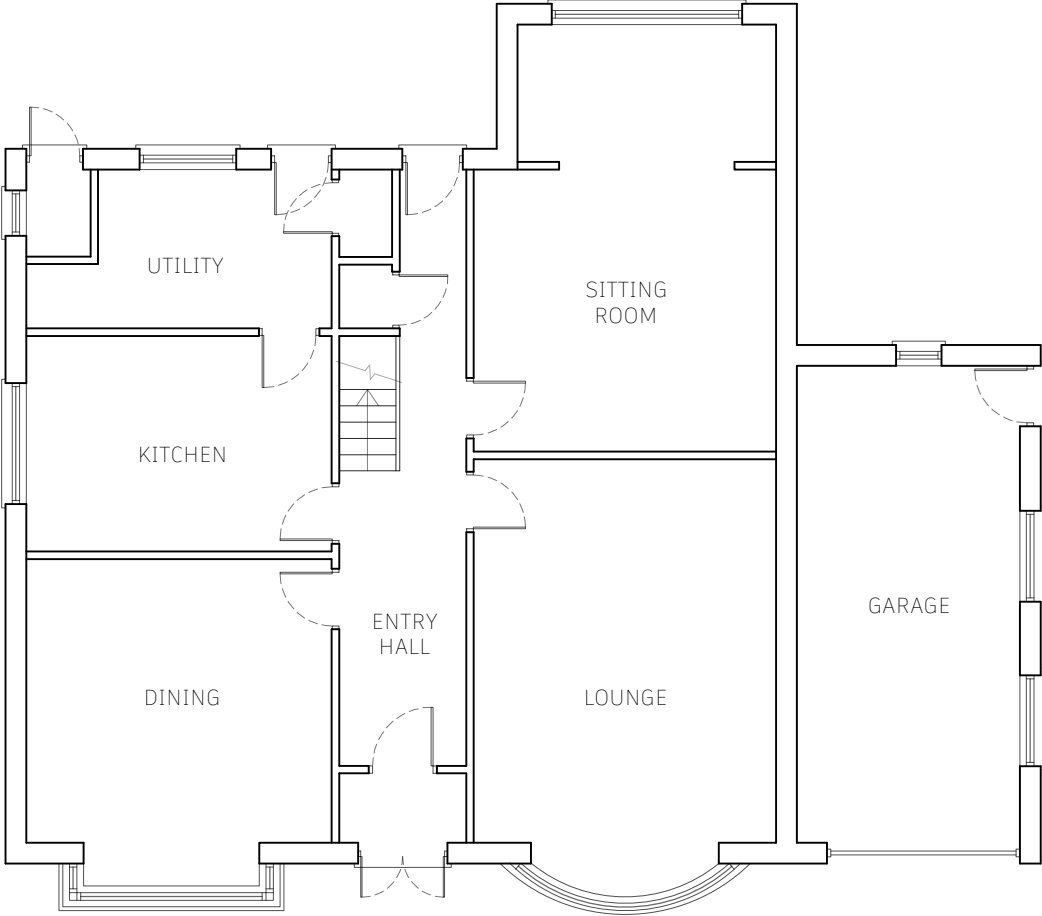


 

EXISTING GROUND FLOOR PLAN

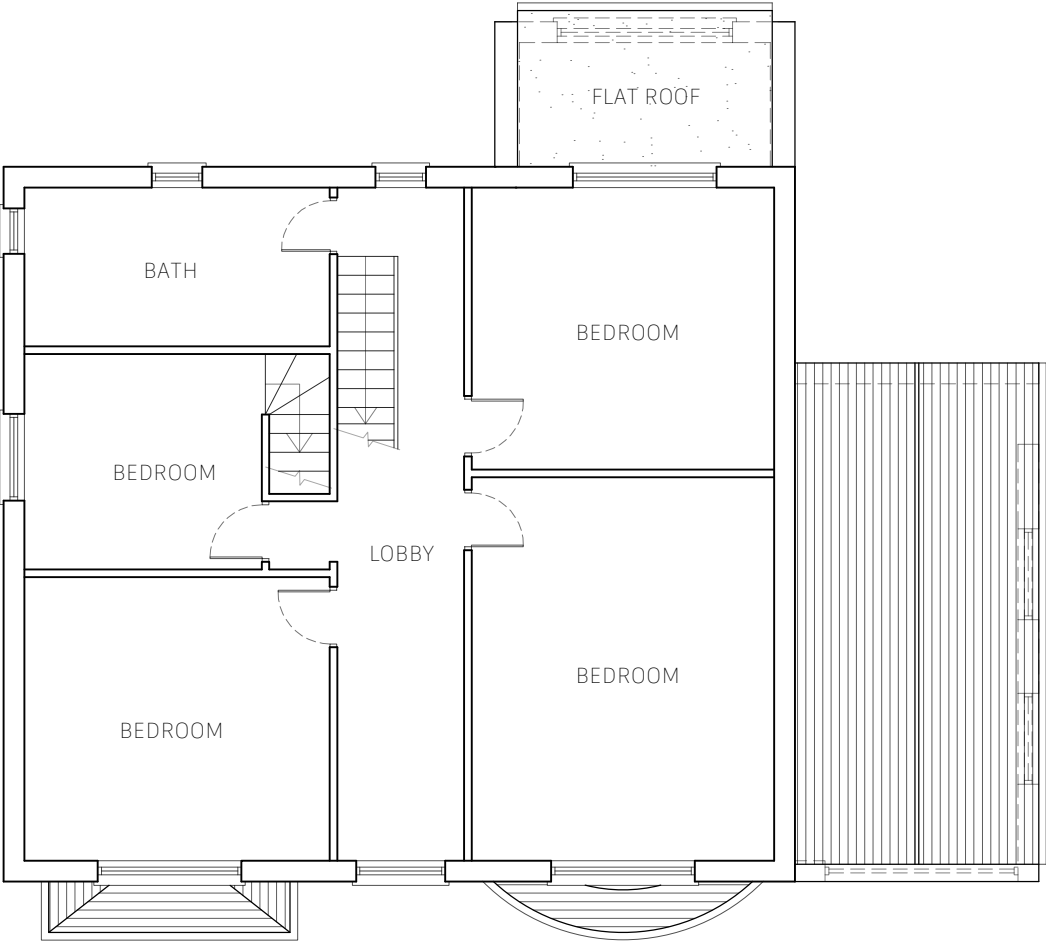

EXISTING FIRST FLOOR PLAN

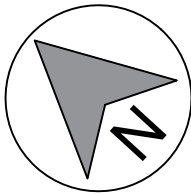

PROJECT LOCATION:
64 Whitehill Road,
DA12 5PQ

SHEET TITLE:
EXISTING PLANS

SCALE: 1:100@A3

DATE: JUN 2025

DWG NO.: 01

REVISION: