


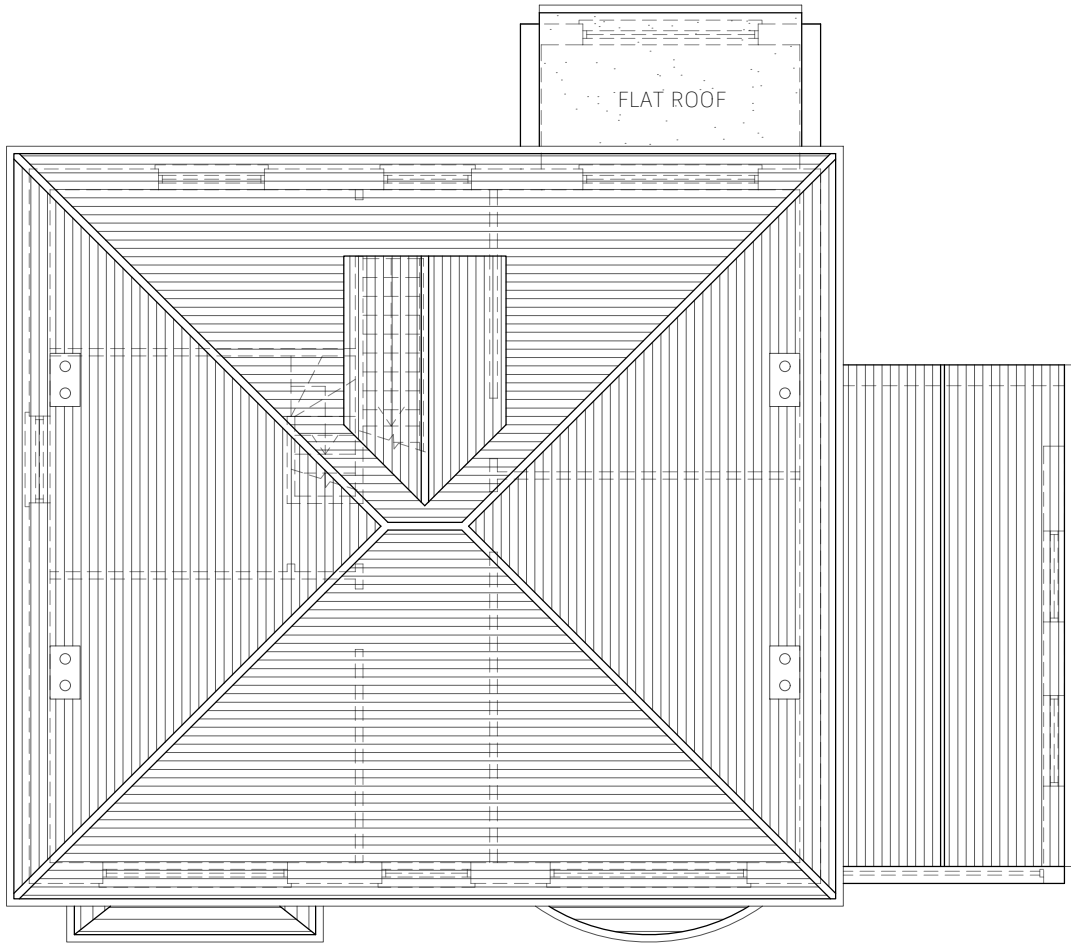


 

EXISTING ROOF PLAN

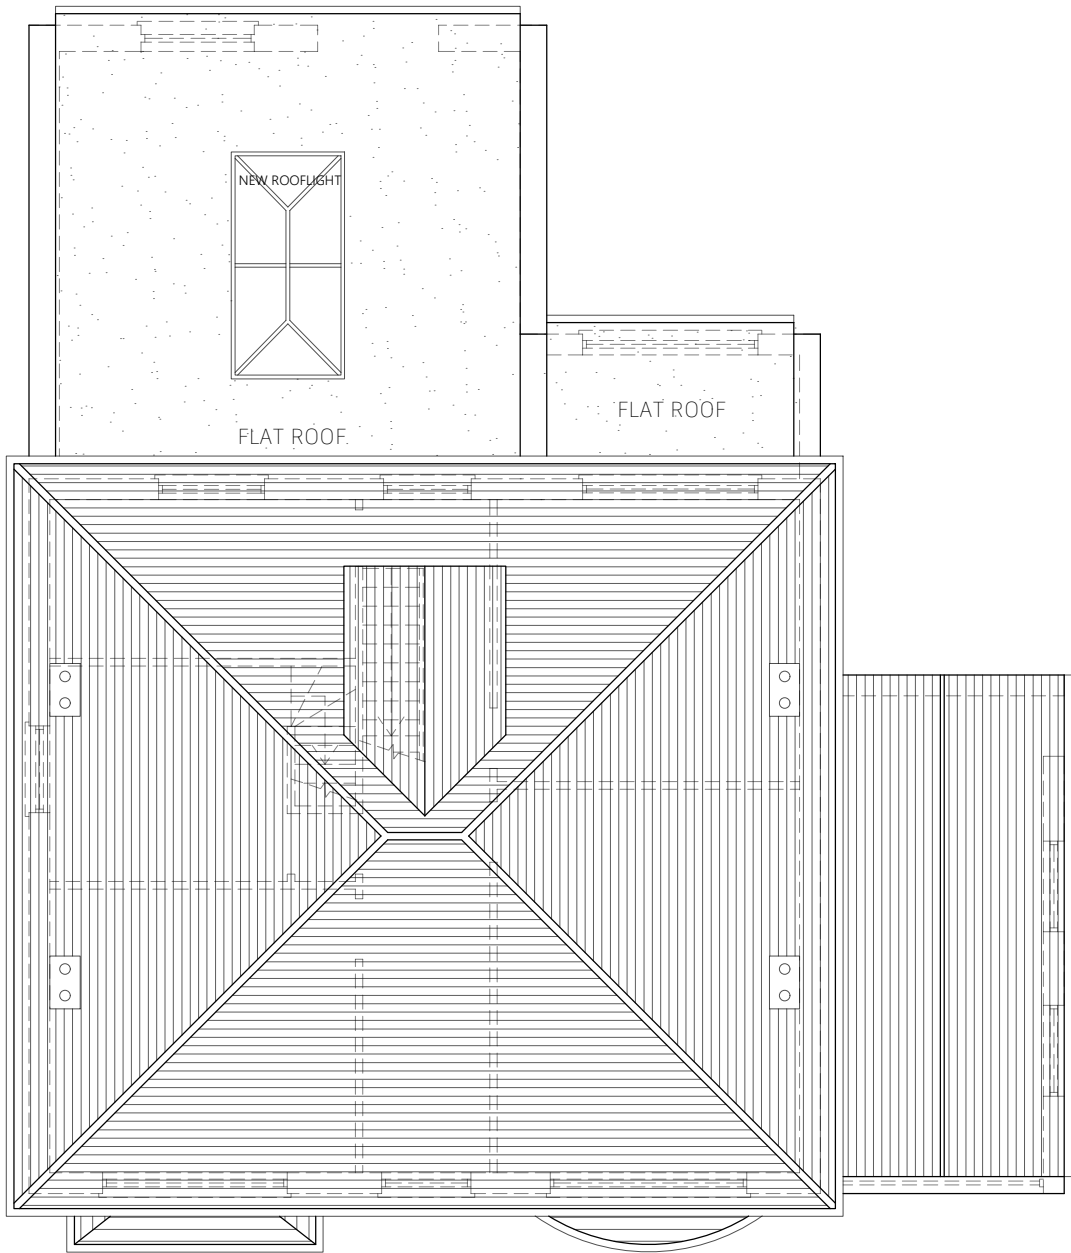

PROPOSED ROOF PLAN

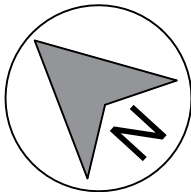

PROJECT LOCATION:
64 Whitehill Road,
DA12 5PQ

SHEET TITLE:
ROOF PLANS

SCALE: 1:100@A3

DATE: JUN 2025

DWG NO.: 03

REVISION: