


PROPOSED SIDE ELEVATION

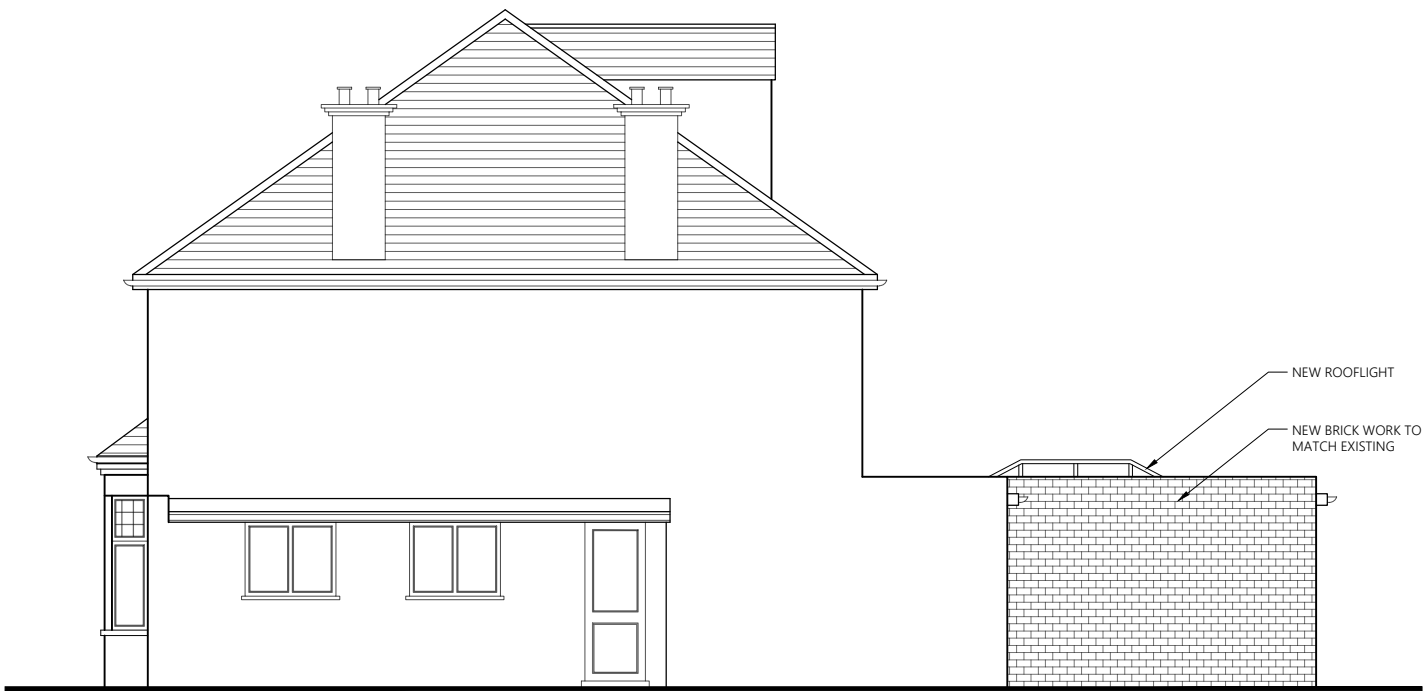


PROPOSED SIDE ELEVATION



PROPOSED FRONT ELEVATION (NO CHANGE)



PROPOSED REAR ELEVATION

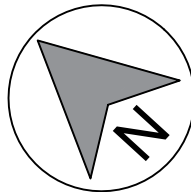

PROJECT LOCATION: 64 Whitehill Road, DA12 5PQ	
SHEET TITLE: PROPOSED ELEVATIONS	
SCALE:	1:100@A3
DATE:	JUN 2025
DWG NO.:	05
REVISION:	