




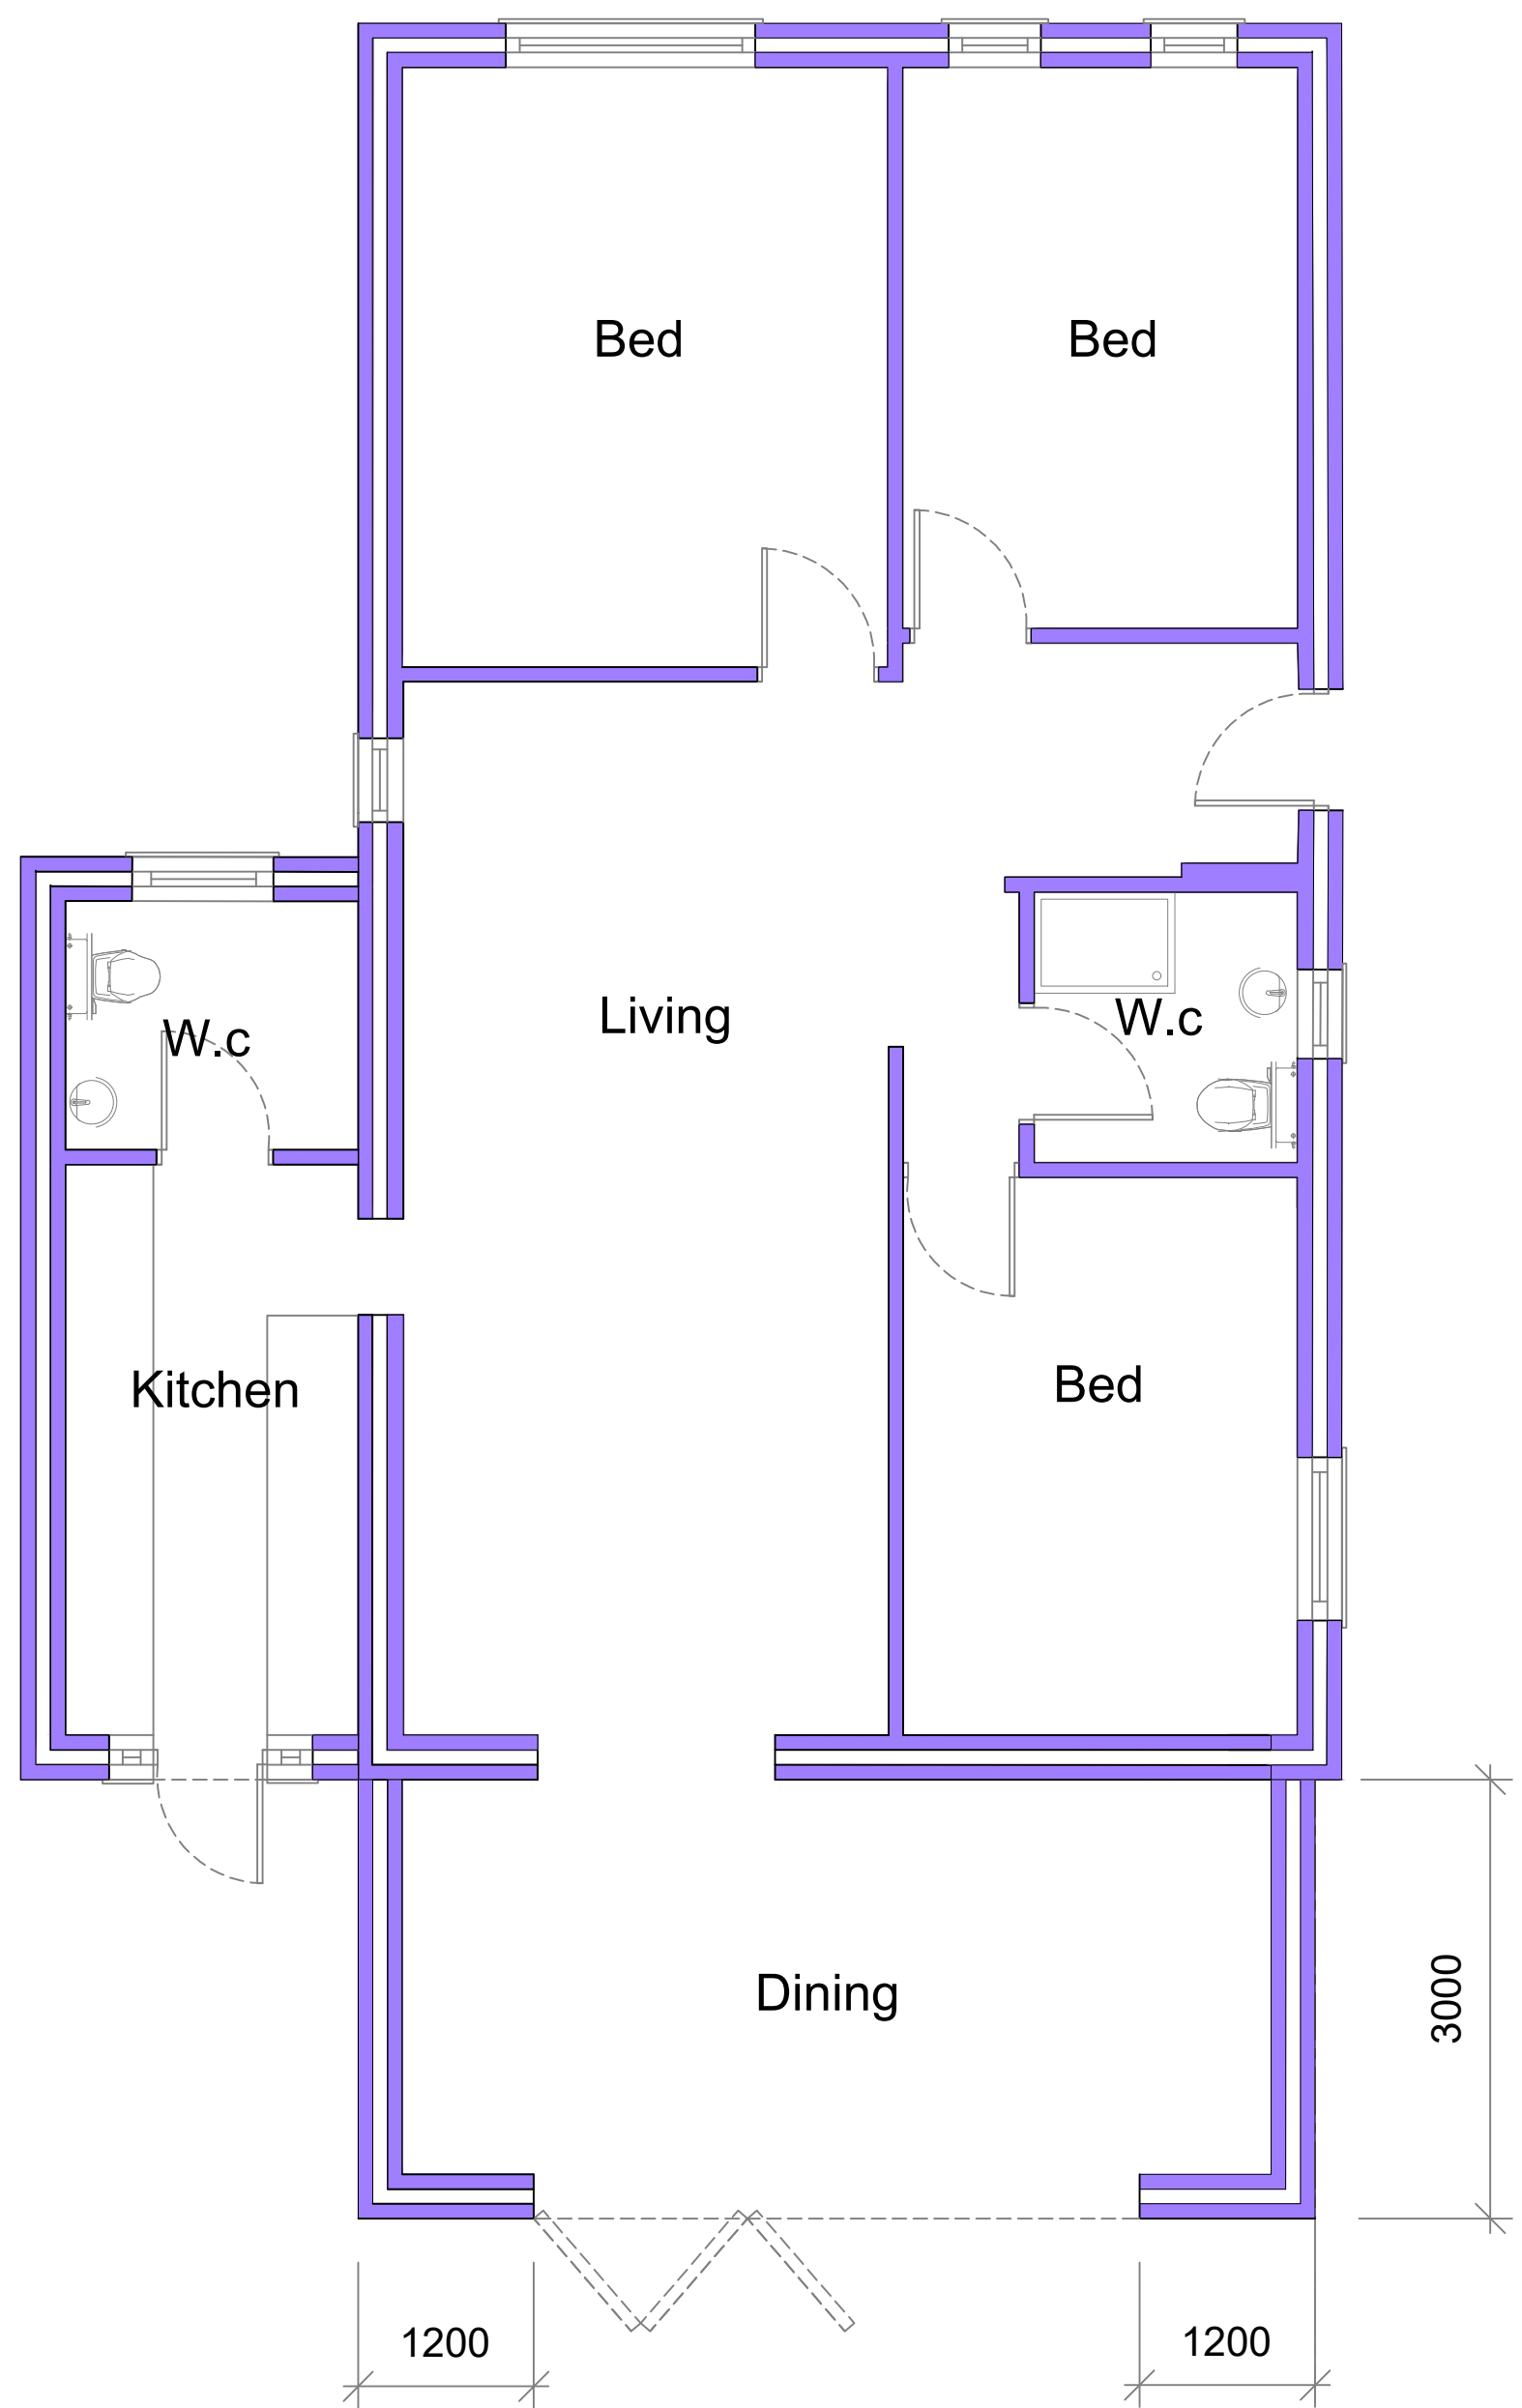

Proposed Ground Floor Plan

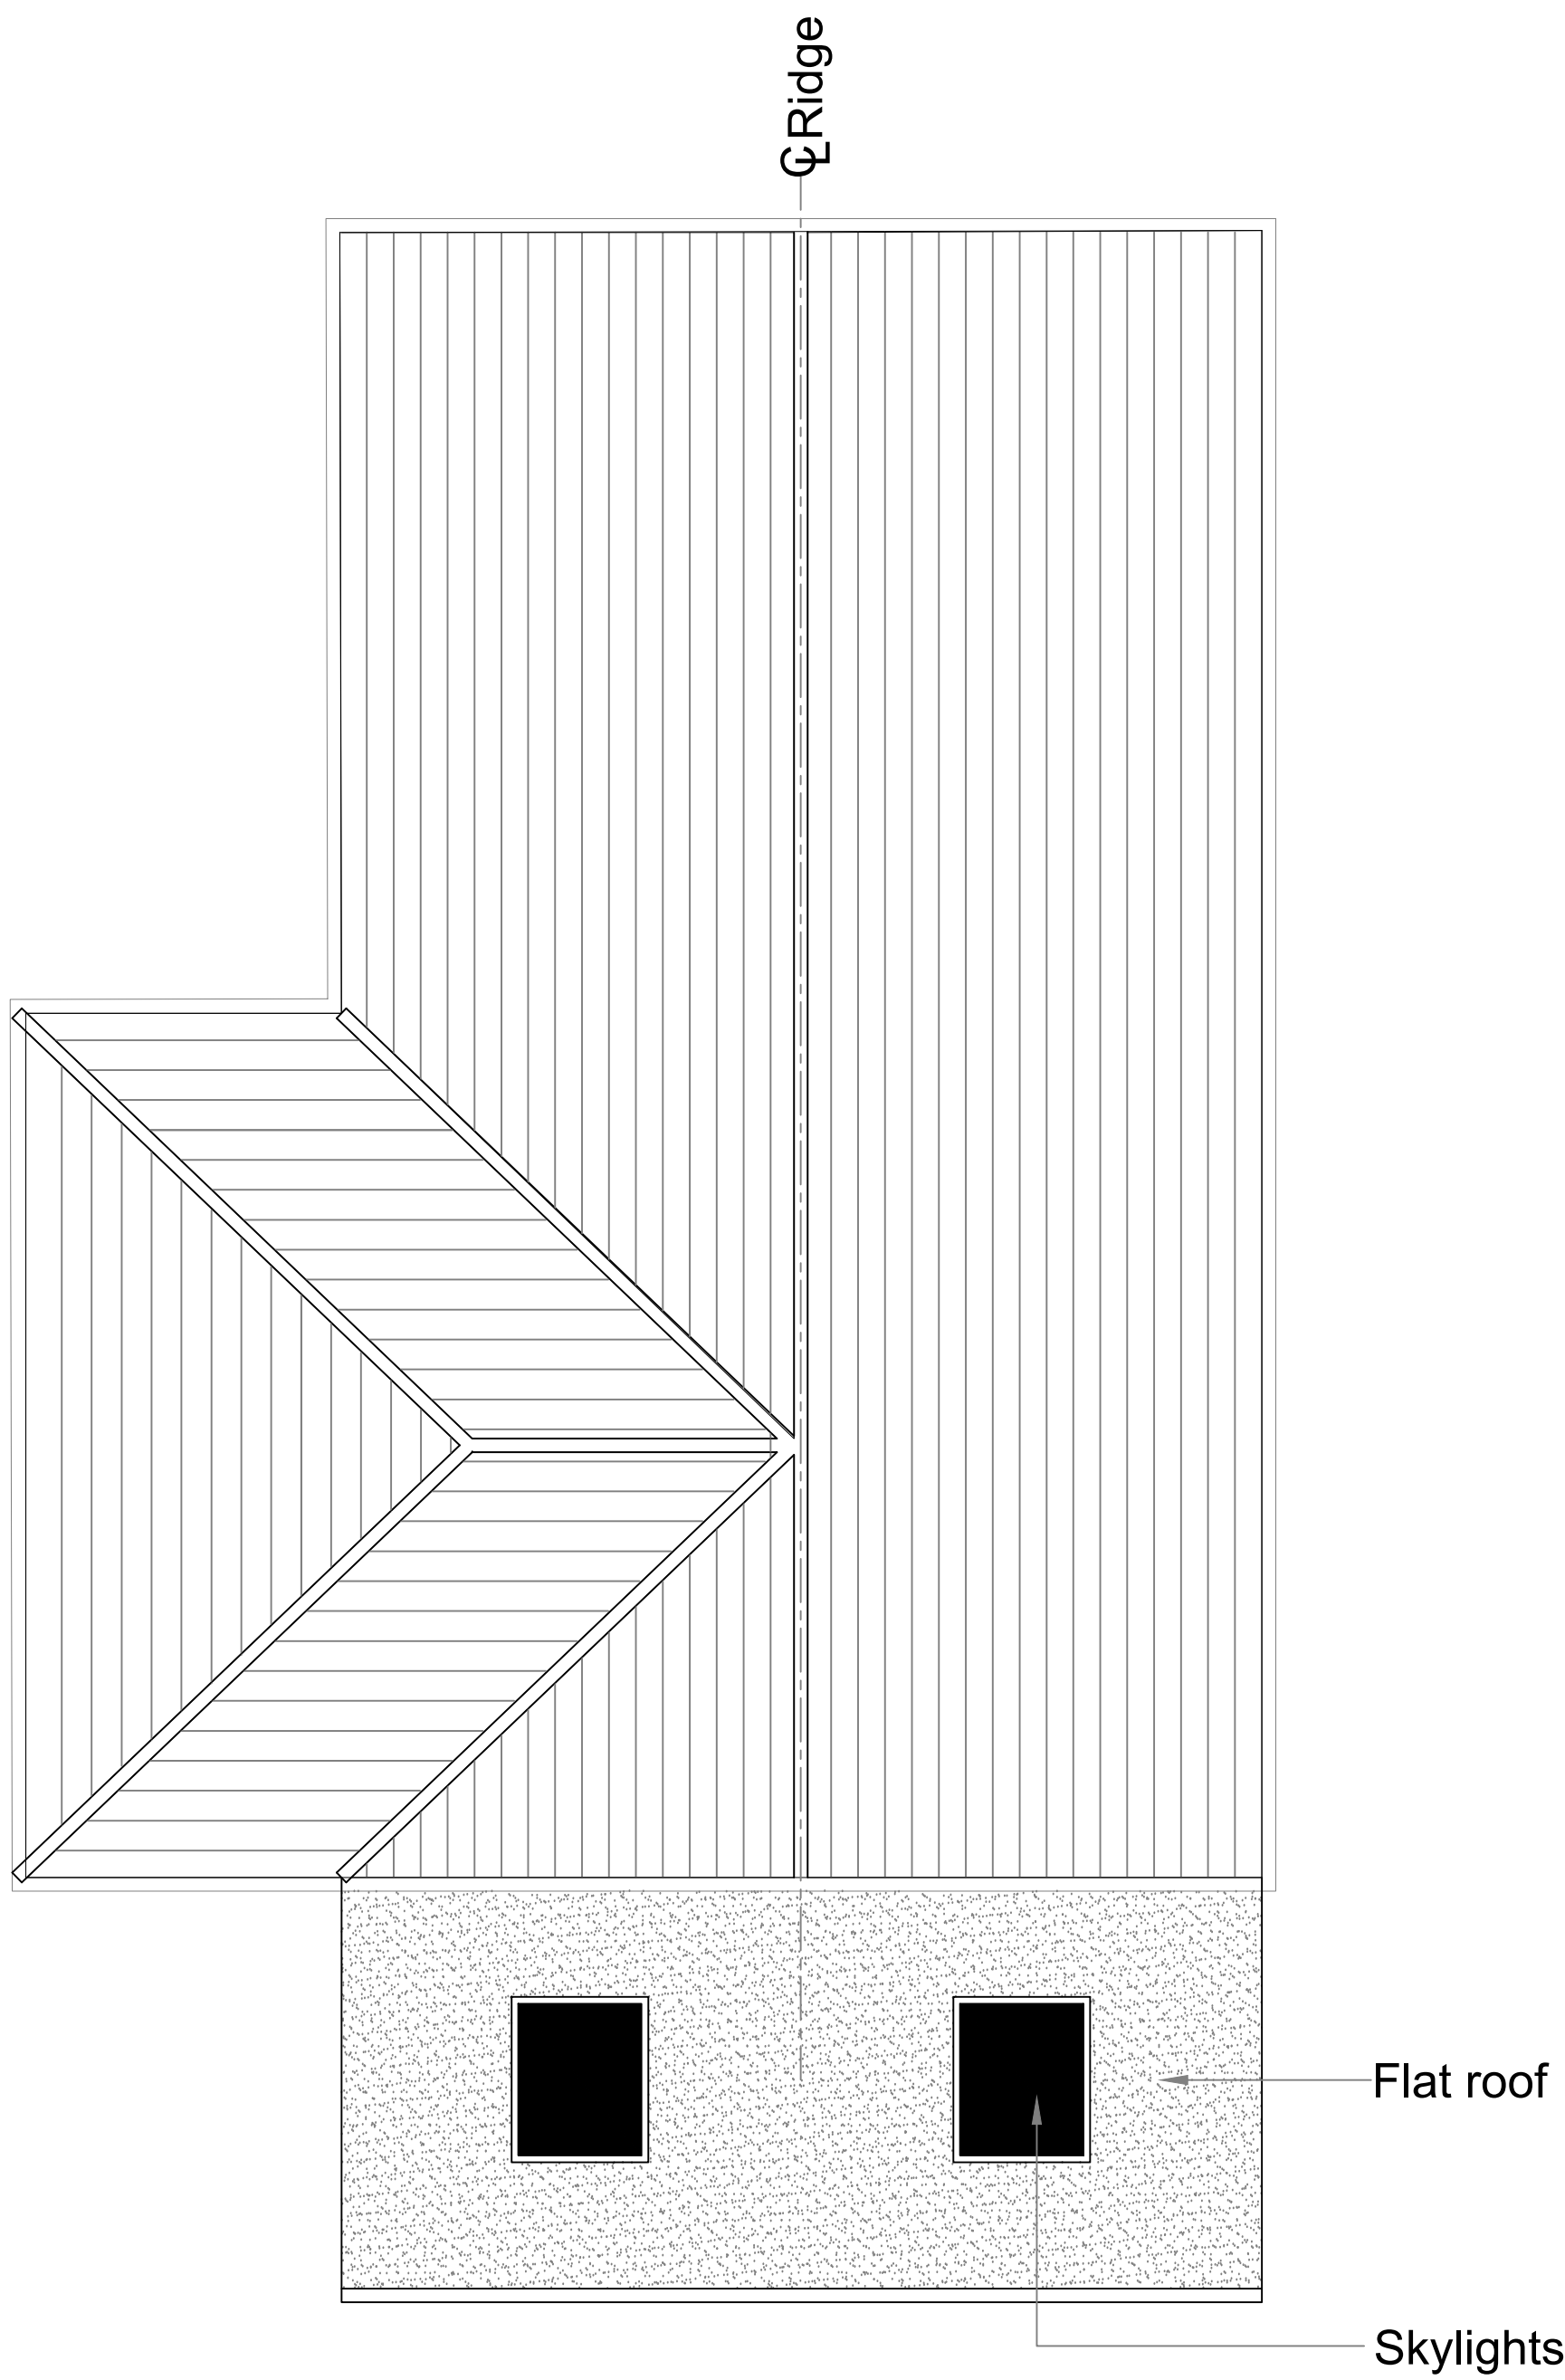

Proposed Roof Plan

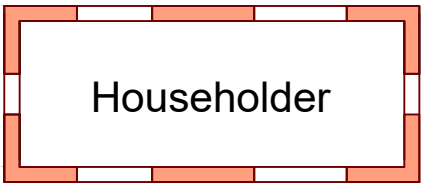

P2	ISSUED TO PLANNING			
P1	ISSUED TO PLANNING			
Rev		Date		



IMPERIAL
STRUCTURAL PLANNING LTD
9A THE PINNACLE - 160 HIGH ROAD - CHADWELL HEATH - RM6 6PN
07940121222

Job Title
**1 Harrowby Gardens
Northfleet Gravesend
DA11 8SH**

Drawing Title
Proposed Plans

Scale 1:50 @ A1			
Job No. 51-1000-989	Dwg No. S05	Rev P2	